


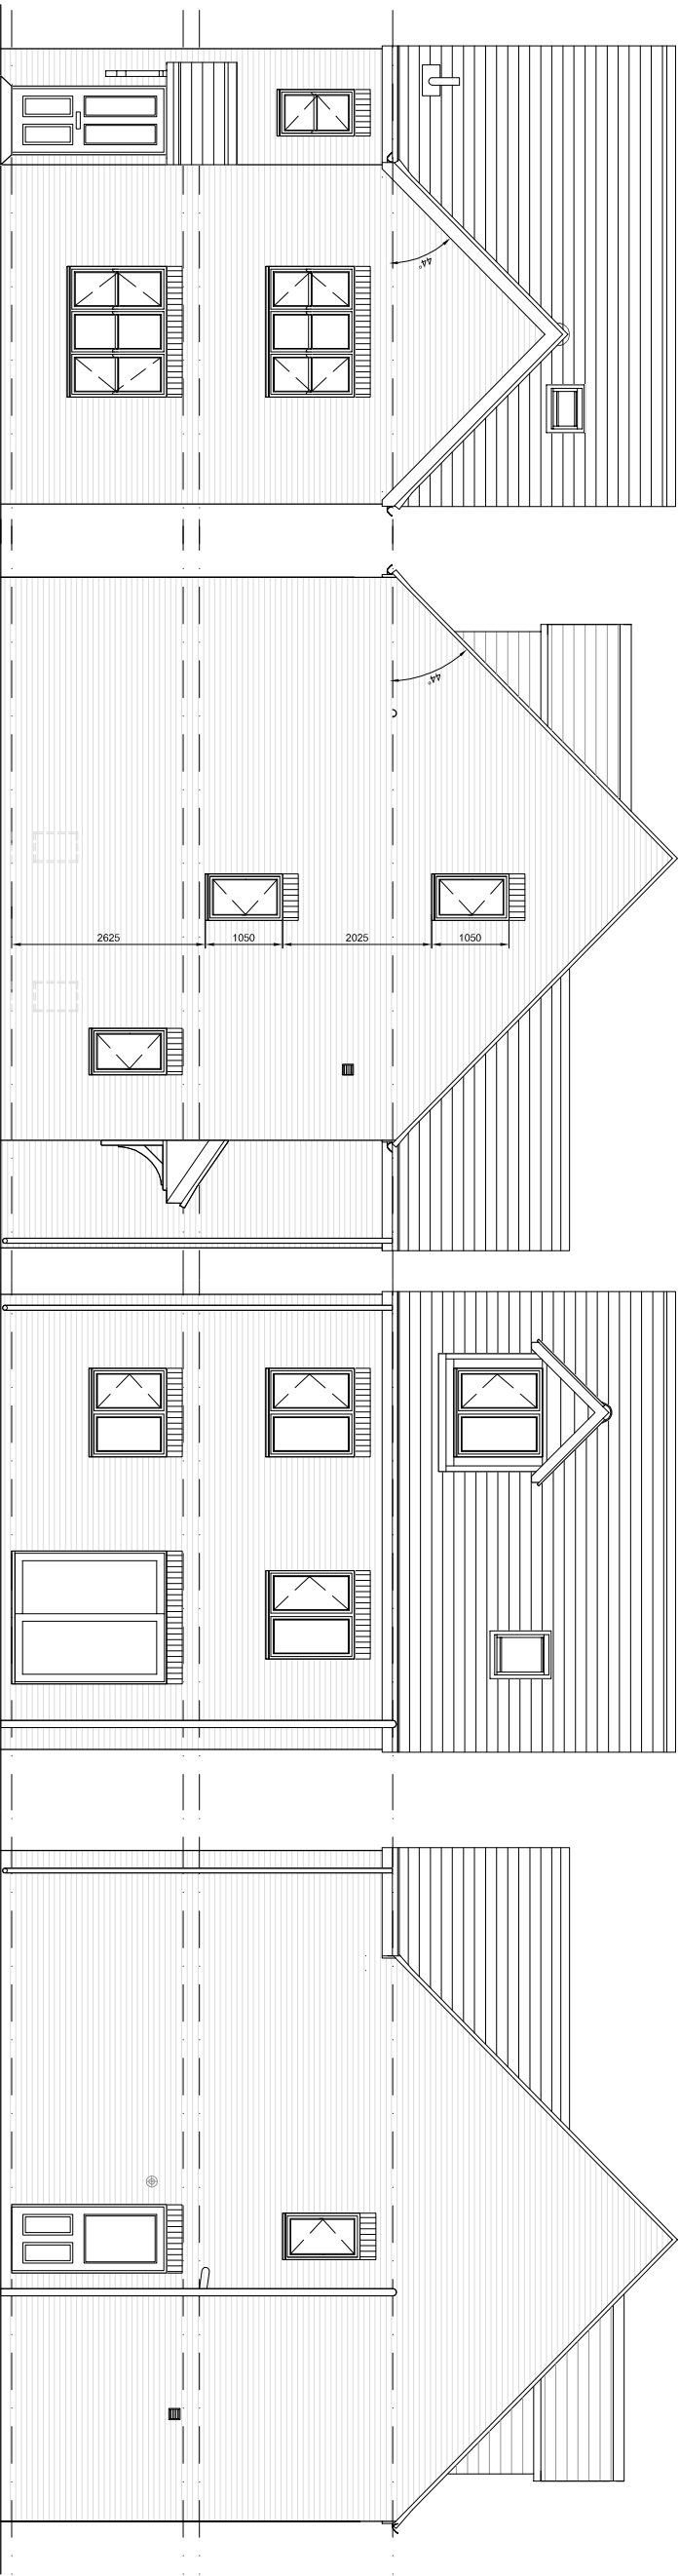


Front Elevation


Side Elevation

Rear Elevation


Side Elevation

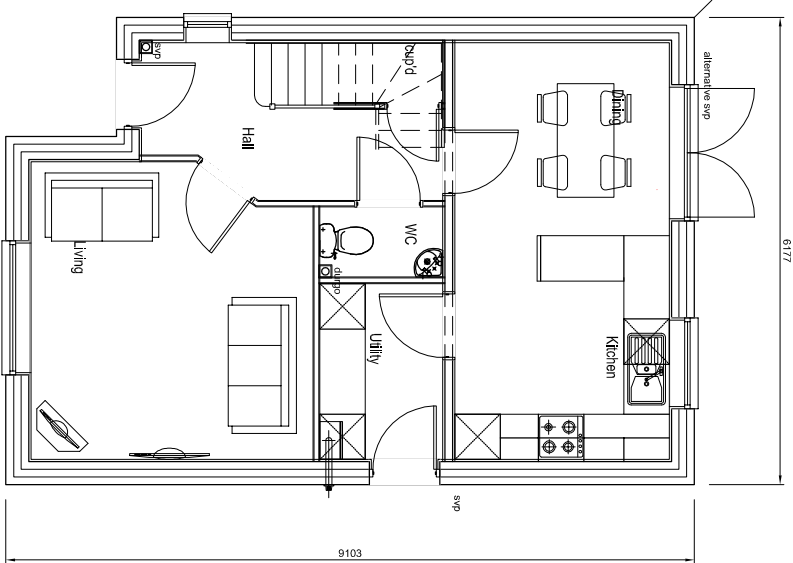

Ground Floor Plan

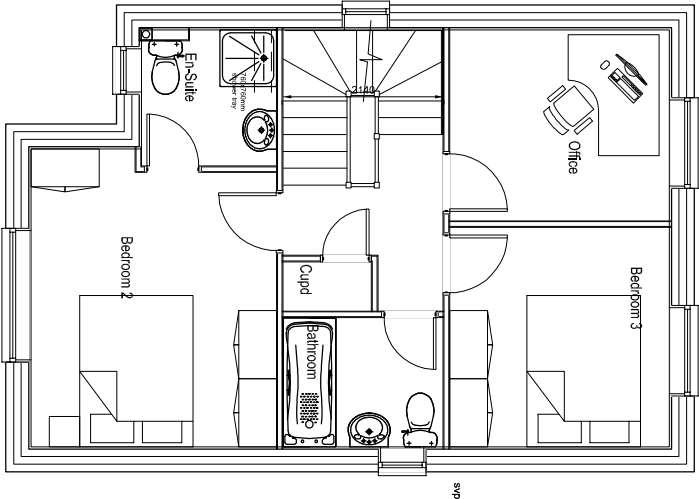


First Floor Plan

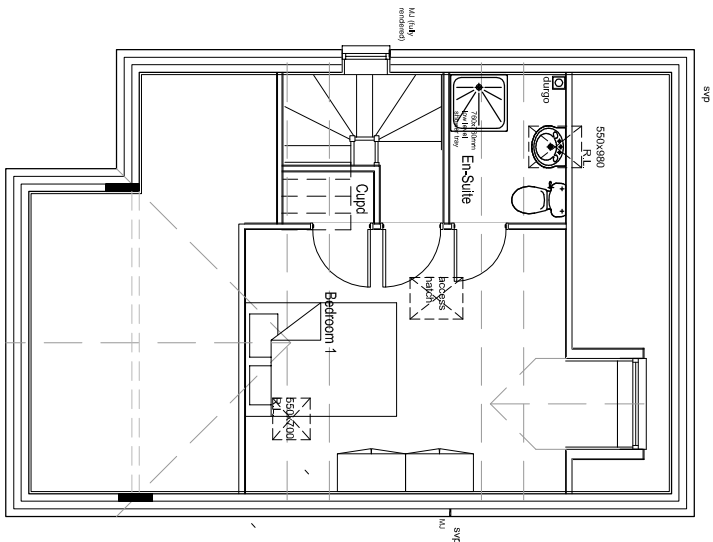

Second Floor Plan

PERSIMMON
HOMES

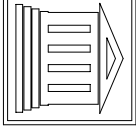

1220sqft

Lumley

LY-WD10

Plans & Elevations Planning

080513

50@A1, 100@A3

Rev R -