



SCALE 1:50

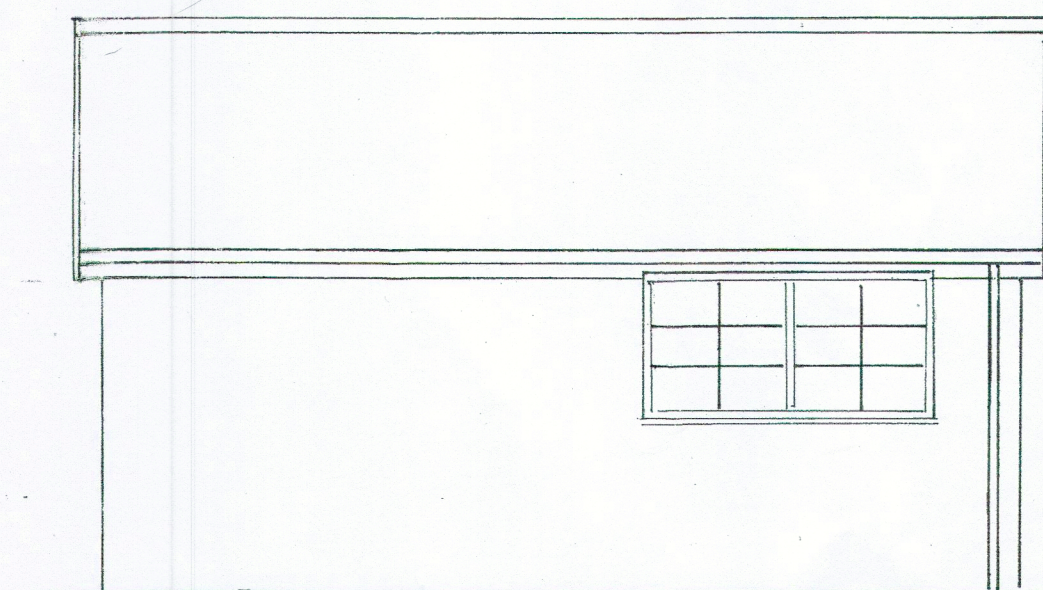


EXISTING SIDE ELEVATION A


SCALE 1:50

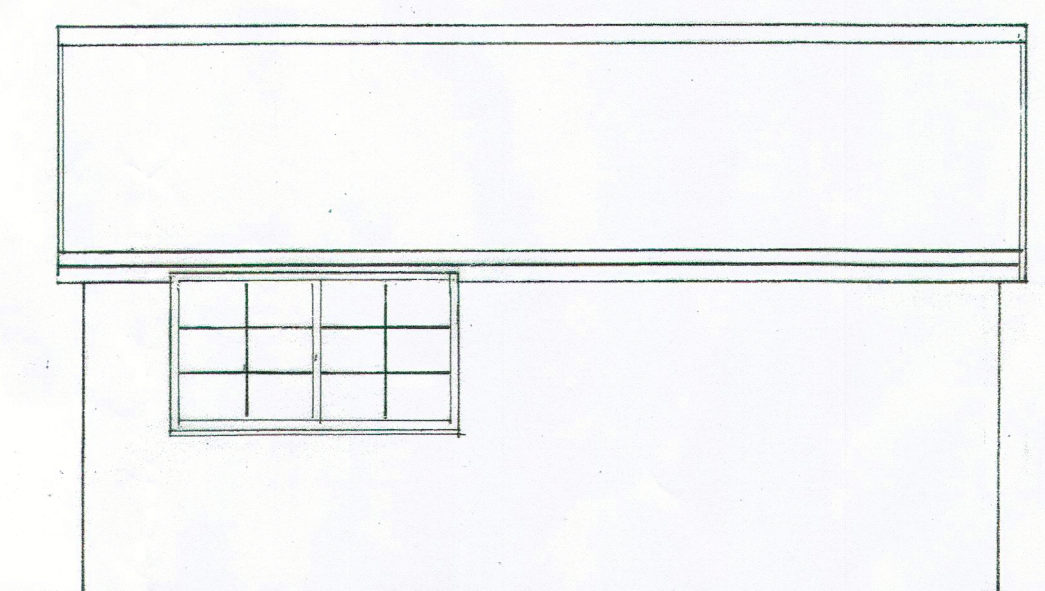


EXISTING SIDE ELEVATION B

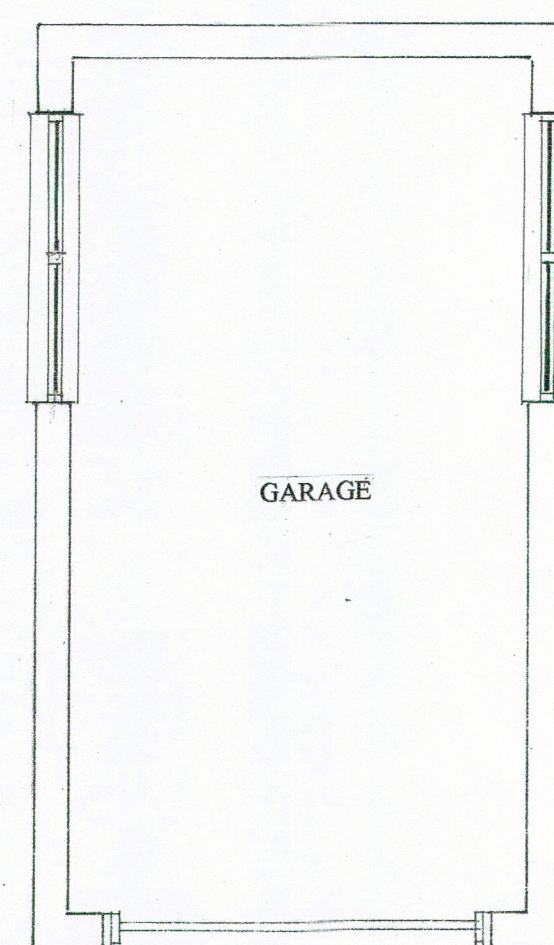

EXISTING FLOOR LAYOUT

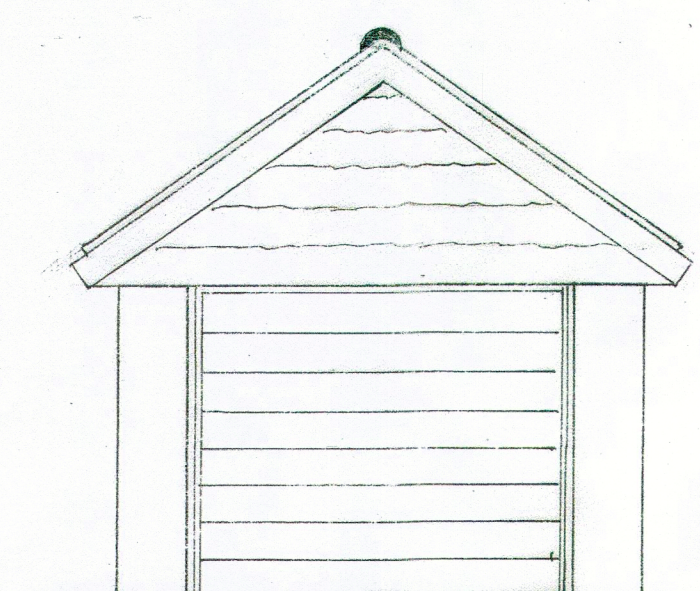

EXISTING FRONT ELEVATION

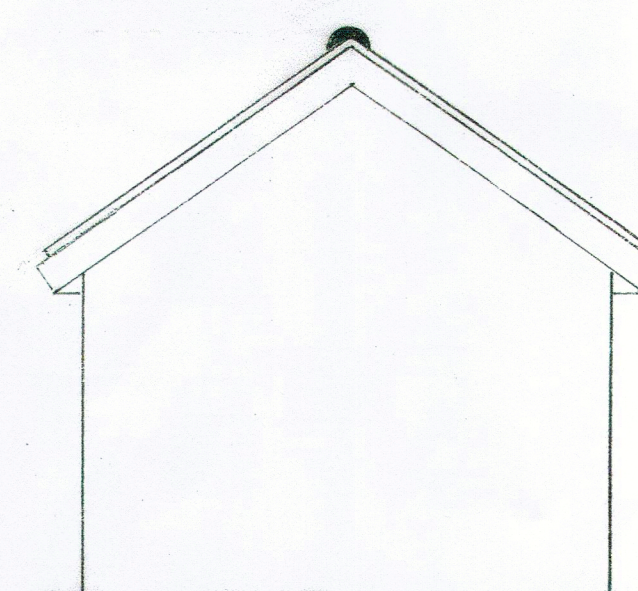

EXISTING REAR ELEVATION

SCALE 1:50



EXISTING ROOF LAYOUT

EXISTING RETAINING WALL SECTION

EXISTING BOUNDARY AS SHOWN BY THE ORDINANCE SURVEY MAP

SCALE 1:50