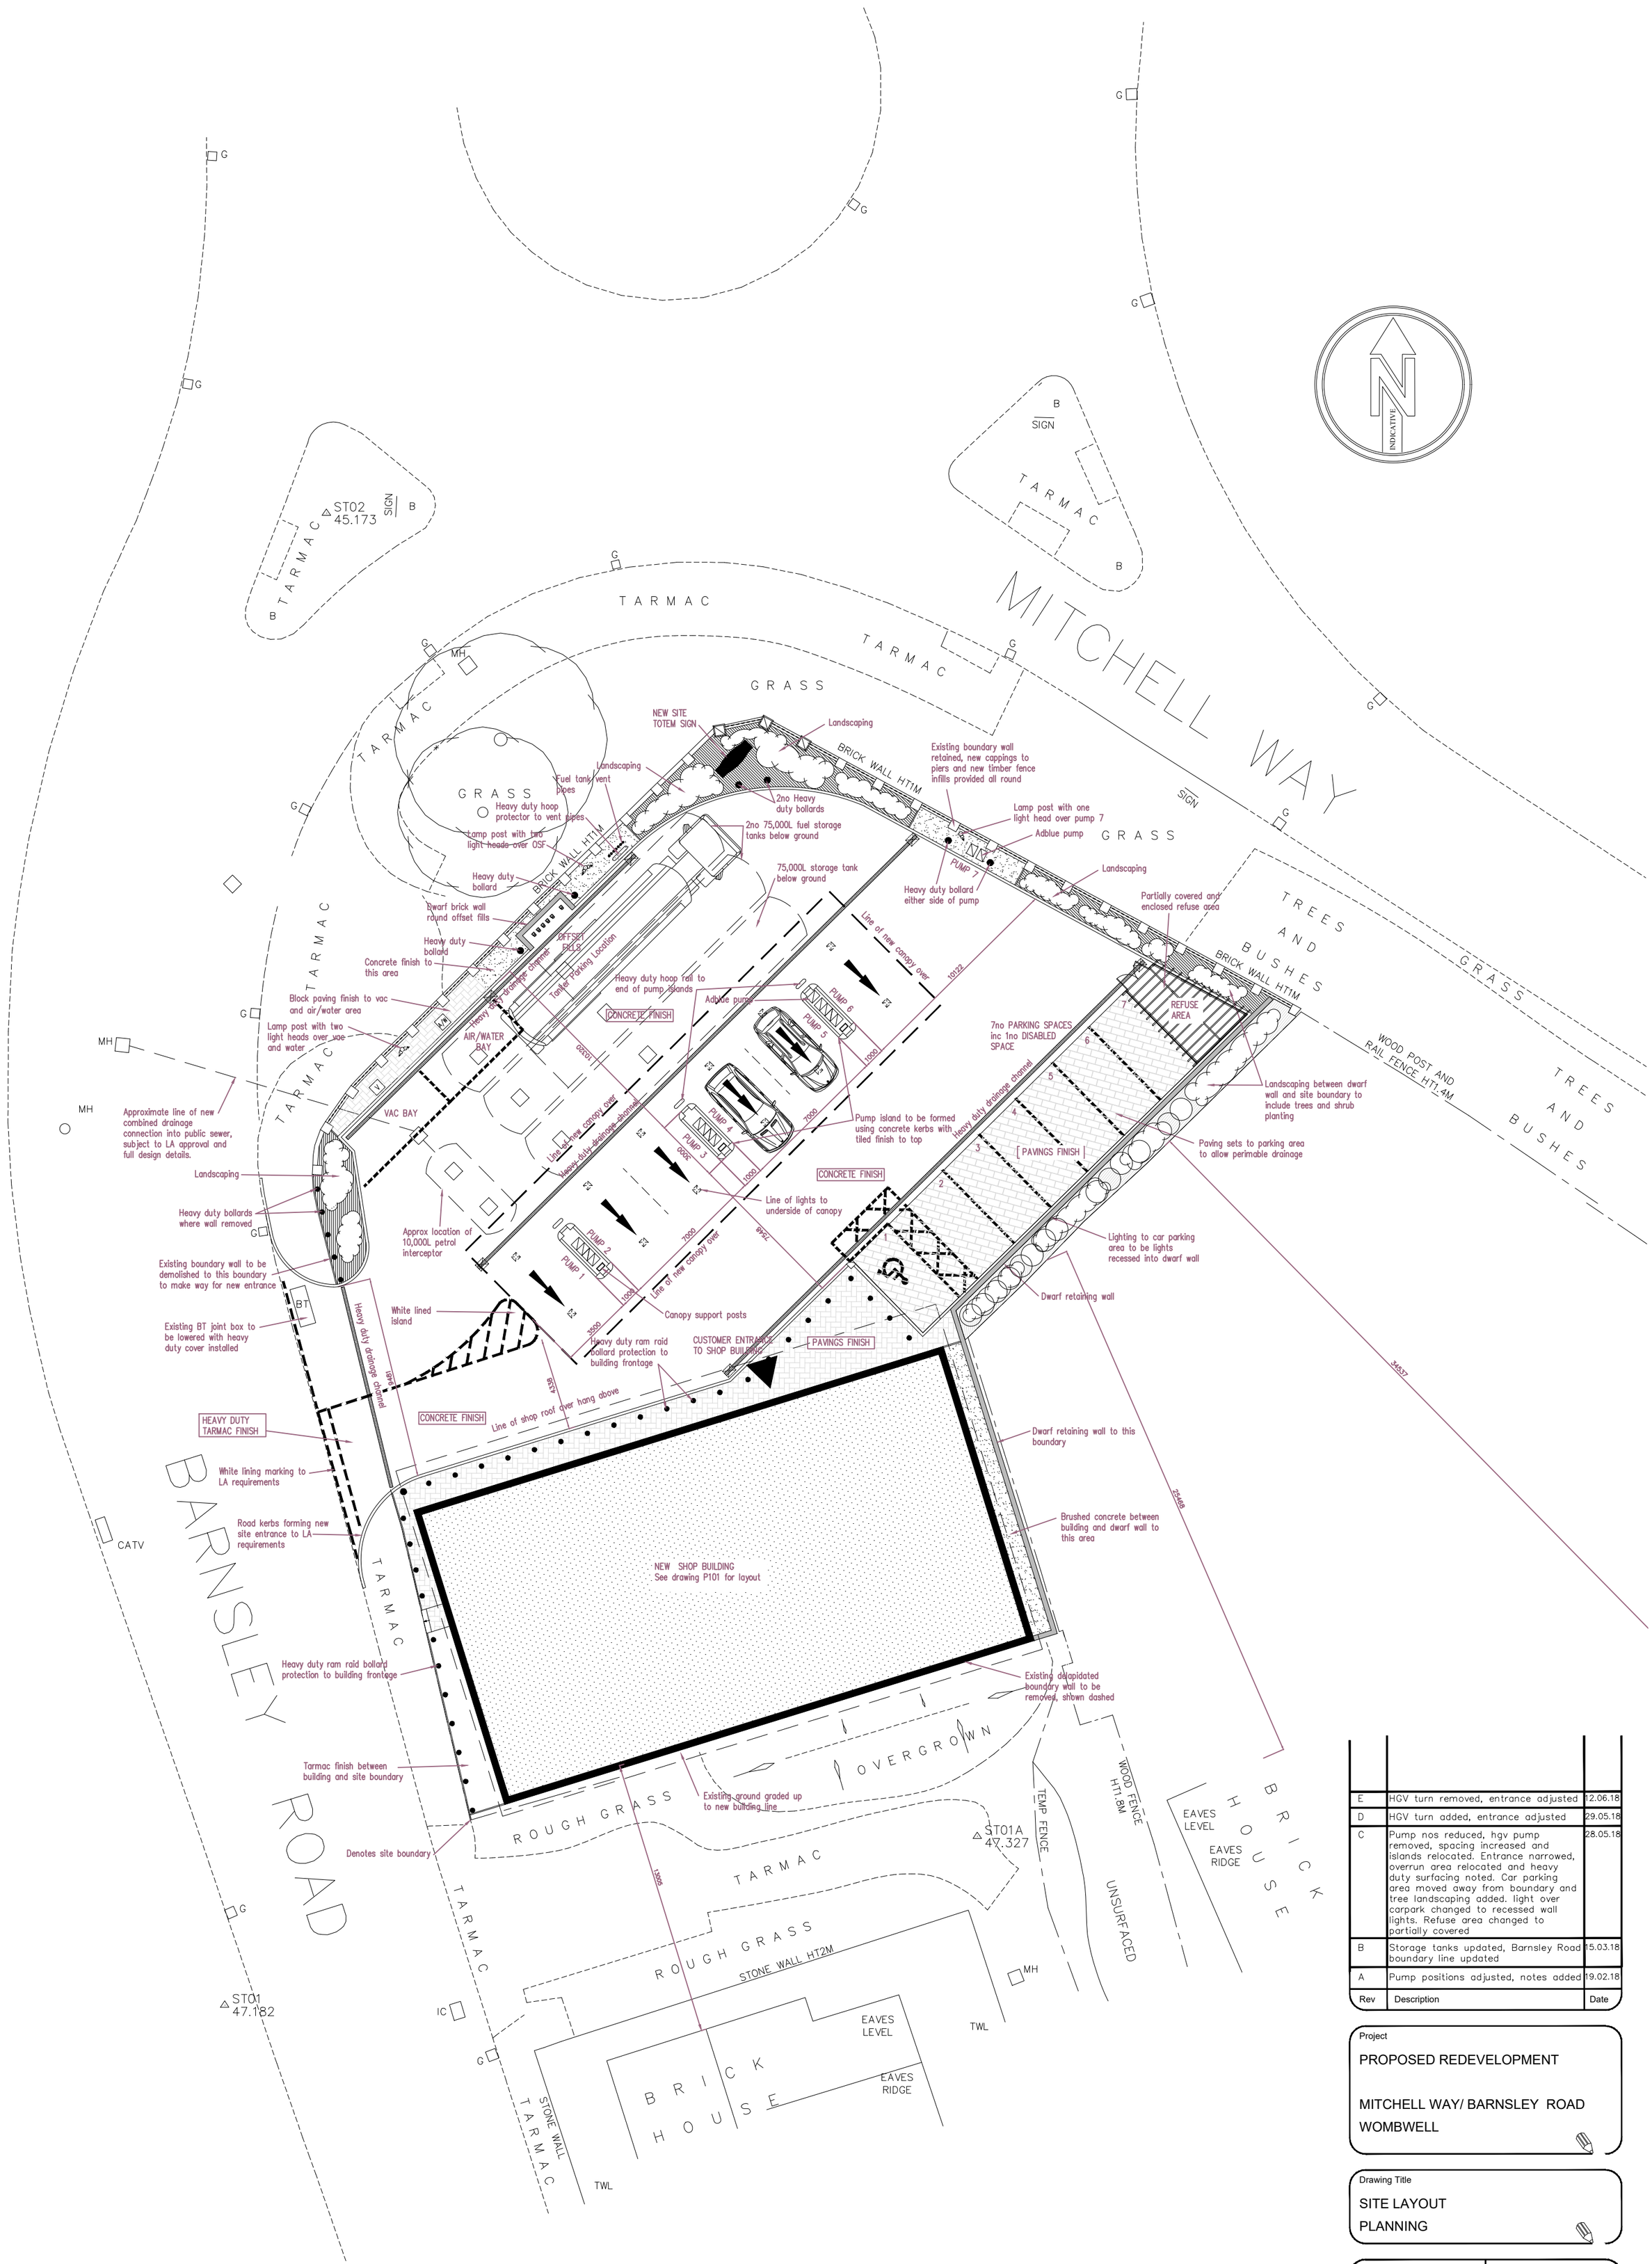

Rev	Description	Date
E	HGV turn removed, entrance adjusted	12.06.18
D	HGV turn added, entrance adjusted	29.05.18
C	Pump nos reduced, hgv pump removed, spacing increased and islands relocated. Entrance narrowed, overrun area relocated and heavy duty surfacing noted. Car parking area moved away from boundary and tree landscaping added. light over carpark changed to recessed wall lights. Refuse area changed to partially covered	28.05.18
B	Storage tanks updated, Barnsley Road boundary line updated	15.03.18
A	Pump positions adjusted, notes added	19.02.18

Project

PROPOSED REDEVELOPMENT

MITCHELL WAY/ BARNSLEY ROAD
WOMBWELL

Drawing Title

SITE LAYOUT
PLANNING

Scale(s)	Date	
1:200@A2	FEB 18	
Job No	Drawing No.	Revision
17-00	P100	E