


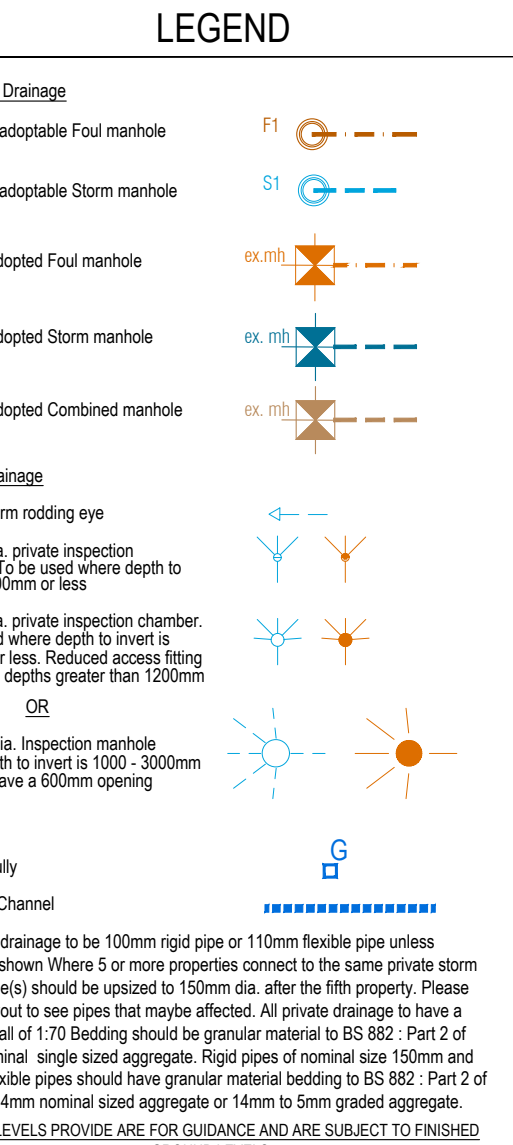

any design is the property of Queensberry Design Limited and any reproduction or use of any design without the prior permission can only be reproduced with their prior permission.

QUEENSBERRY DESIGN
CIVIL, STRUCTURAL, ARCHITECTURAL &
GEOTECHNICAL CONSULTANTS

NORTH EAST OFFICE
SUITE 2A, METRO HOUSE, METRO CENTRE,
GLENSHED, NE11 9NH
TEL: 0151 406 9000

NORTH WEST & YORKSHIRE OFFICE
2A ST MARTIN'S LANE, YORK, YO1 6LN
01904 500862

www.queensberrydesign.co.uk

KEEPMOAT HOMES			
THURNSCOE PHASE 3			
PRIVATE DRAINAGE SHEET 1			
Checked	ND	Date	15.09.2020
QD1386-04-09			
UNDER	Scale	1:200 - A0	Rev. A