

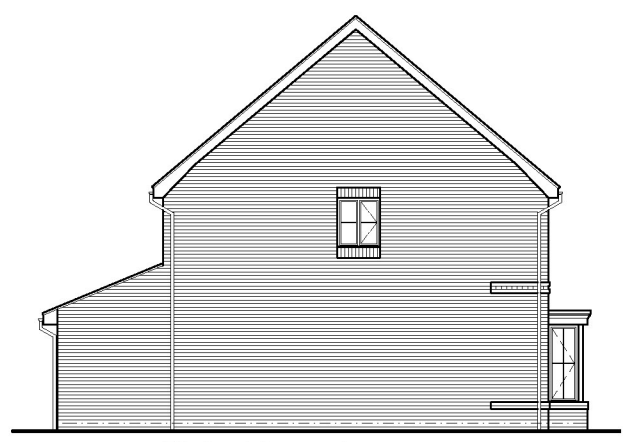
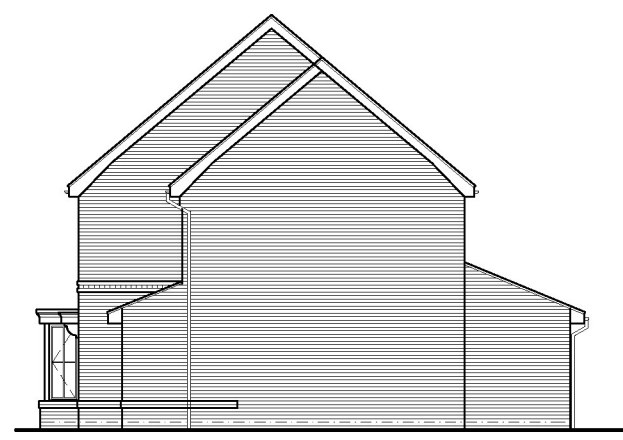


New Walton (1028sqft)	
Old Ref :	
Gross Area :	1028 sqft
Ground Floor :	500 sqft
First Floor :	528 sqft
Second Floor :	N/A
Circulation :	88 sqft
Net to Gross	8.5 %
All Areas and dimensions are taken to STRUCTURAL FINISH.	

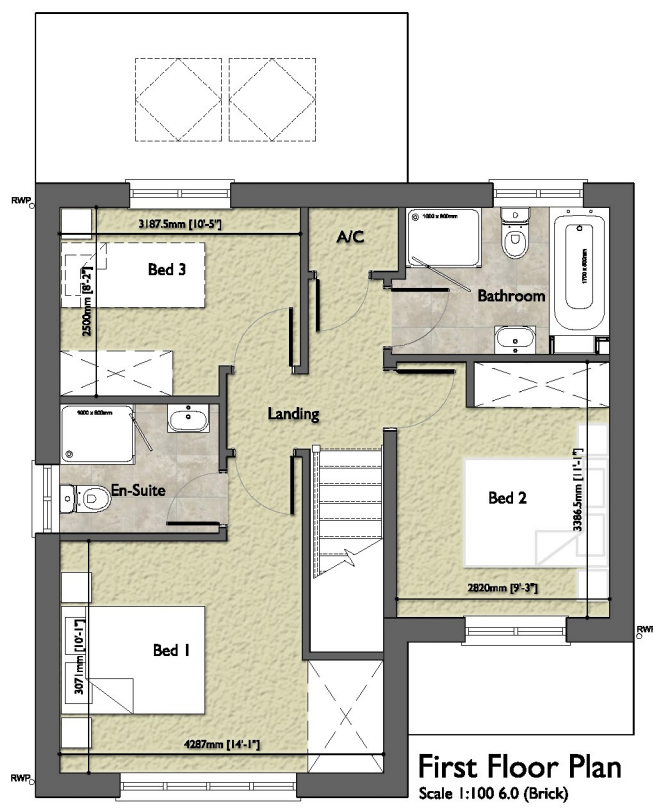

The New Walton

(1028sqft) NWALT-01

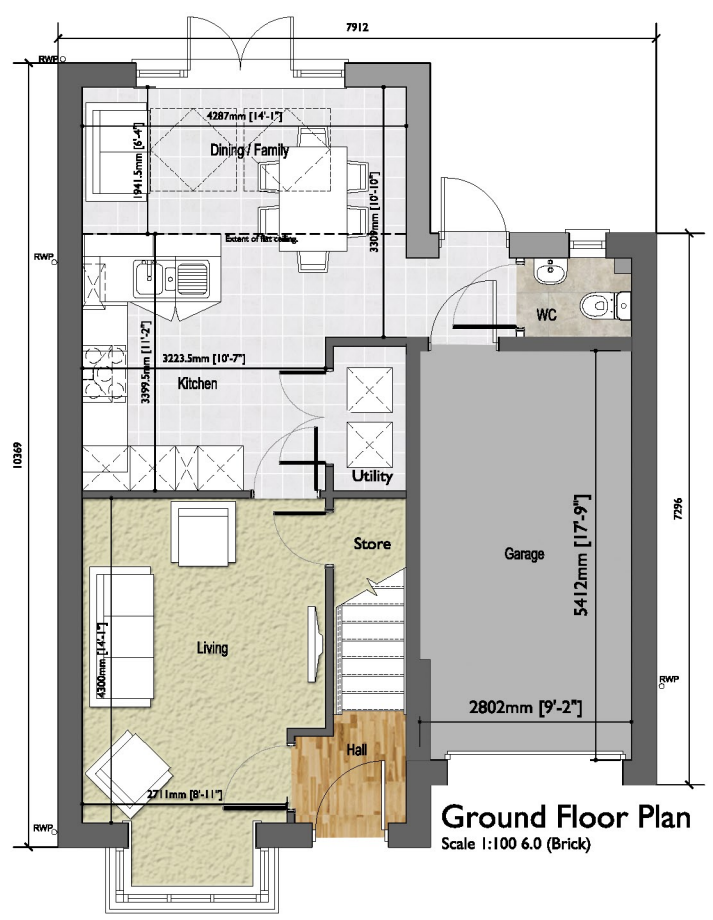

Partnerships North