


NOTES:
Extensive carriageway lie in to be determined
with Highway Engineer prior to surfacing

- TYPE HB2 Half Batter Kerbs
- Taper Kerbs
- Drop Kerbs
- Road gully
- ACCO Drains


Adoptable 2m wide
footway

KERB DETAILS

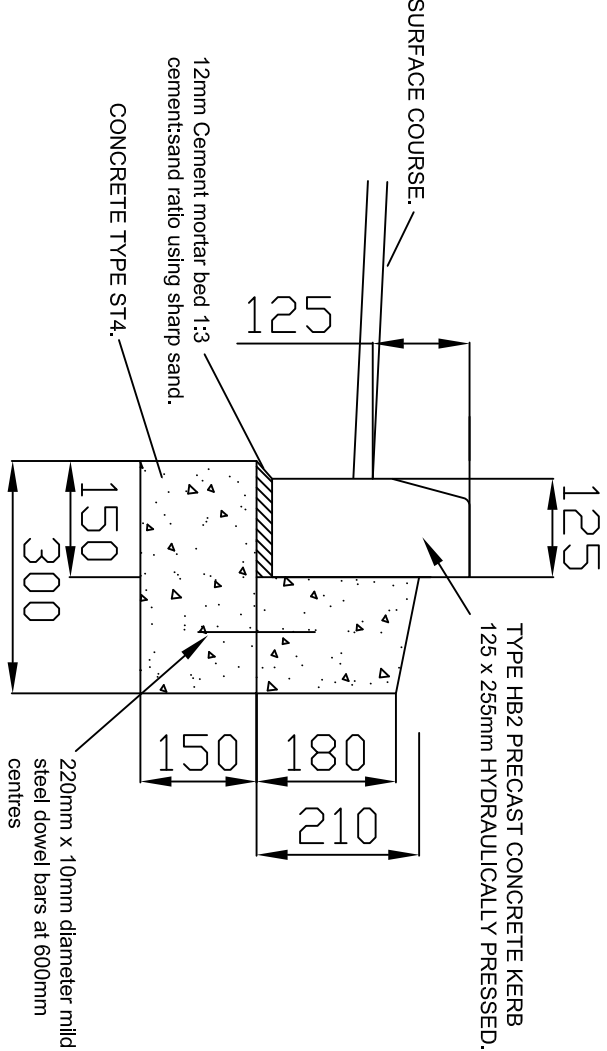


CARRIAGEWAY KERB DETAIL TYPE HB2 (HALF BATTER)

Note: Mortar Bed may be omitted if kerbing
is laid directly onto fresh concrete.

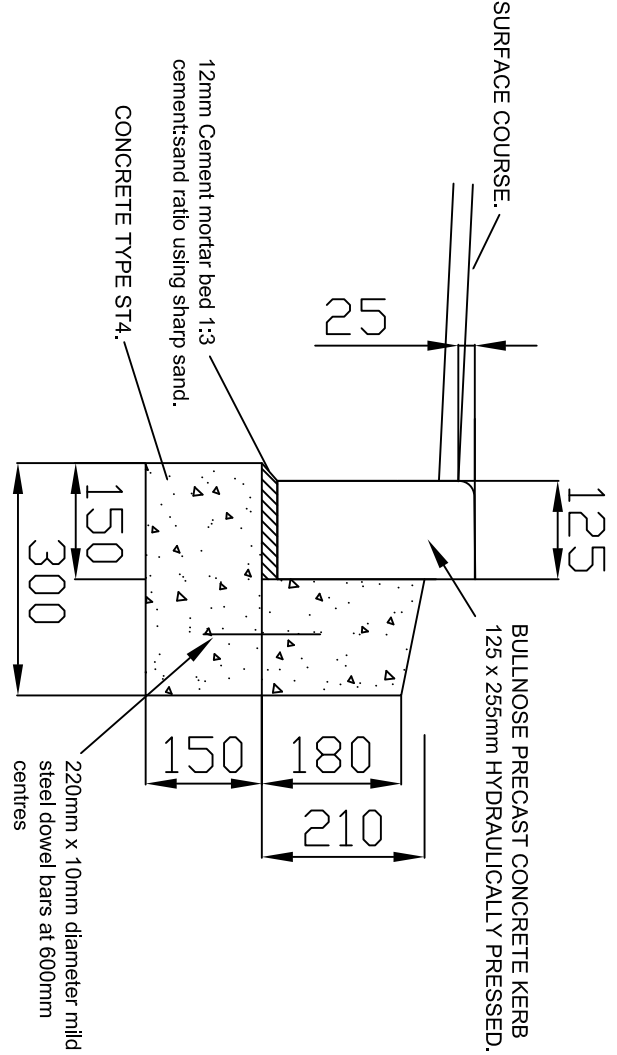


EDGING

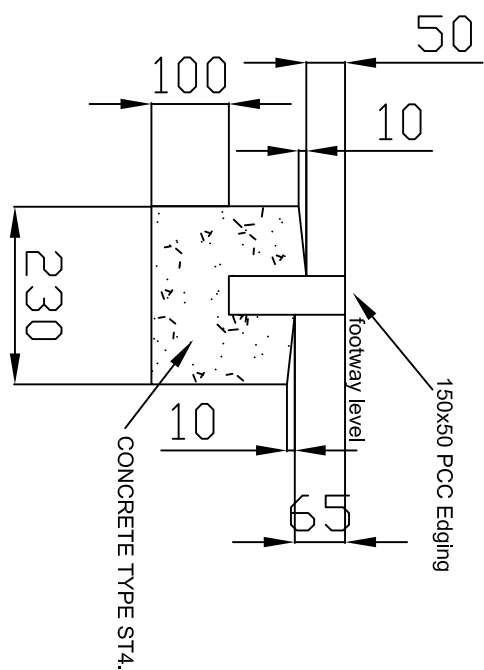


Typical Section Through New Footpath

Scale 1:25

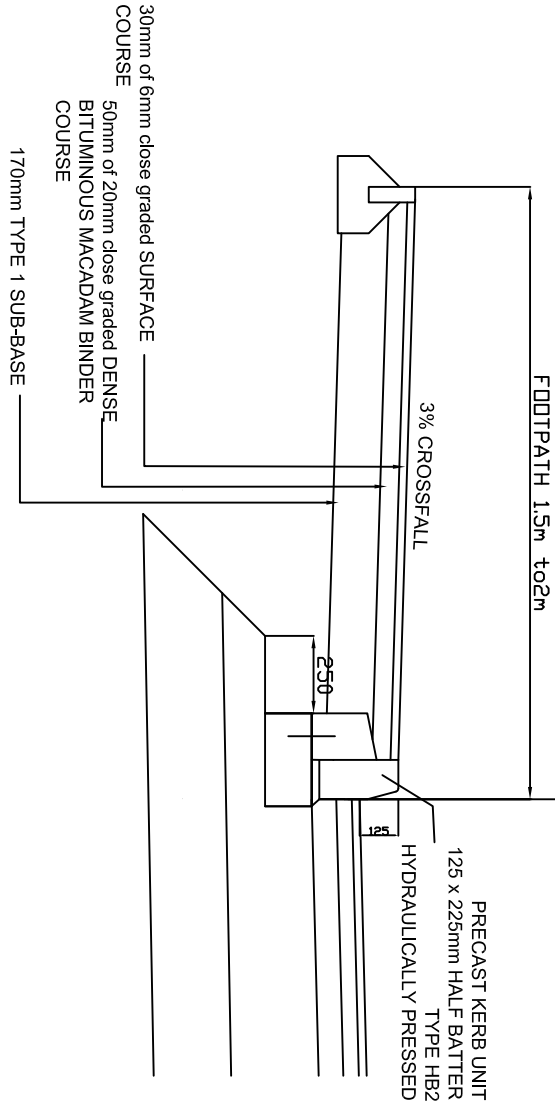


Typical Section Through Vehicular Access

Scale 1:25

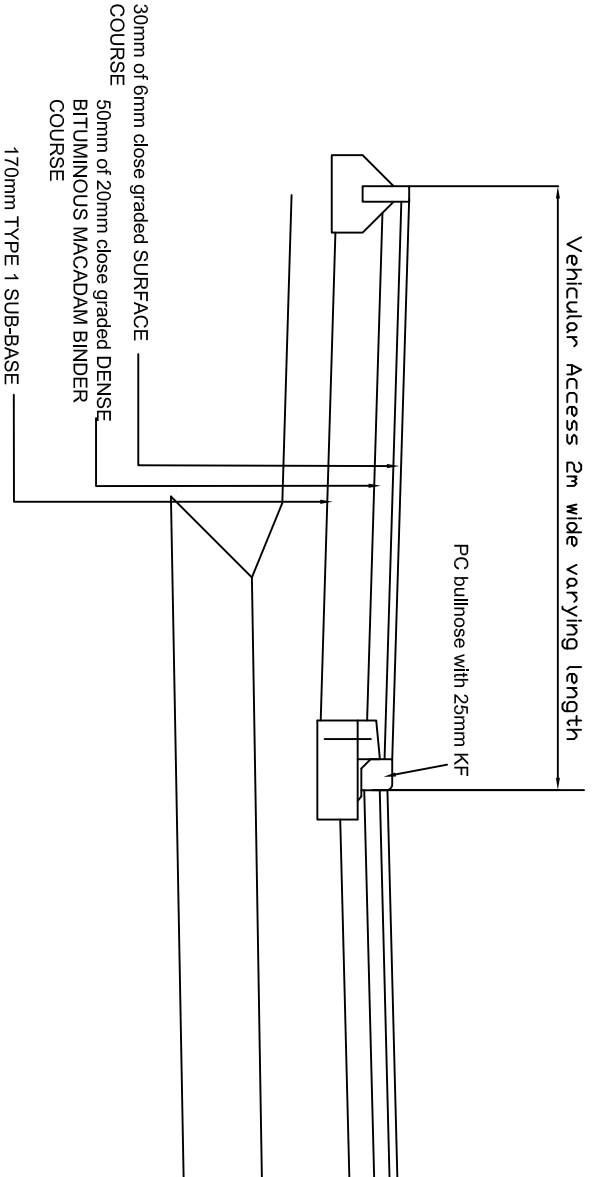

SMALL KERB UNIT

Note: Mortar Bed may be omitted if kerbing
is laid directly onto fresh concrete.

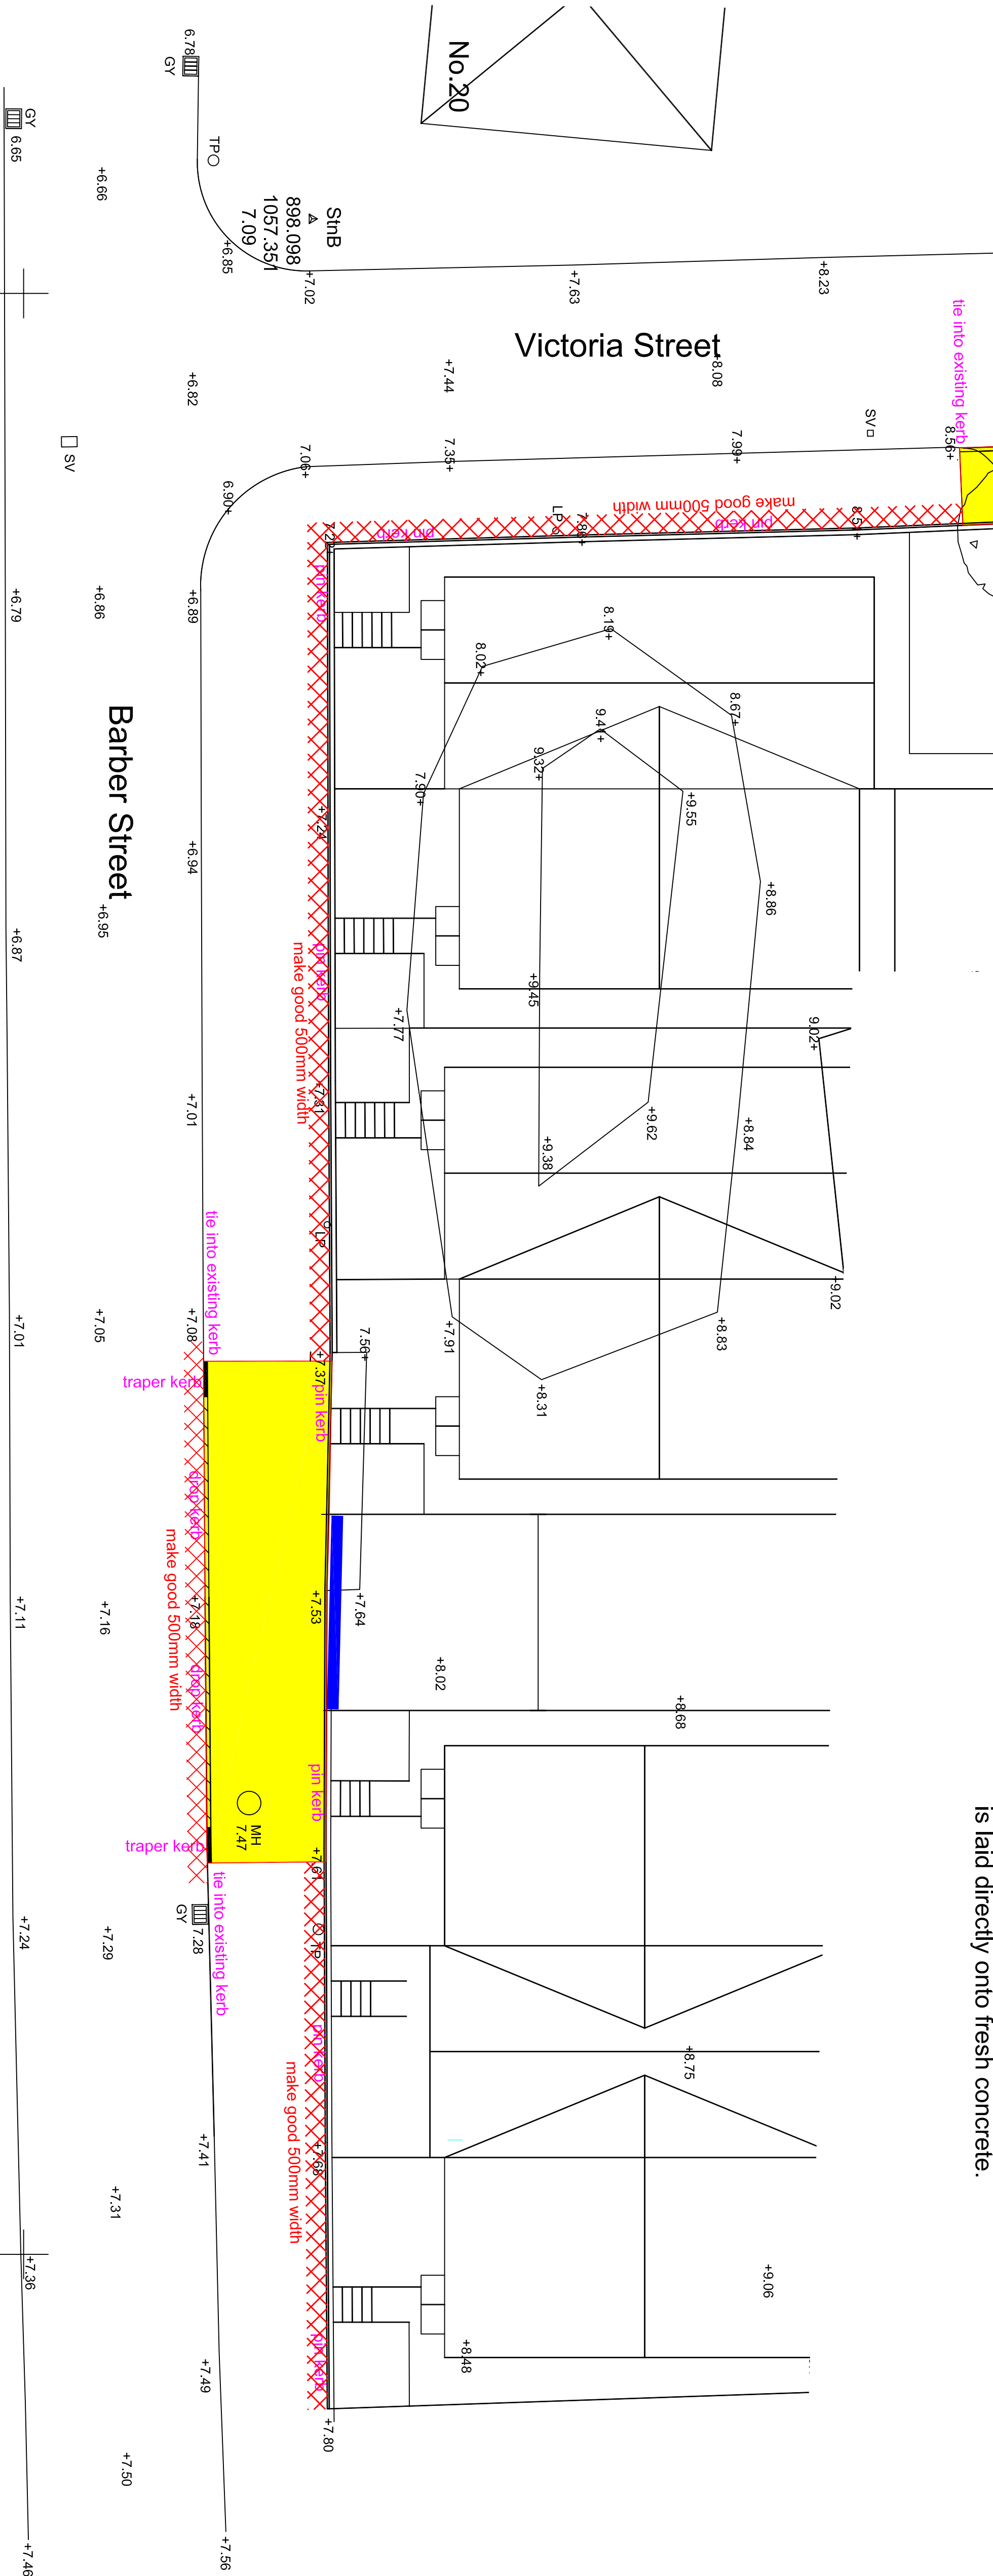

EVE Associates Ltd

EVE Associates Limited
Windy Ridge Barn
Theaby Lane
Winton
Scunthorpe
DN15 9TG
Tel: 07875 972270
Email: lea.favill@eveassociates.com

PROJECT
Barber Street Hoyland

CLIENT
Blunt Homes LLP

DRAWING TITLE
S278 Highway Works

SCALE	DATE
1:150	19/03/2018

DRAWN BY	CHECKED BY	REVISION
JF	JF	0

DRAWING No
EWE/2171/05