


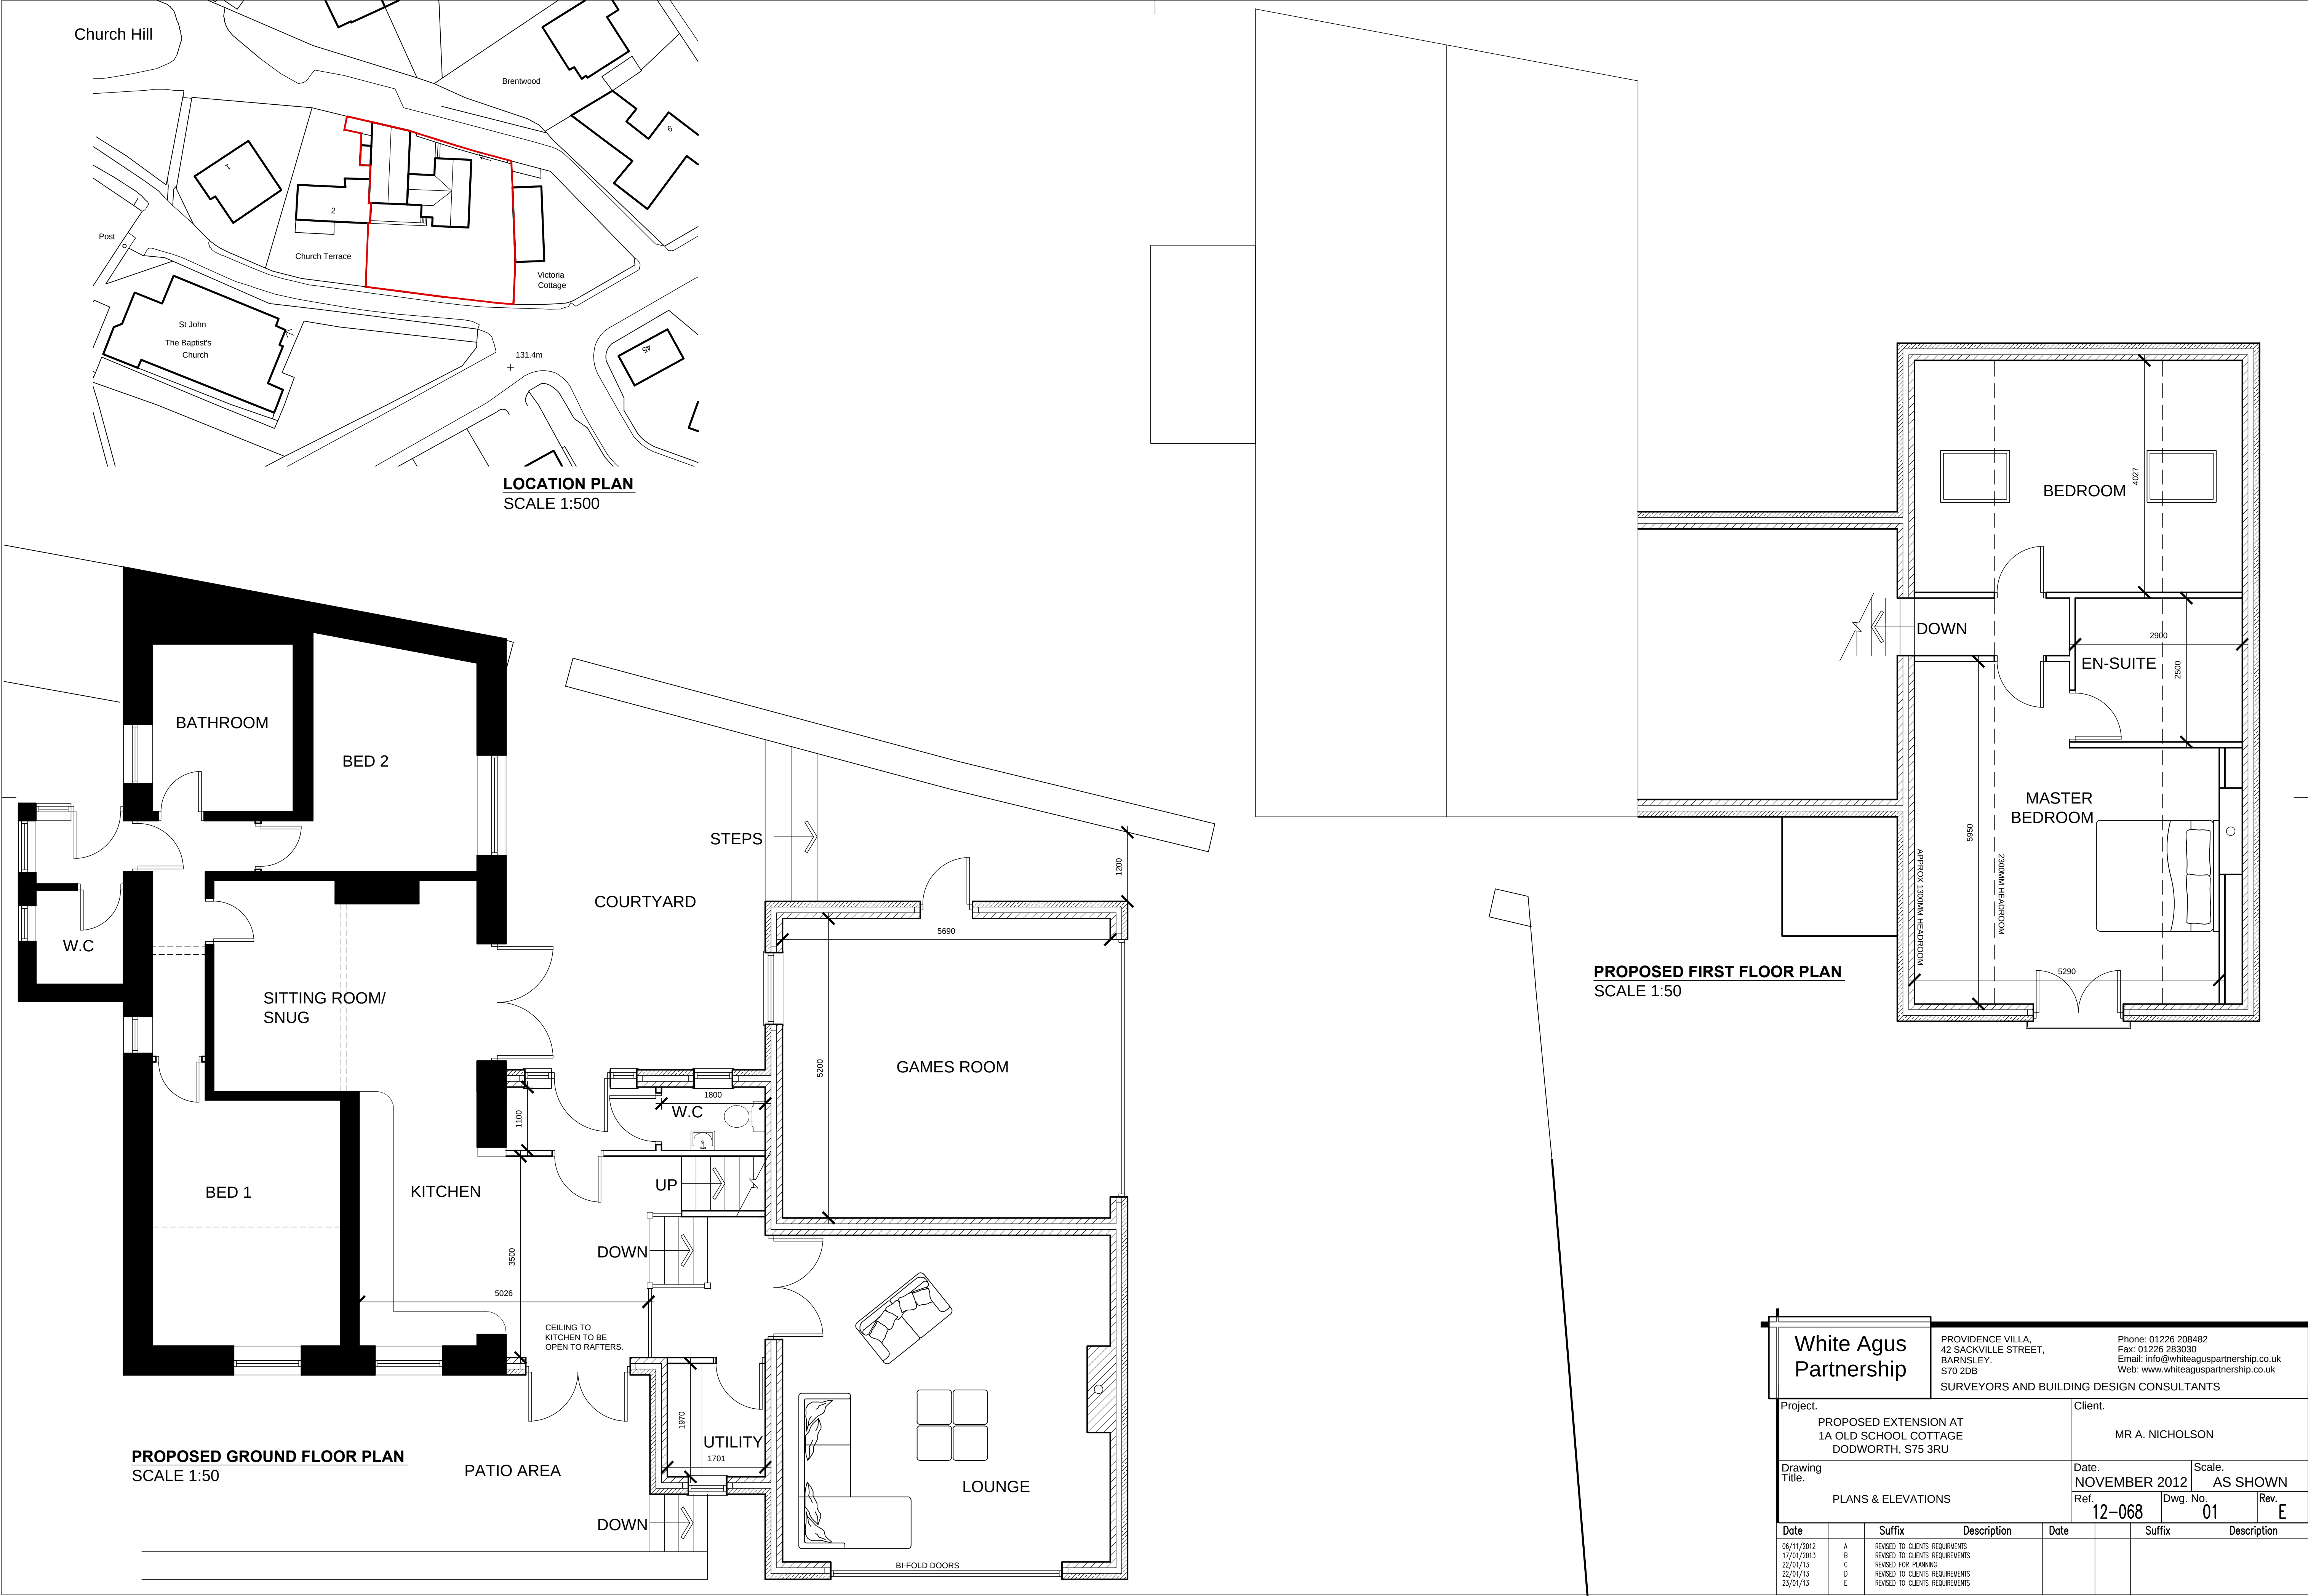

White Agus Partnership		PROVIDENCE VILLA, 42 SACKVILLE STREET, BARNESLEY, S70 2DB		Phone: 01226 208482 Fax: 01226 283030 Email: info@whiteaguspартnership.co.uk Web: www.whiteaguspартnership.co.uk	
Project.		Client.			
PROPOSED EXTENSION AT 1A OLD SCHOOL COTTAGE DODWORTH, S75 3RU		MR A. NICHOLSON			
Drawing Title.		Date.	NOVEMBER 2012	Scale.	AS SHOWN
PLANS & ELEVATIONS		Ref.	12-068	Dwg. No.	01
		Rev.			E
Date		Suffix	Description	Date	
06/11/2012	A		REVISED TO CLIENTS REQUIREMENTS		
17/01/2013	B		REVISED TO CLIENTS REQUIREMENTS		
22/01/13	C		REVISED FOR PLANNING		
22/01/13	D		REVISED TO CLIENTS REQUIREMENTS		
23/01/13	E		REVISED TO CLIENTS REQUIREMENTS		