

© This drawing and the building works depicted are the copyright of RPS and may not be reproduced or amended except by written permission. No liability will be accepted for amendments made by other persons.

accepted for amendments made by other persons

The Contractor is to check and verify all building work and dimensions, levels and sewer invert levels at connection points before work starts. The Contractor is to comply in all respects with current Building Legislation, British Standard Specifications, Building Regulations, Construction (Design & Management) Regulations, Party Wall Act, etc, whether or not specifically stated on this drawing. This drawing must be read with and not checked against all relevant Engineers and Architects drawings and all other specialist documentation provided.

This drawing is not intended to show details of ground conditions or ground contaminants. Each area of ground relied upon to support any structure depicted (including drainage) must be investigated by the Contractor. Any suspect or fluid ground, contaminants on or within the ground, should be further investigated by a suitable expert.

Sheehy proposals are for illustrative purposes only & as such are subject to detailed site investigation including ground conditions / contaminants, drainage, design & planning / density regulations. Sheehy proposals may be based upon enlargements of OS sheets & visual estimations of existing site features, accuracy will therefore need to be verified by survey. Sheehy proposals have not been considered in respect of CDM Regulations.


Do not scale. Work to given dimensions only. This drawing is a simple service drawing showing the concept design that has been co-ordinated with the structure and other building services installers. This drawing is not a co-ordinated working/installation drawing and should not be used as such. Any contractor using this drawing as a working/installation drawing does so at his own risk.

- Legend:
- Tree Position with Canopy
Spread plus BS5837 Category
A1, A2 or A3
- Tree Position with Canopy
Spread plus BS5837 Category
B1, B2 or B3
- Tree Position with Canopy
Spread plus BS5837 Category
C1, C2 or C3
- Tree Position with Canopy
Spread plus BS5837 Category
R
- 202
- Tree Group Number
- Root Protection Area -
Based on Simple
Radius from Tree
- Tree Group
BS5837 Category B
- Tree Group
BS5837 Category C

Tree Groups G1, G3, G9, G10, G13, G15 Root Protection Areas based upon measured tree diameter.

All other Tree Groups Root Protection Areas based upon average diameters.

Tree positions within Groups indicative only - No Topographical Information. Tree numbers 1 - 25 approximate positions.

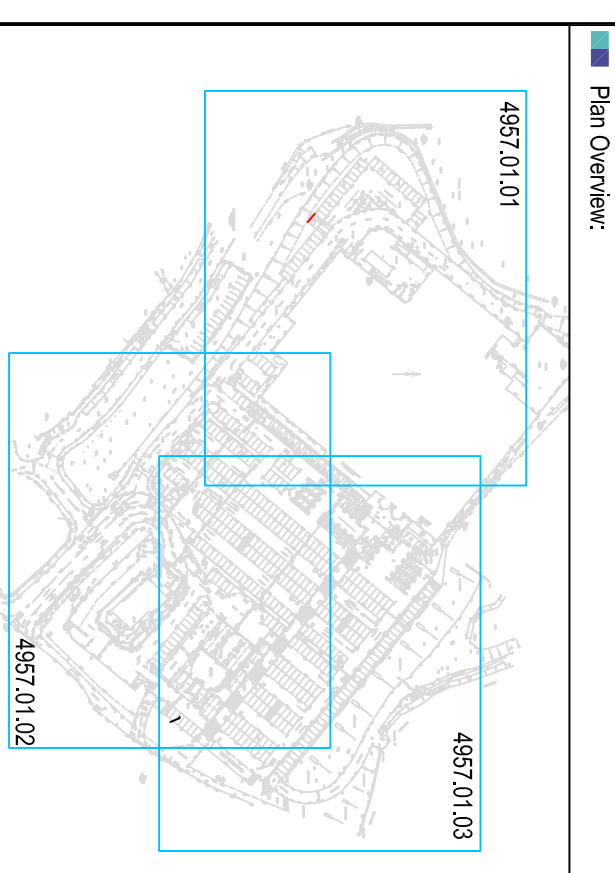

Revisions:	Date:	Amendment:	Name:	Checked:
Drawing Based Upon: 4242 H100				
Status: Issue				

Notes: Contractors are not to scale from this drawing. All dimensions to be checked on site and any discrepancies, ambiguities and/or omissions between this drawing and information given elsewhere must be reported to this office. If in doubt, ask.



Noble House, Capital Drive, Linford Wood, Milton Keynes MK14 6QP

Client: **ASDA Stores Ltd**

Old Mill Lane, Barnsley

Free Consultants Fall
Figure 1

Date: **06/03/2009** Scale: **1:250** Original Paper Size: **A1**

Drawn: **EL** Checked: **BW** Job No: **JKK4957**

4957.01.02

Architects Engineers Surveyors Arboriculturalists
Landscape Architects Service Consultants