



NOTE - DRAWING TO BE READ IN CONJUNCTION WITH BYC EARTHWORKS STRATEGY REPORT 3014/ER001 REV 3

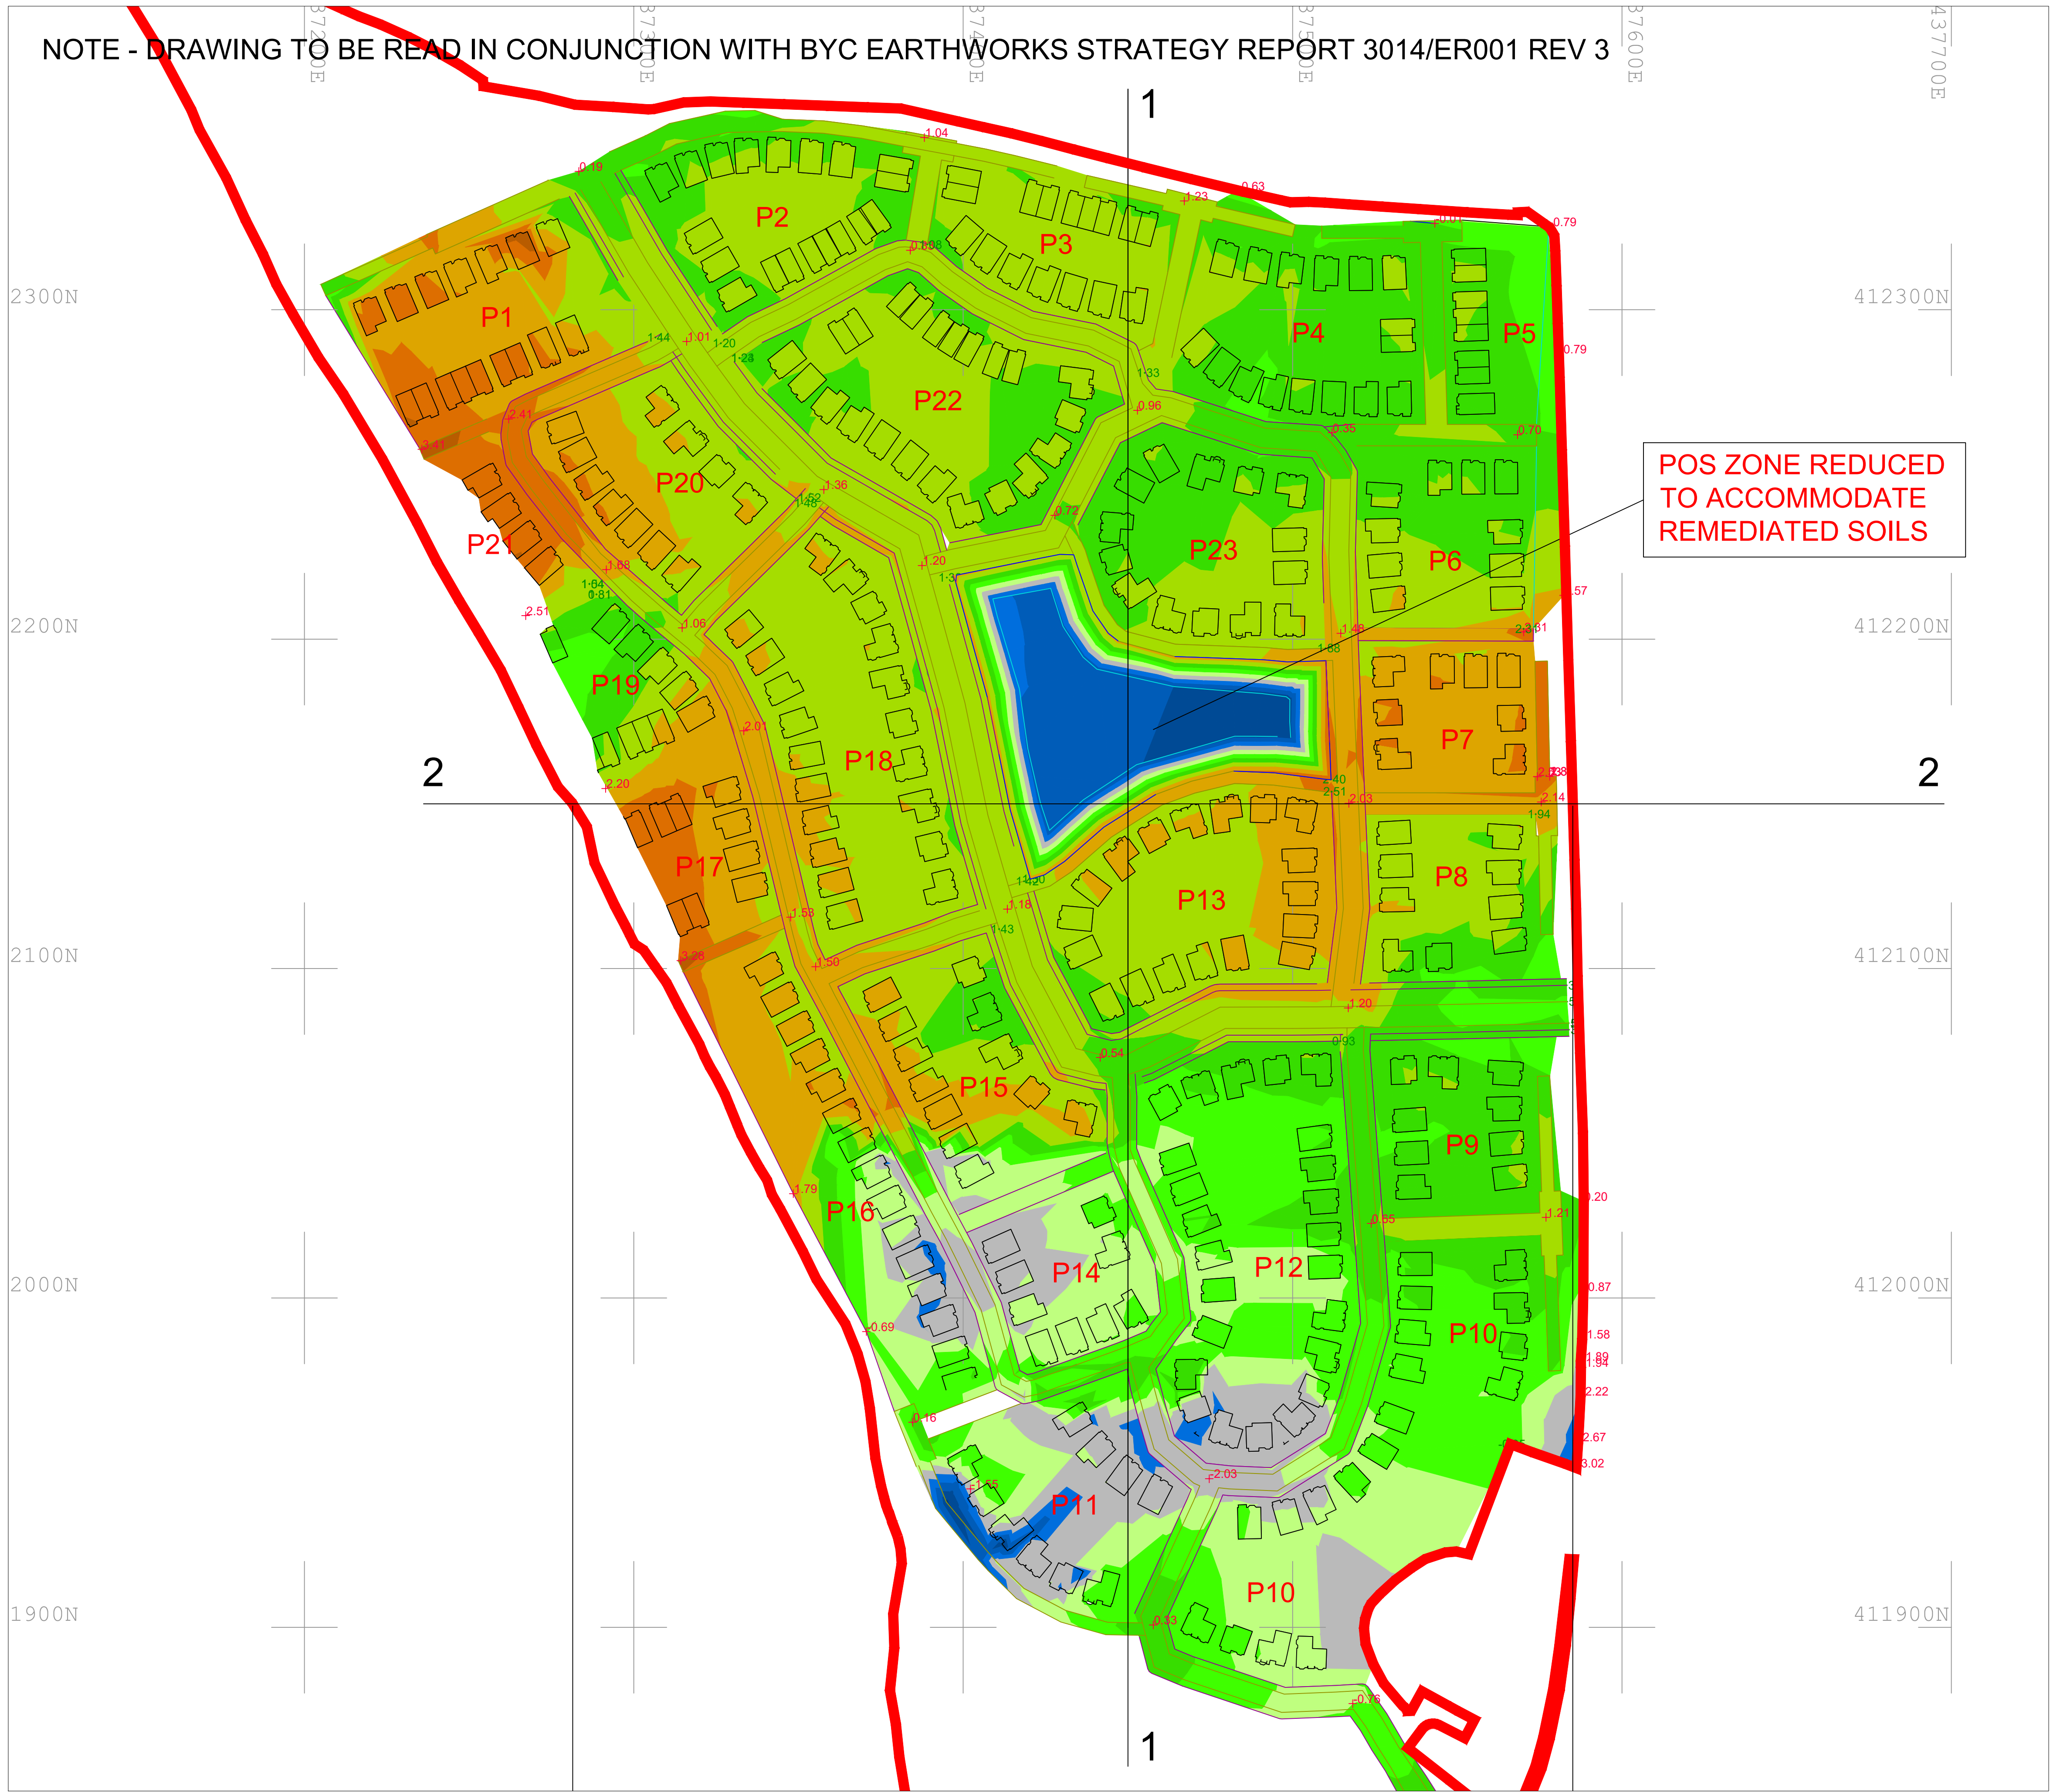

- NOTES
1. BASIS OF DRAWING
Drawing to be read in conjunction with following:
 - **Topographical Survey** - Landform Surveys topographical survey dated 10/07/2015 - sheets 001 and 002
 - **Illustrative Masterplan** - P19-1805_0100 - 08/07/20
 2. ASSUMED CONSTRUCTION THICKNESS (INCLUDING CAPPING LAYERS, PILING PLATFORMS AND CLEAN COVER).
 - BUILDING FOOTPRINT = 750
 - ROADS = 500
 - GARDENS AND LANDSCAPING = 1000
 3. ISOPACHYTE LEGEND

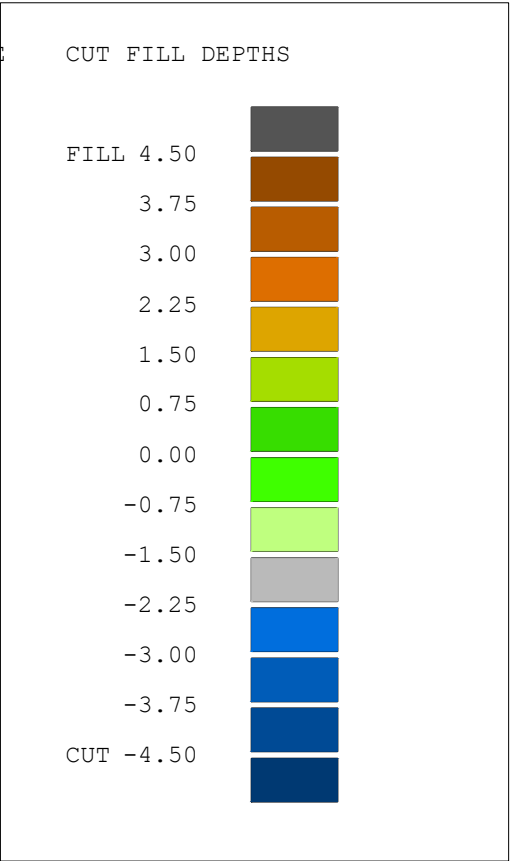

Rev 3 - SECTION LOCATORS ADDED

	3	ISSUED FOR INFORMATION	14/12/20
	2	ISSUED FOR INFORMATION	24/11/20
	1	ISSUED FOR INFORMATION	16/11/20
Checked	Rev #	Description	Date

Client

MONCKTON DEVELOPMENTS LTD

Job Title

PROPOSED RESIDENTIAL DEVELOPMENT AT FORMER MONCKTON COKE WORKS, LUND HILL, ROYSTON

BRIGHT YOUNG The Media Centre, 7 Northumberland Street, Huddersfield, HD1 1RL
Email: info@brightyoung.co.uk
Web: www.brightyoung.co.uk
Consulting Tel: 01484 487950
Limited Fax: 01484 603519

Drawing Title			
PRELIMINARY EARTHWORKS MODEL			
EARTHWORKS ISOPACHYTE			
Scale	Date	Drawn	Checked

Drg No.	3014/102	Rev	3
---------	----------	-----	---