



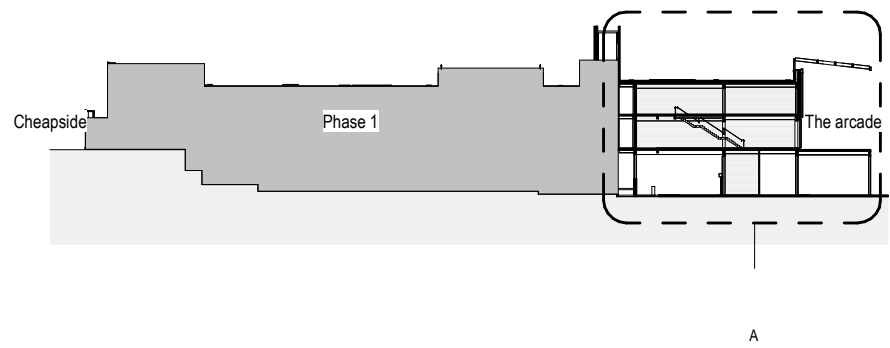


Notes:

- This drawing is copyright
- Do not scale dimensions from this drawing.
- This drawing is to be read in conjunction with all other relevant drawings.
- All discrepancies on this drawing are to be reported to the architect.
- Do not modify any element of this drawing.
- Use drawing only for purpose(s) issued.

North Sign / Key Plan

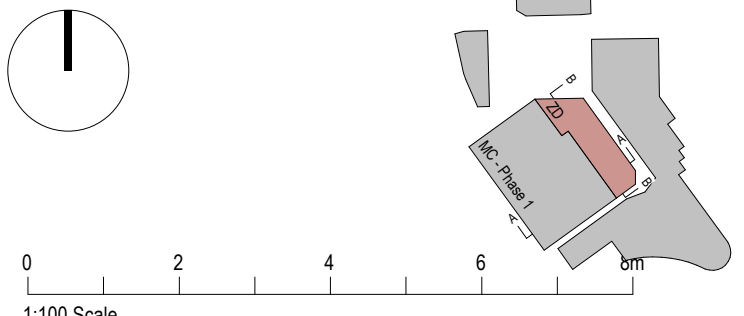

The following external model files are included within this drawing:

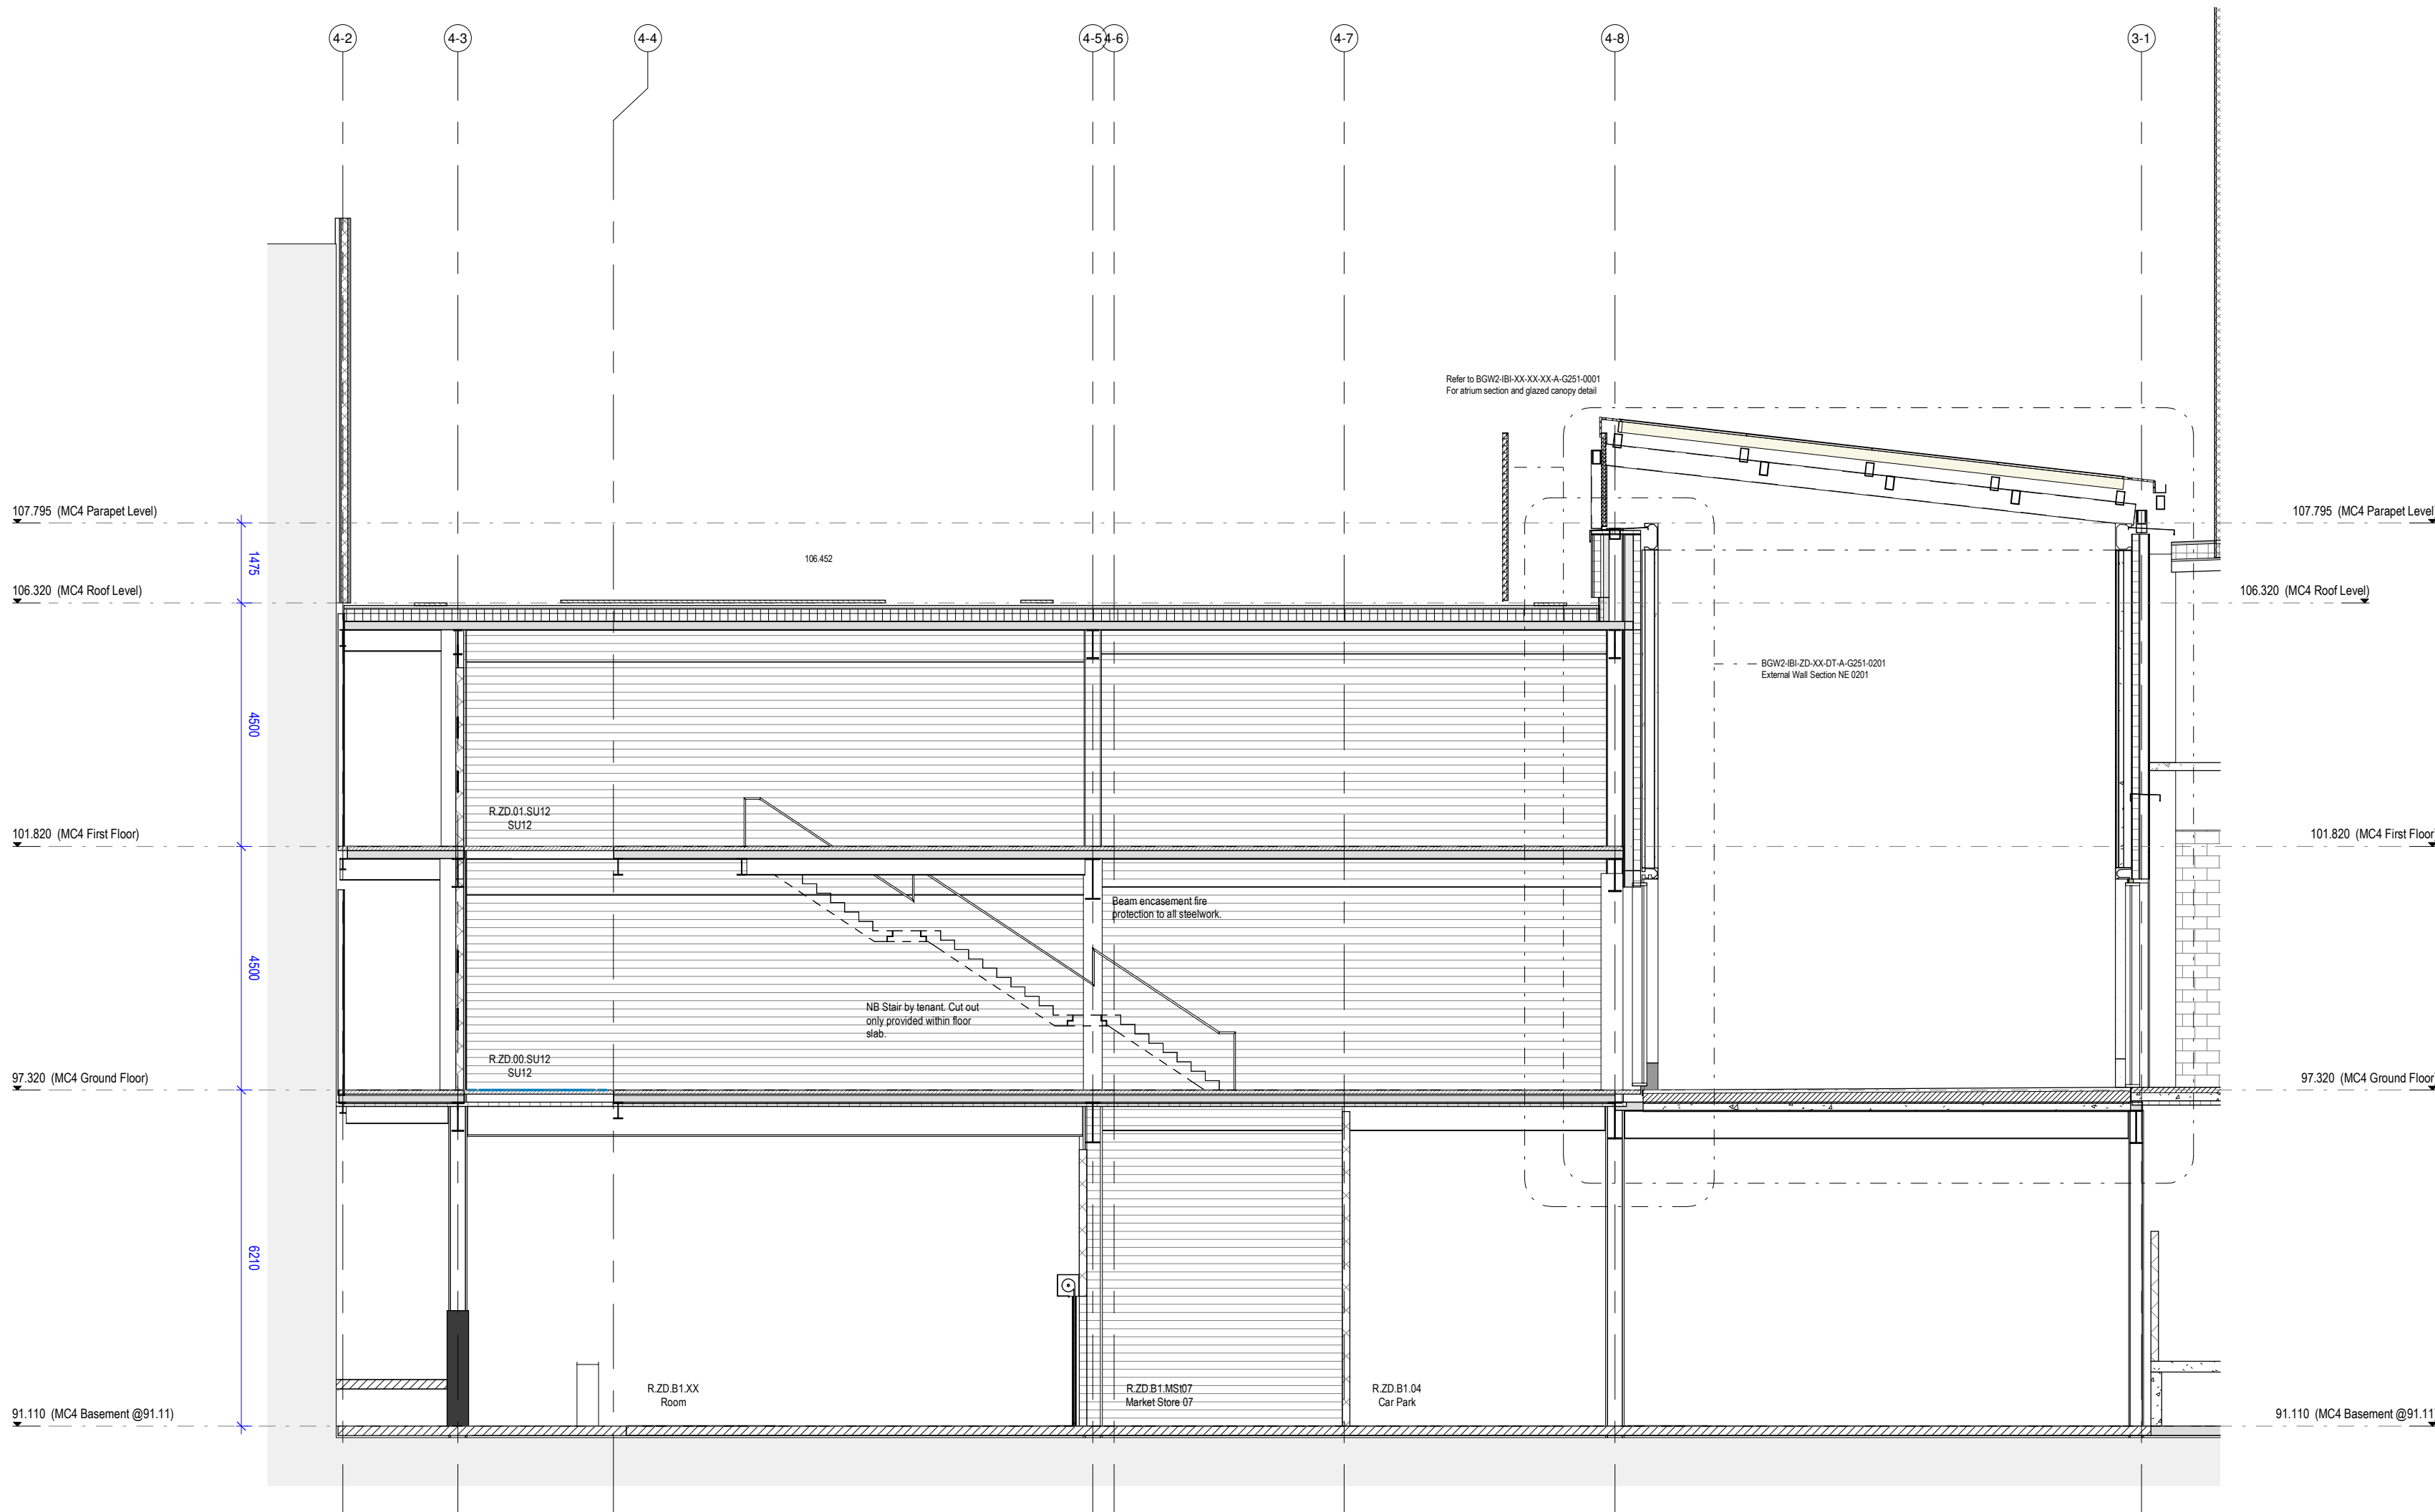

A Section AA - Phase 2
1 : 100

P0 3	20/02/19	S3 - Suitable for Review and Comment.	SK	AG
P0 2	29/03/17	D2 - Suitable for Tender	REB	SL
P0 1	22/08/17	First Issue	AG	REB

Rev	Date	Revision Notes	Dn	Rv
-----	------	----------------	----	----

Client:
Barnsley Metropolitan Borough Council



Project:
The Glassworks, Barnsley
Development Site ZD

Drawing Title:
ZD - GA Sections

Job Number 50727	Drawing Originated Date 17/03/2017	PAS 1192 Status Code S3
---------------------	---------------------------------------	----------------------------

Scale@A1 As indicated	Purpose Review & Comment
--------------------------	-----------------------------

Drawing Number BGW2-IBI-ZD-XX-SE-A-G200-0001	Revision P0 3
---	------------------