


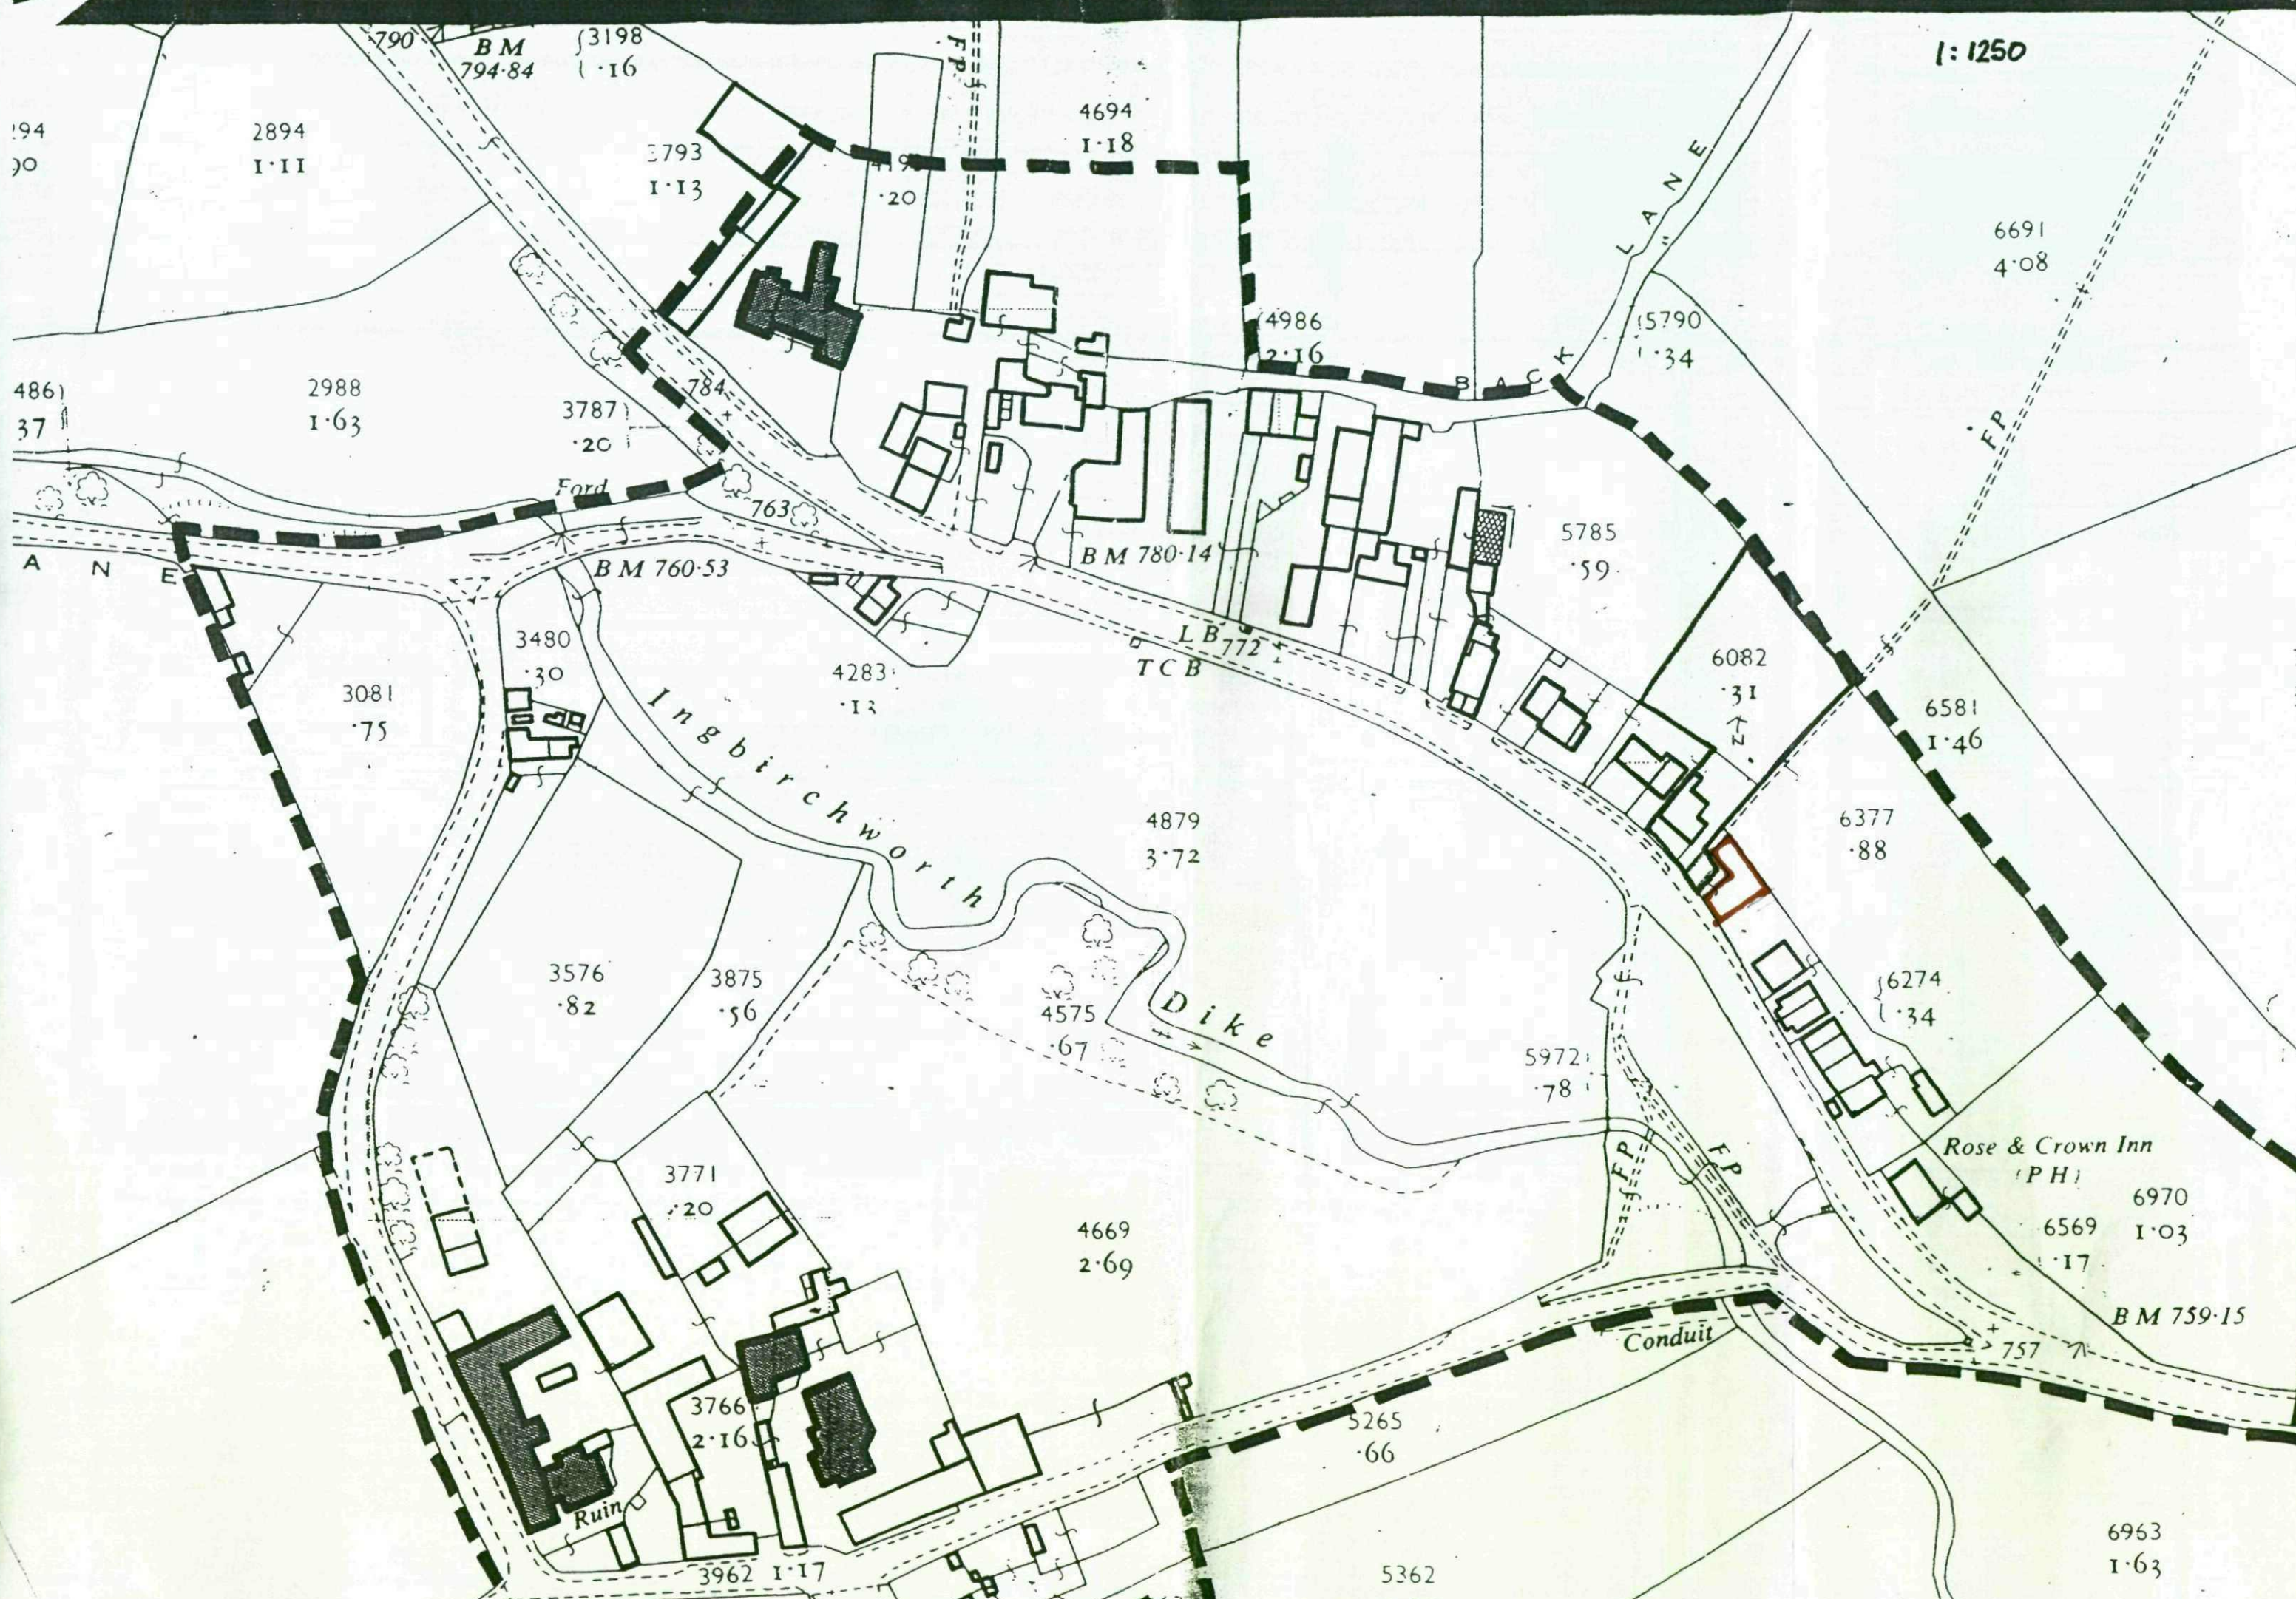

1:1250

194
30

2894
1.11

4861
37

2988
1.63

BM 794.84
3198
1.16

3793
1.13

4694
1.18

4986
2.16

5790
1.34

6691
4.08

3787
2.20

Ford

BM 760.53

BM 780.14

LB 772
TCB

5785
59

3081
75

3480
30

4283
13

6082
31

6581
1.46

3576
82

3875
56

4879
3.72

4575
67

5972
78

6377
88

6274
34

3771
20

4669
2.69

Rose & Crown Inn
(PH)

6970
1.03

6569
1.17

BM 759.15

Ruin

3766
2.16

3962
1.17

5265
66

Conduit

5362
2.10

6963
1.63

