




Typical South Elevation (plots 3 to 6)

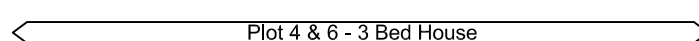


Typical East Elevation (plots 4 & 6)

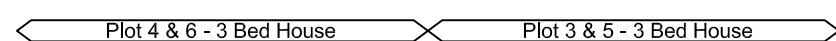


Typical North Elevation (Plots 3 to 6)

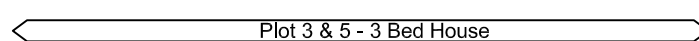


Typical West Elevation (plots 3 & 5)

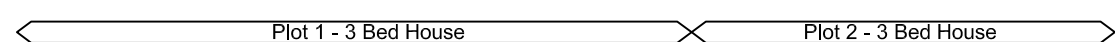


South Elevation (Plots 1 & 2)

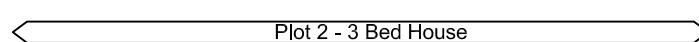

East Elevation (Plots 1 & 2)

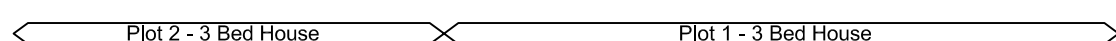

North Elevation (Plots 1 & 2)

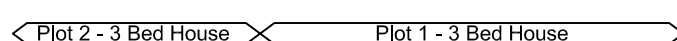

West Elevation (Plots 1 & 2)

Elevations (Scale 1:100)

Legend:

- Legend:
1. Main Brickwork - To be agreed
 2. Feature Brickwork - To be agreed
 3. Render - White/Cream to be agreed
 4. Interlocking Concrete Roof Tile - To be agreed
 5. Interlocking Concrete Roof Tile - To be agreed (Hatched)
 6. Obscure Glazing
- Concrete Ridge Tile - To be agreed
- White UPVC Doubled Glazed Windows
and Rear Doors - To be agreed

1:100 SCALE BAR

0 .5 1 2 3 5 Metres

Elevations
6no. 3 bed House
Colley Cres. - Kendray
Infill site 10

Woodhall, Woodhall Lane, Leeds LS28 5NY, TEL. 0113 239 3414, FAX 0113 256 9688, E-Mail.. architects@acanthuswsm.com



drawing status

approval
construction
preliminary
record
information
comment
tender

Scale 1:100 @ a2

Date sept 08

Drawn DW

Dwg.No 1218-120-013B



Acanthus
WSM
Architects