




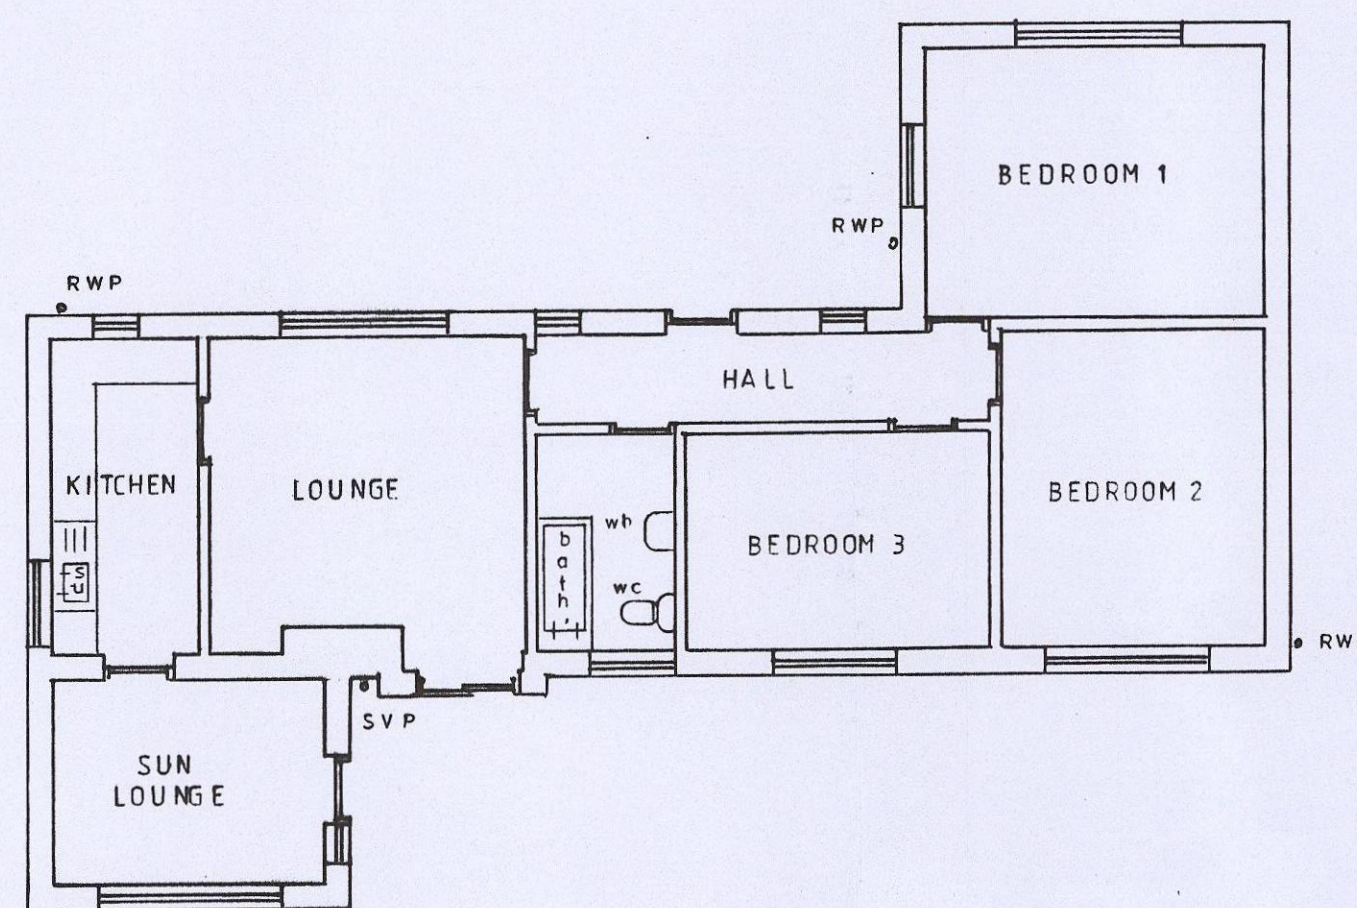

EXISTING PLAN

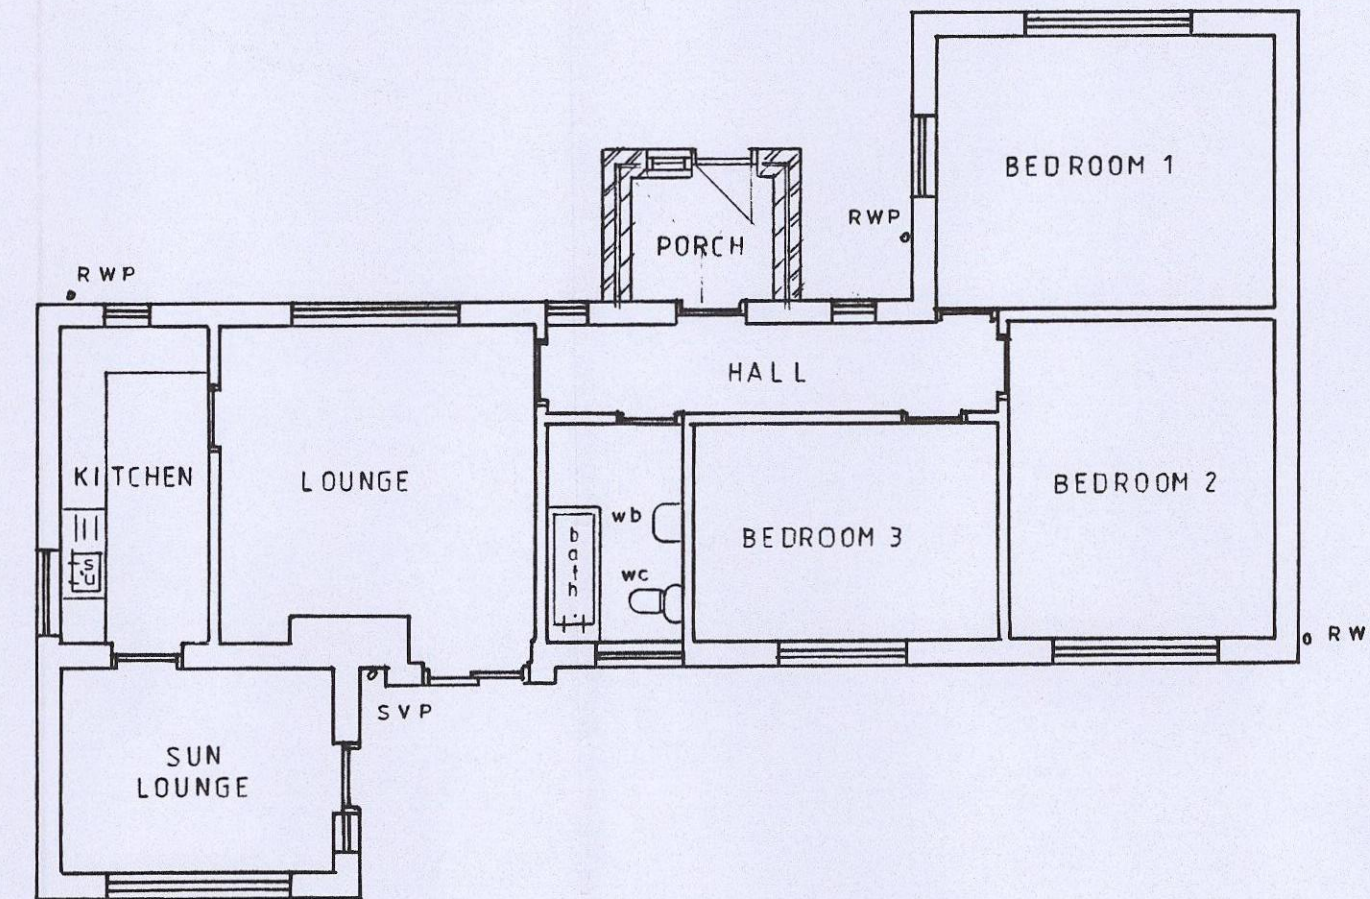


PROPOSED PLAN

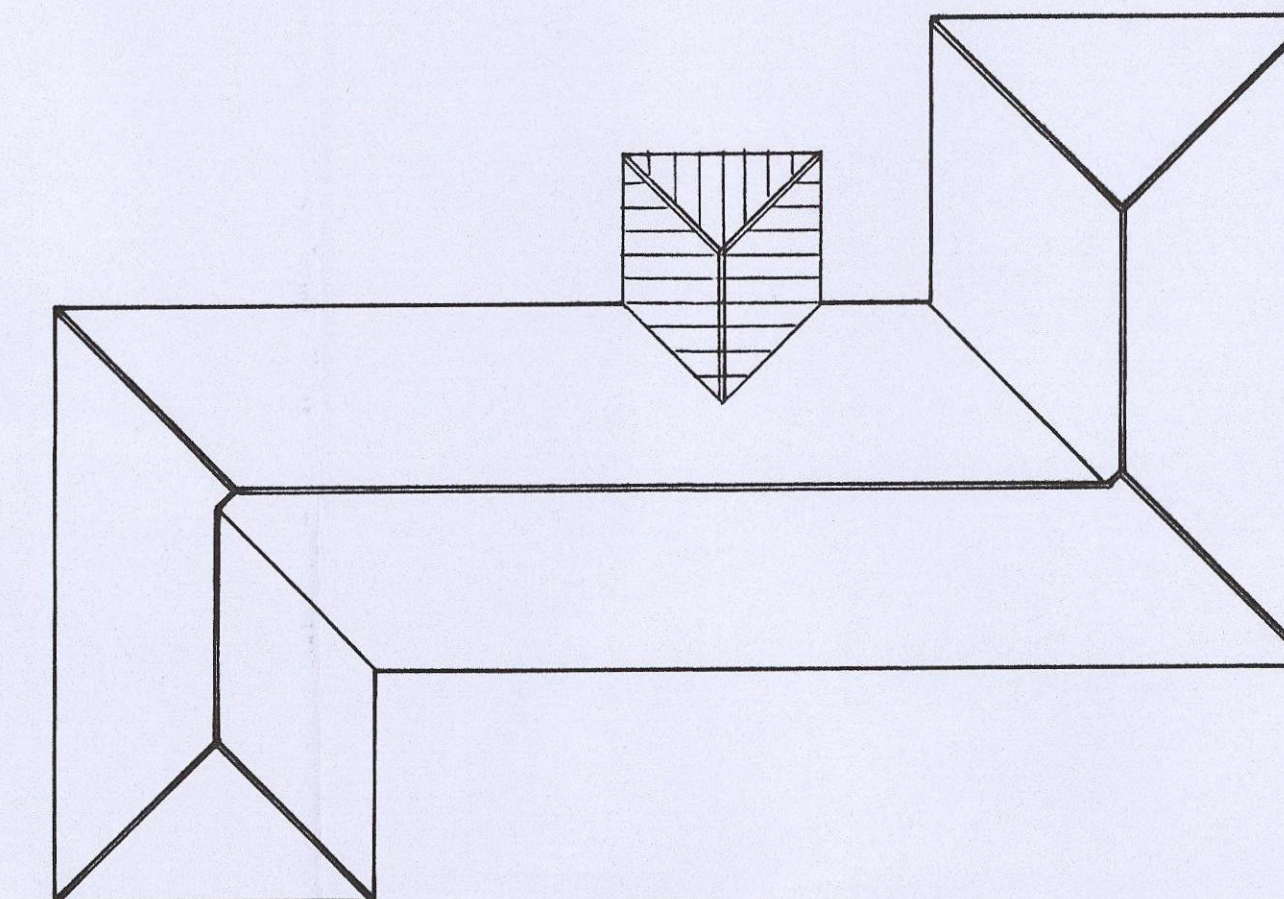


ROOF PLAN




EXISTING FRONT
SOUTH - WEST

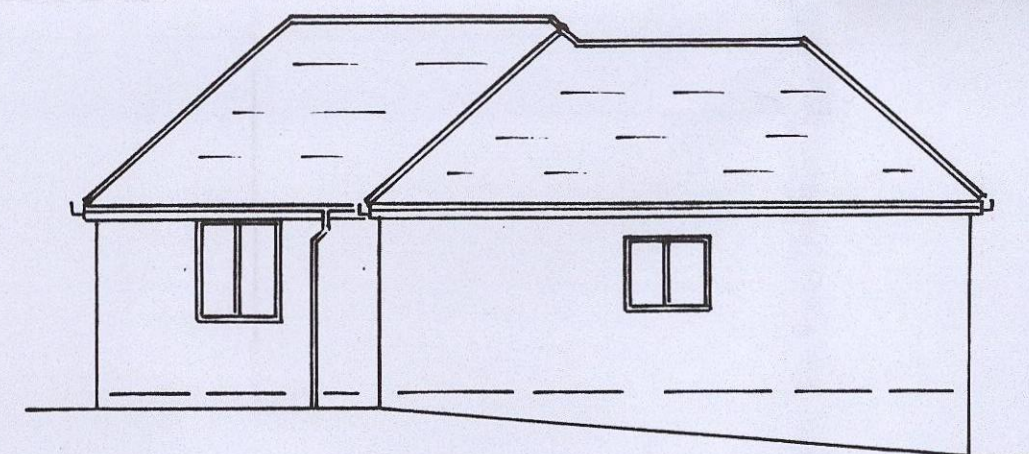

EXISTING SIDE
SOUTH - EAST

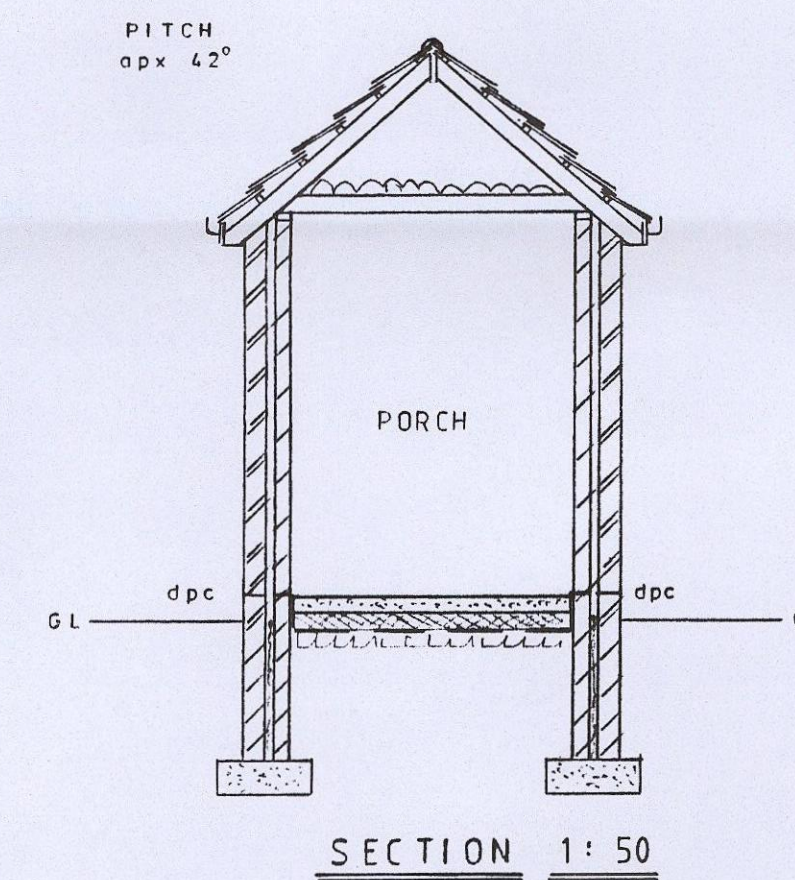


SECTION 1:50

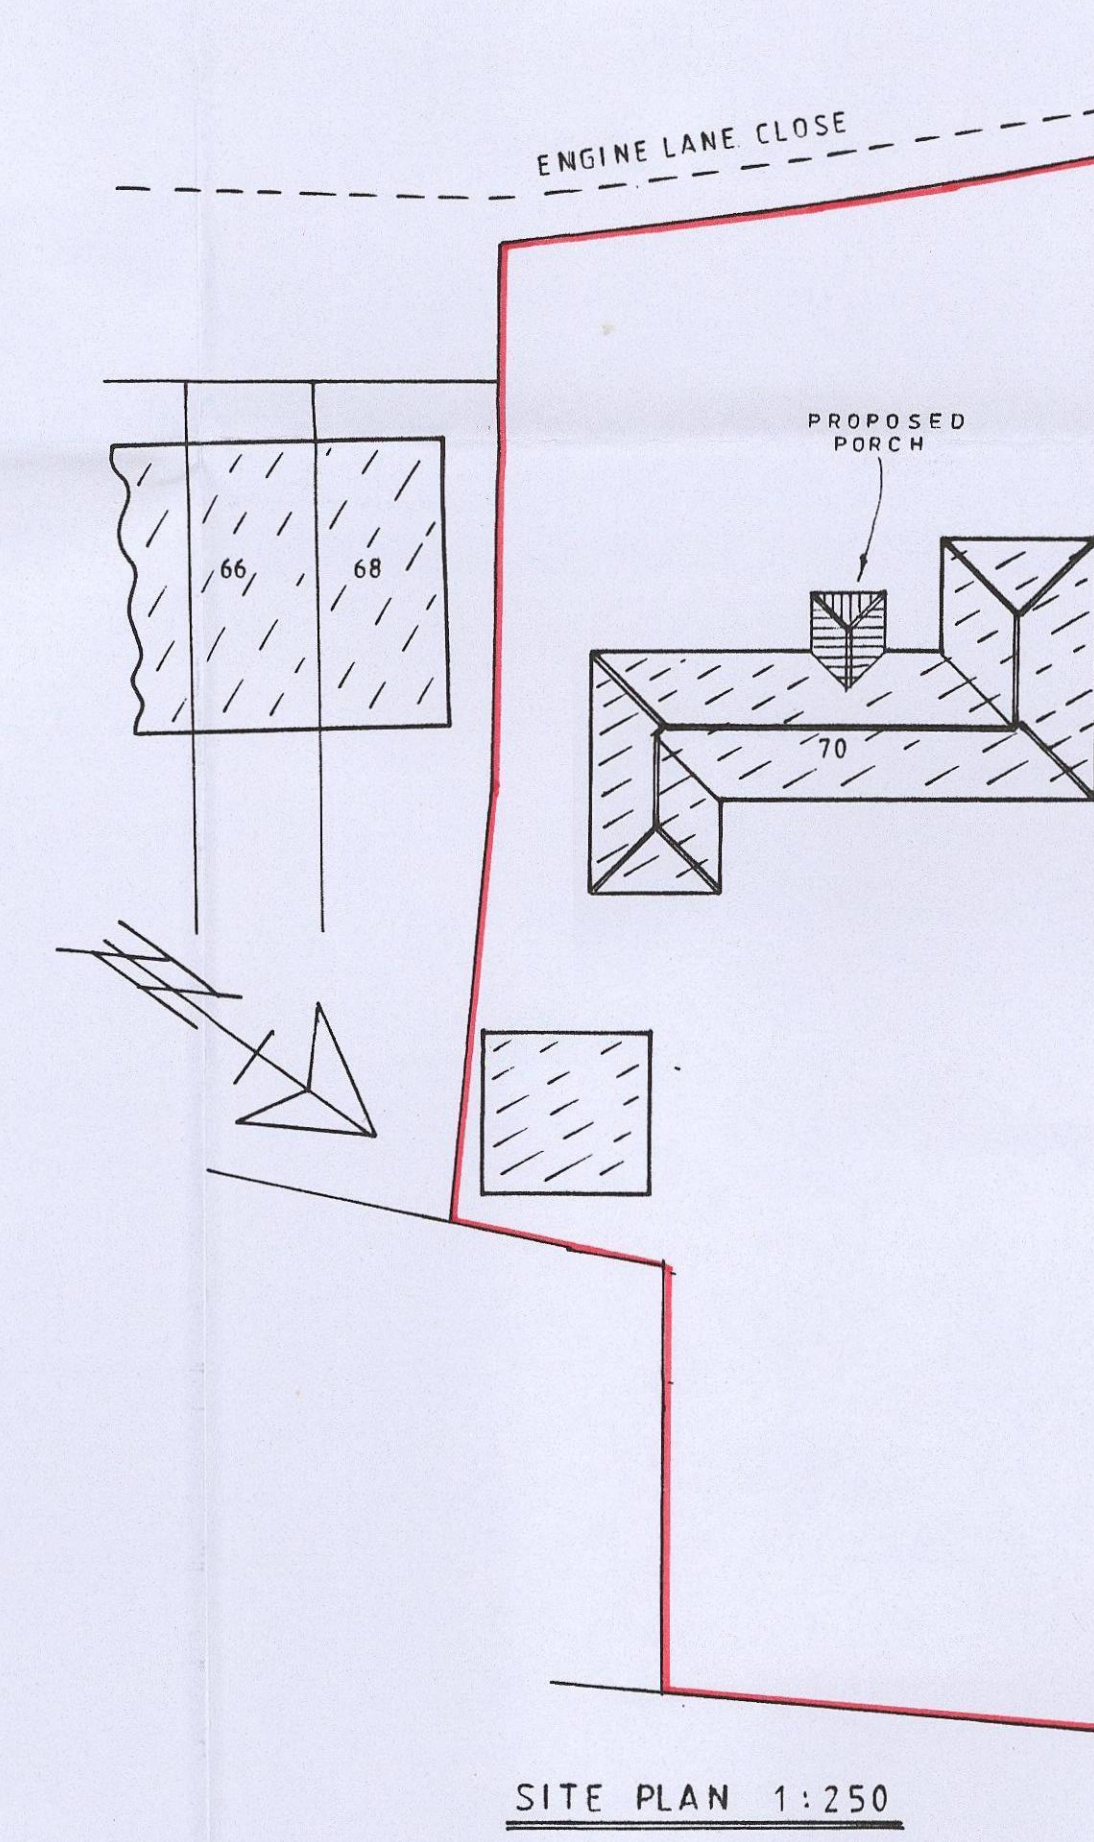


SITE PLAN 1:250



PROPOSED FRONT
SOUTH - WEST

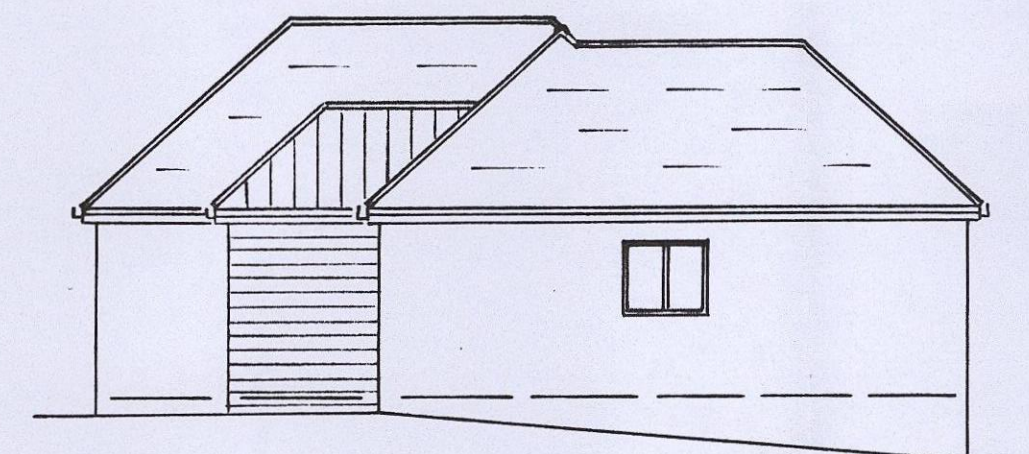

PROPOSED SIDE
SOUTH - EAST

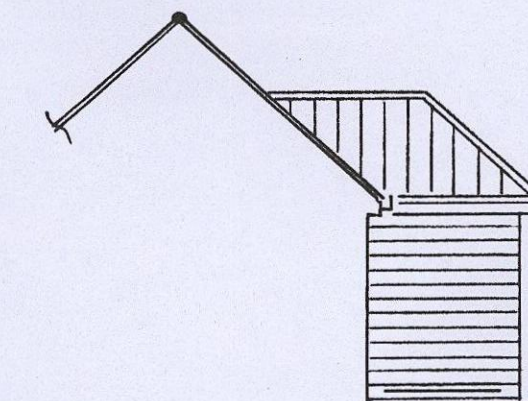

PROPOSED SIDE
NORTH - WEST