



TYPE A MANHOLE TYPICAL DETAILS

Depth to soffit 3m to 6m

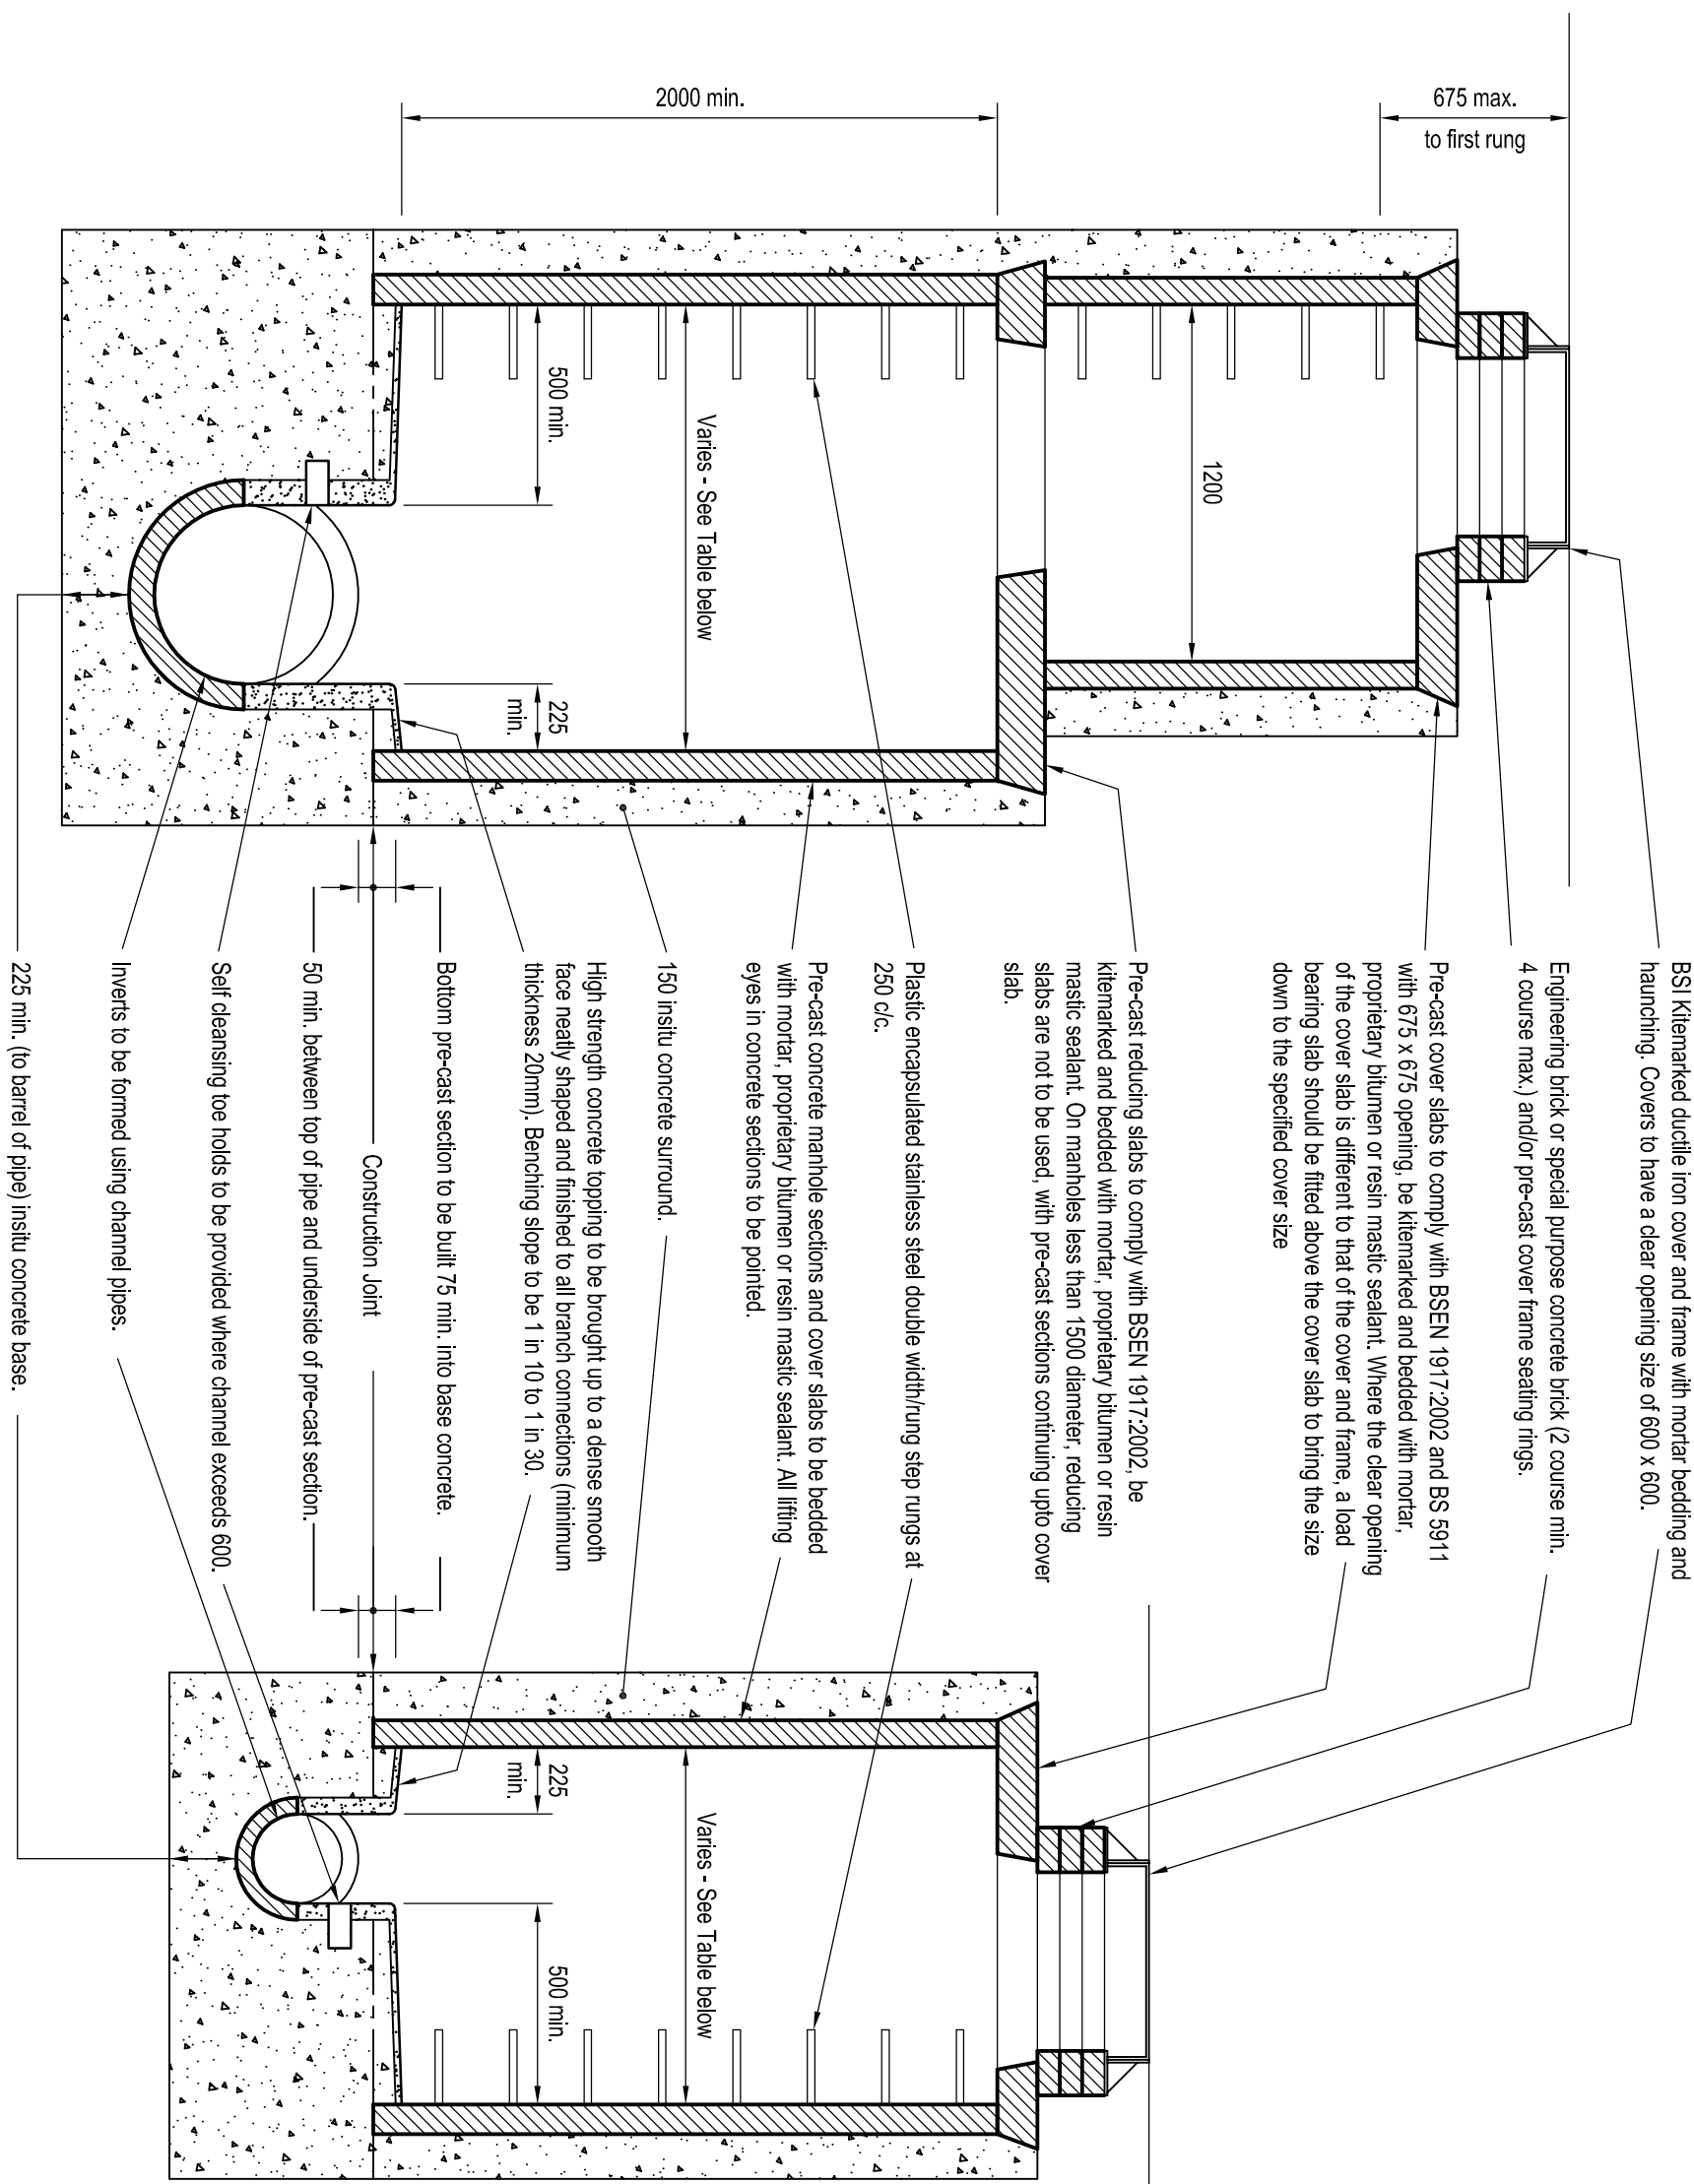


TYPE B MANHOLE TYPICAL DETAILS

Depth to soffit 1.5m to 3m

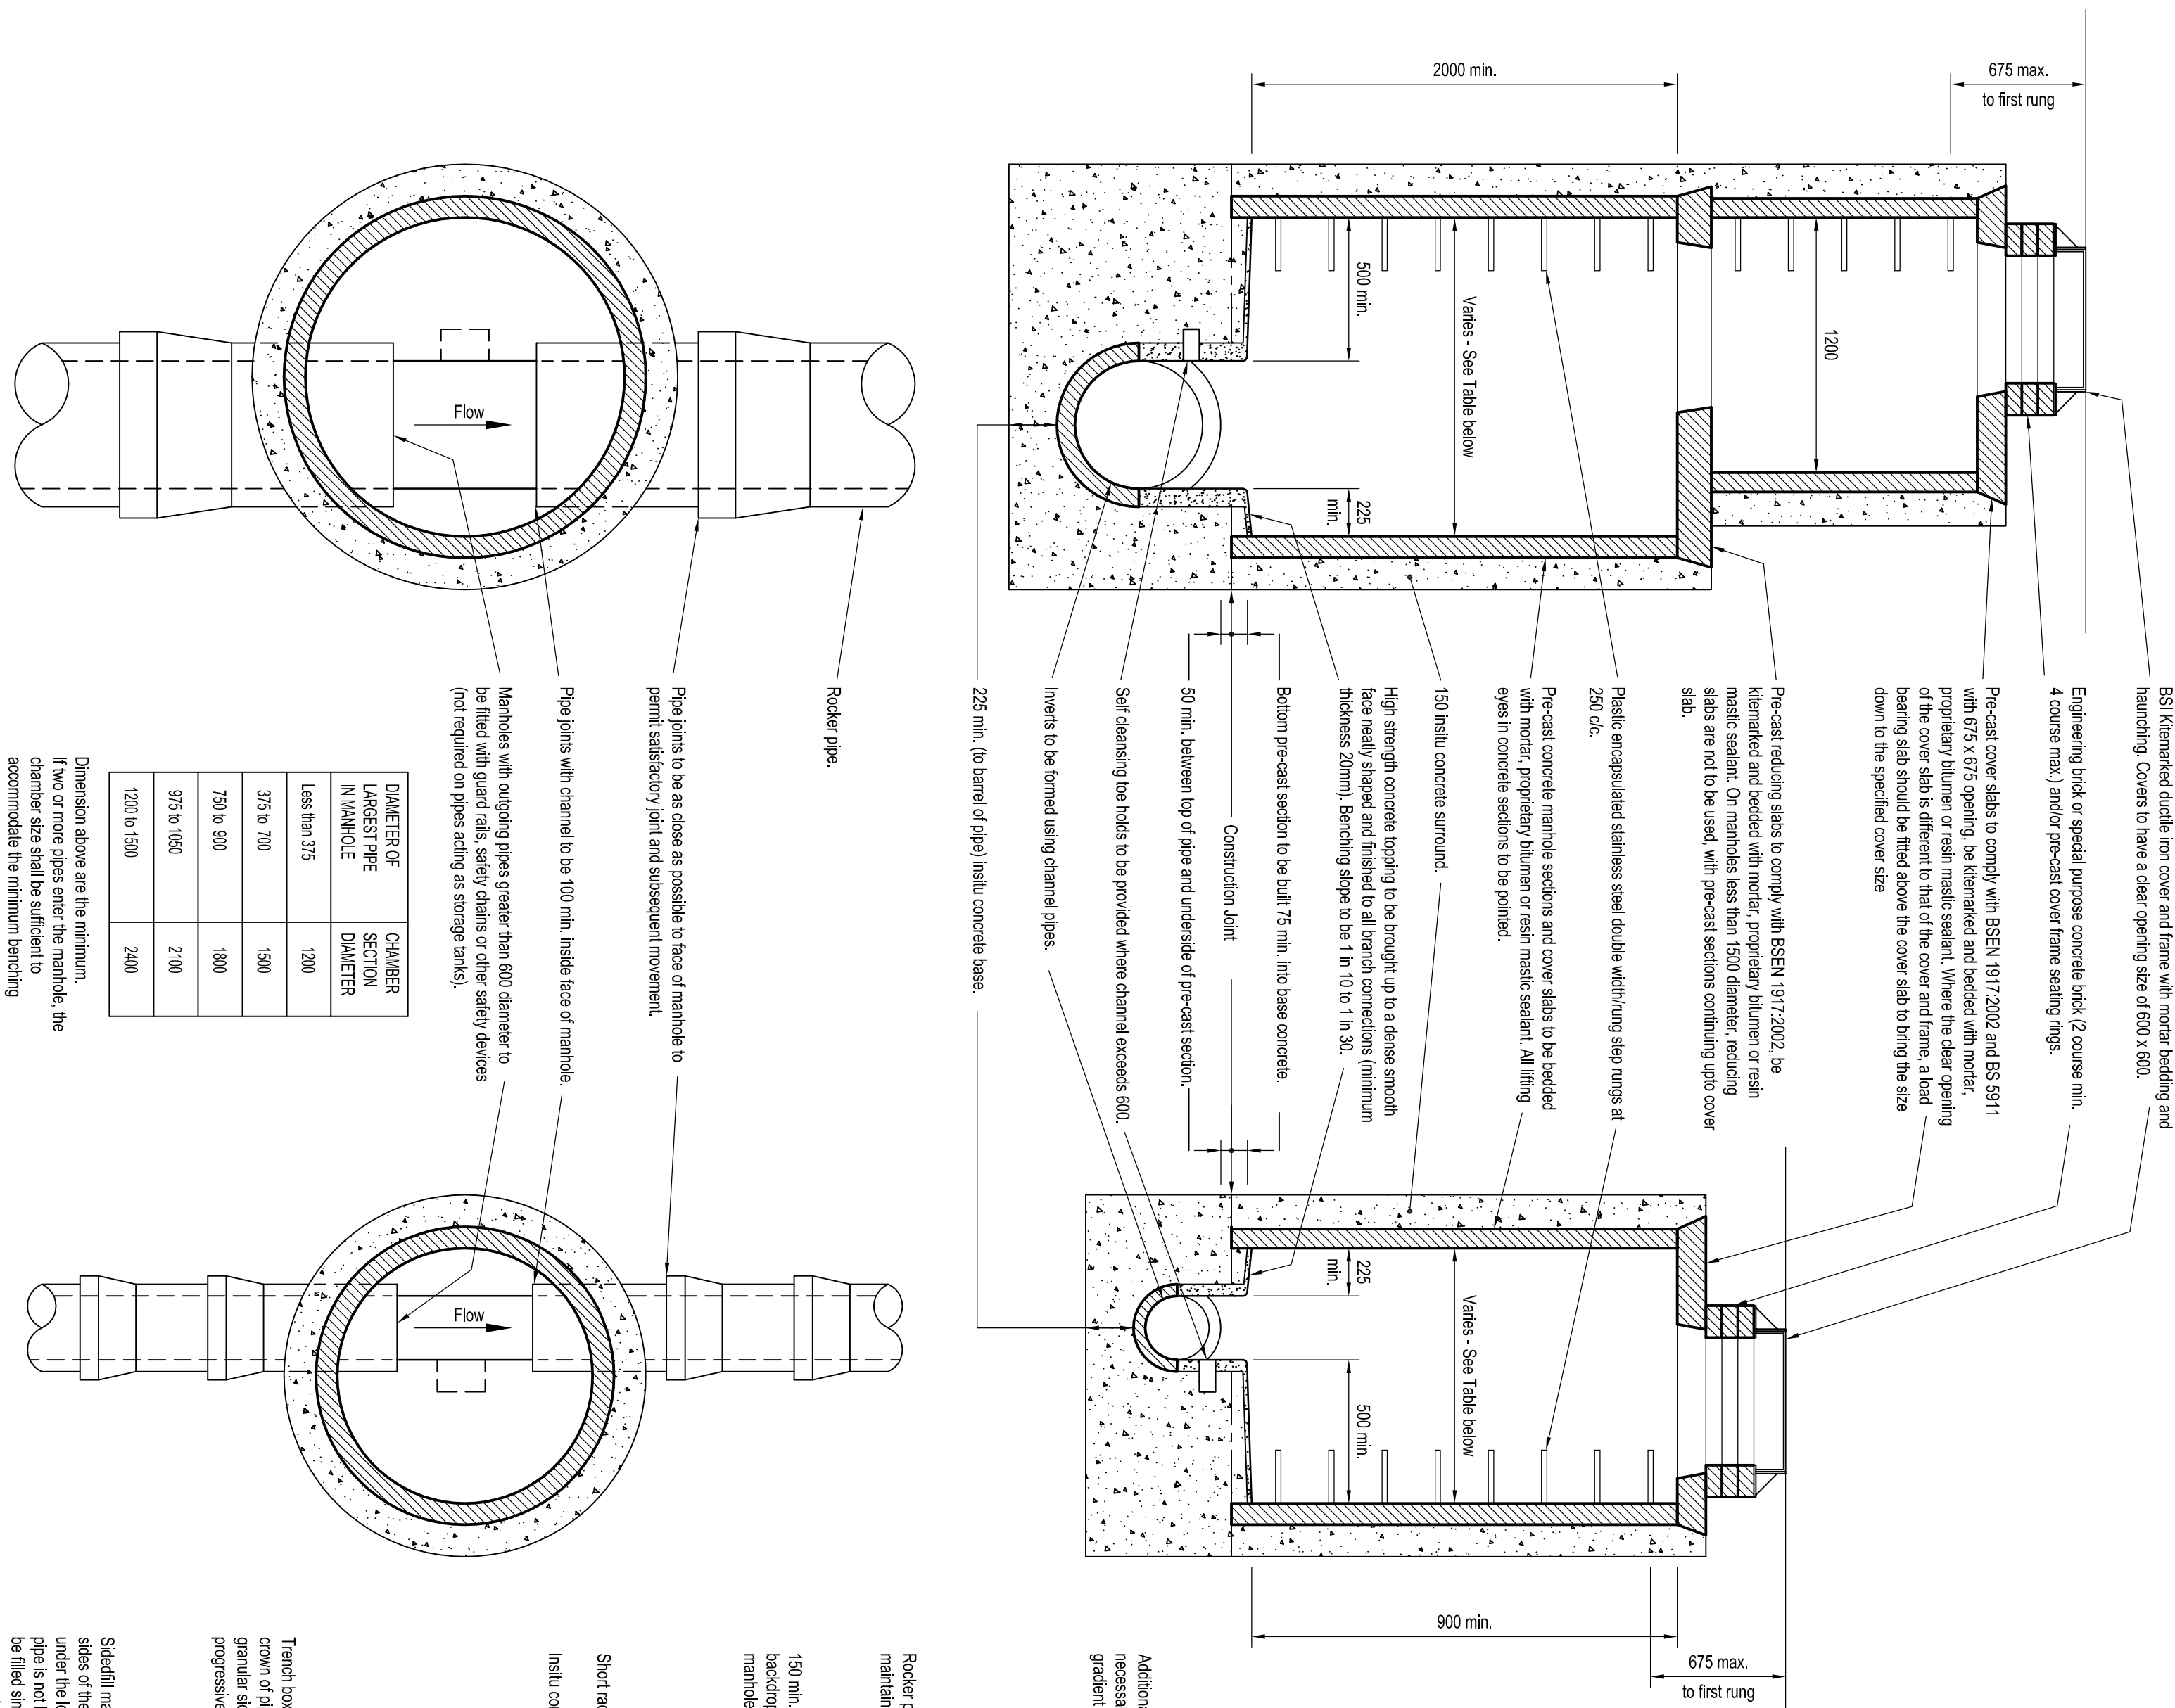

TYPE B1 MANHOLE TYPICAL DETAILS

Depth to soffit 1m to 1.5m

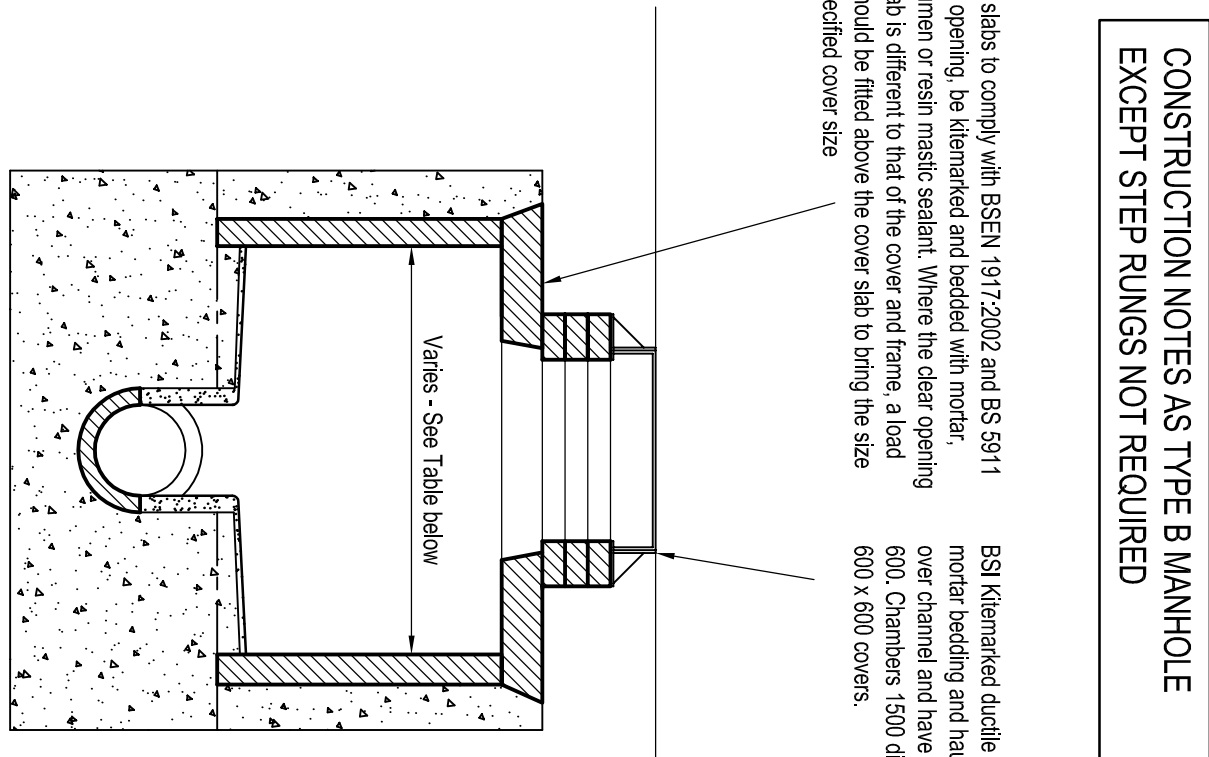

TYPE D MANHOLE TYPICAL DETAILS

Depth to soffit less than 1m

