

APPLICATION NO: 2013/0681

ERECTION OF GATES AND PILLARS TO FRONTAGE OF PROPERTY

GATES WILL BE MADE FROM WROUGHT IRON FRAME
WITH WOOD INFILL.

HEIGHT OF GATES 1400 mm.


WIDTH OF EACH DRIVE GATE 2250 mm.

WIDTH OF PATH GATE 800 mm.

MR. M. DURBER
15 PRIEST ROYD
DARTON
BARNLEY
S75-5AJ
01226 380658

 PILLAR

 GATES.

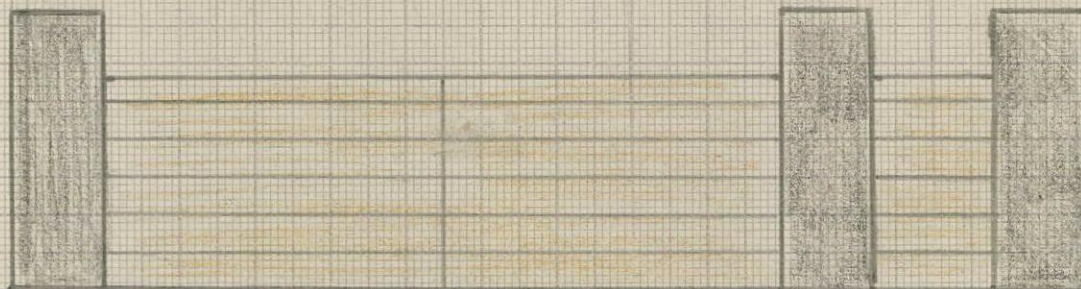

PILLARS WILL BE MADE FROM BLOCKS, THEN RENDERED & PAINTED WHITE.
WIDTH OF PILLAR 655 mm.
DEPTH OF PILLAR 655 mm.
HEIGHT OF PILLARS: 1830 mm.

1:50