

Description of construction process and materials for the various signs forming part of the application for listed building consent at The Civic

① Hanson Street Main Entrance

1 off back dibond tray with built up stainless steel graphics including black backup to window inside to hide any visible fixings, and the over door heater visible externally to include installation of the above

② Mandela Garden Side signage - Landscape orientation

1 off set of built up stainless steel letters affixed to the brickwork facing Mandela Gardens

③ Eldon Street Fascias

To refit 2 off timber fascias (to make fascia deeper) with new exterior ply back and new beadings including finishing black with built up stainless letters fitted direct to new timber fascia in the centre section of the windows either side of the main entrance canopy

④ Directional Plaques

2 off A4 Brass plaques etched and filled with design as shown

⑤ Mandela Garden Estate agent Post Sign

1 off 1220 x 1220mm post mounted Dibond panel mounted to 2 off grey pvc 76mm diameter posts (temporary signage)

⑥ Eldon Street Frontage Entrance

Temporary Vinyl graphics to existing steel structure for estate agent lettings purposes

82.25" x 18.75"

①

ALUMINIUM COMPOSITE SATIN BLACK
TRAY TO INSERT INTO EXISTING FRAME WORK.


BUILT-UP STAINLESS STEEL
3D LETTERS

FLAT CUT STAINLESS STEEL
LETTERS

THE **civic** CIVIC



2

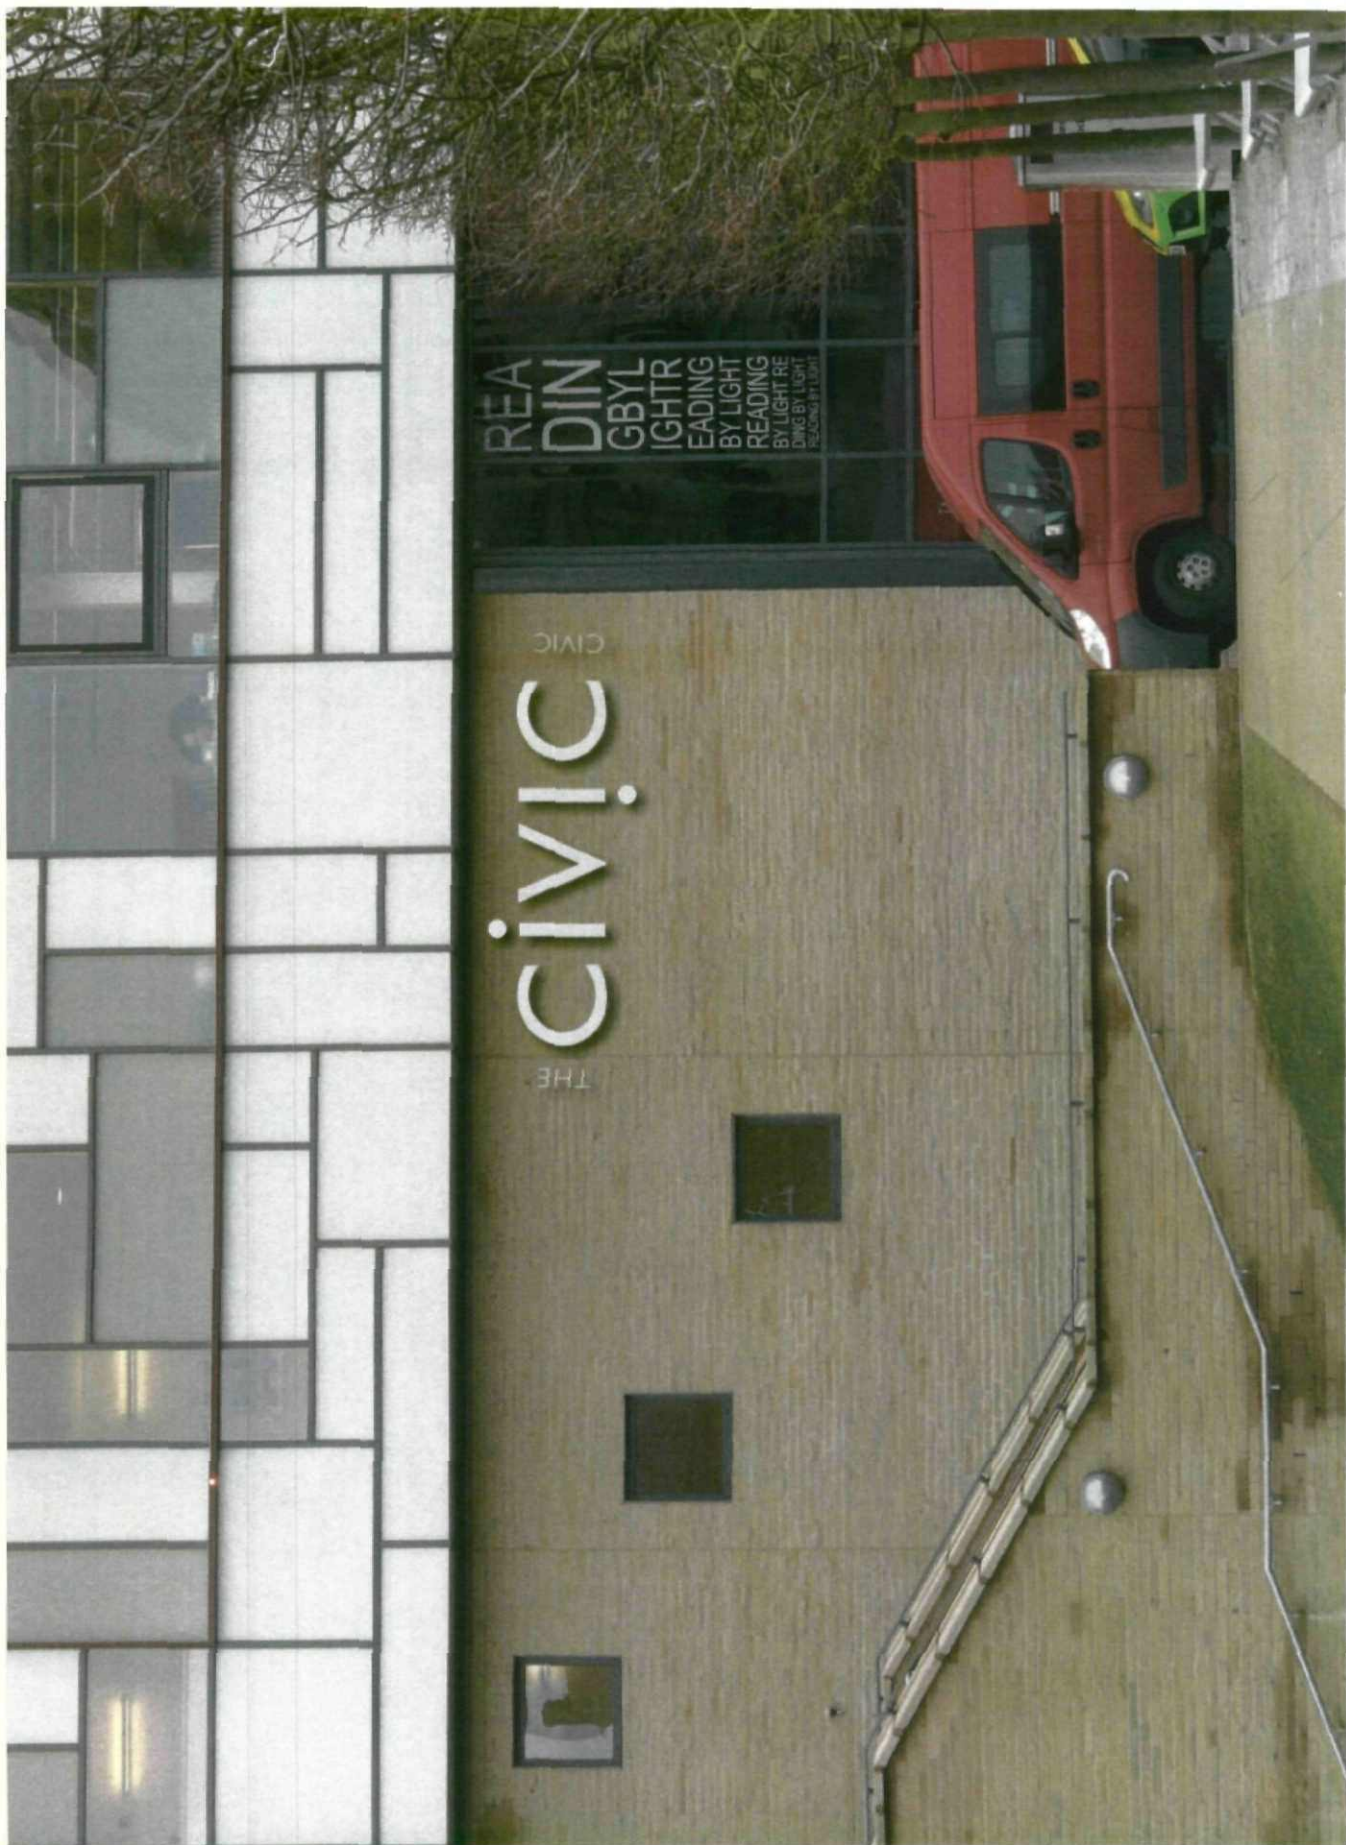

4



When this Entrance
is closed events at

civic

can be accessed
via the entrance
on Hanson Street



A4 and ~~A3~~ option
Brass anodised print
entrance information

POST MOUNTED SIGNS

OPTION 1 SINGLE

OPTION 2 DOUBLE SIDED

5

* This option *



Design Arts Retail Exhibition

6

Design Arts Retail Exhibition

