



Section 3 - After completion of the development - 1:500

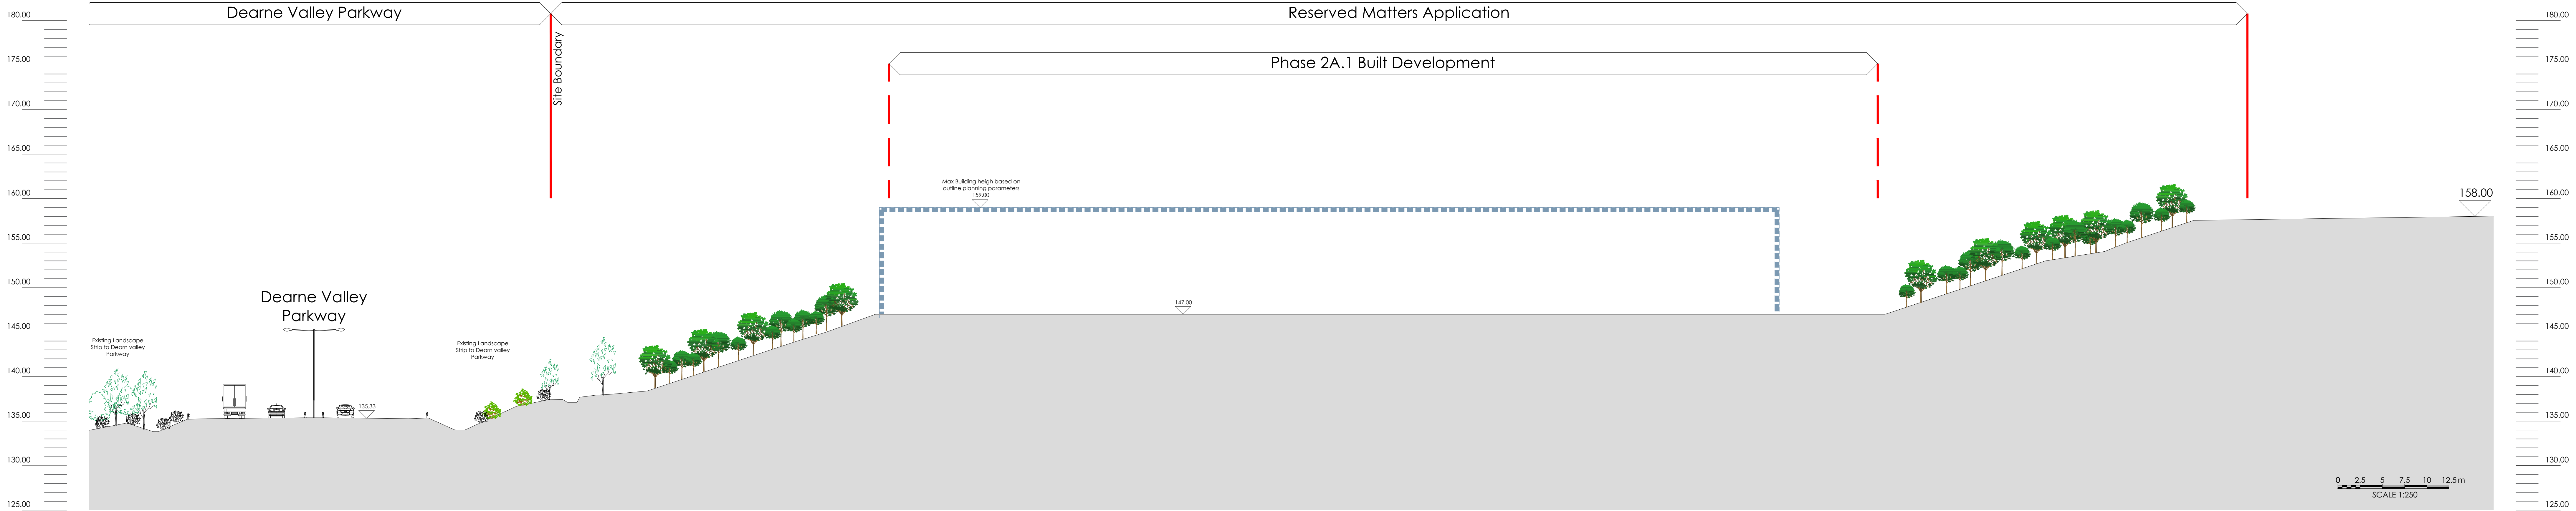

Section 3- (Outline Planning Submission ) Site after Cut and Fill works - 1:500

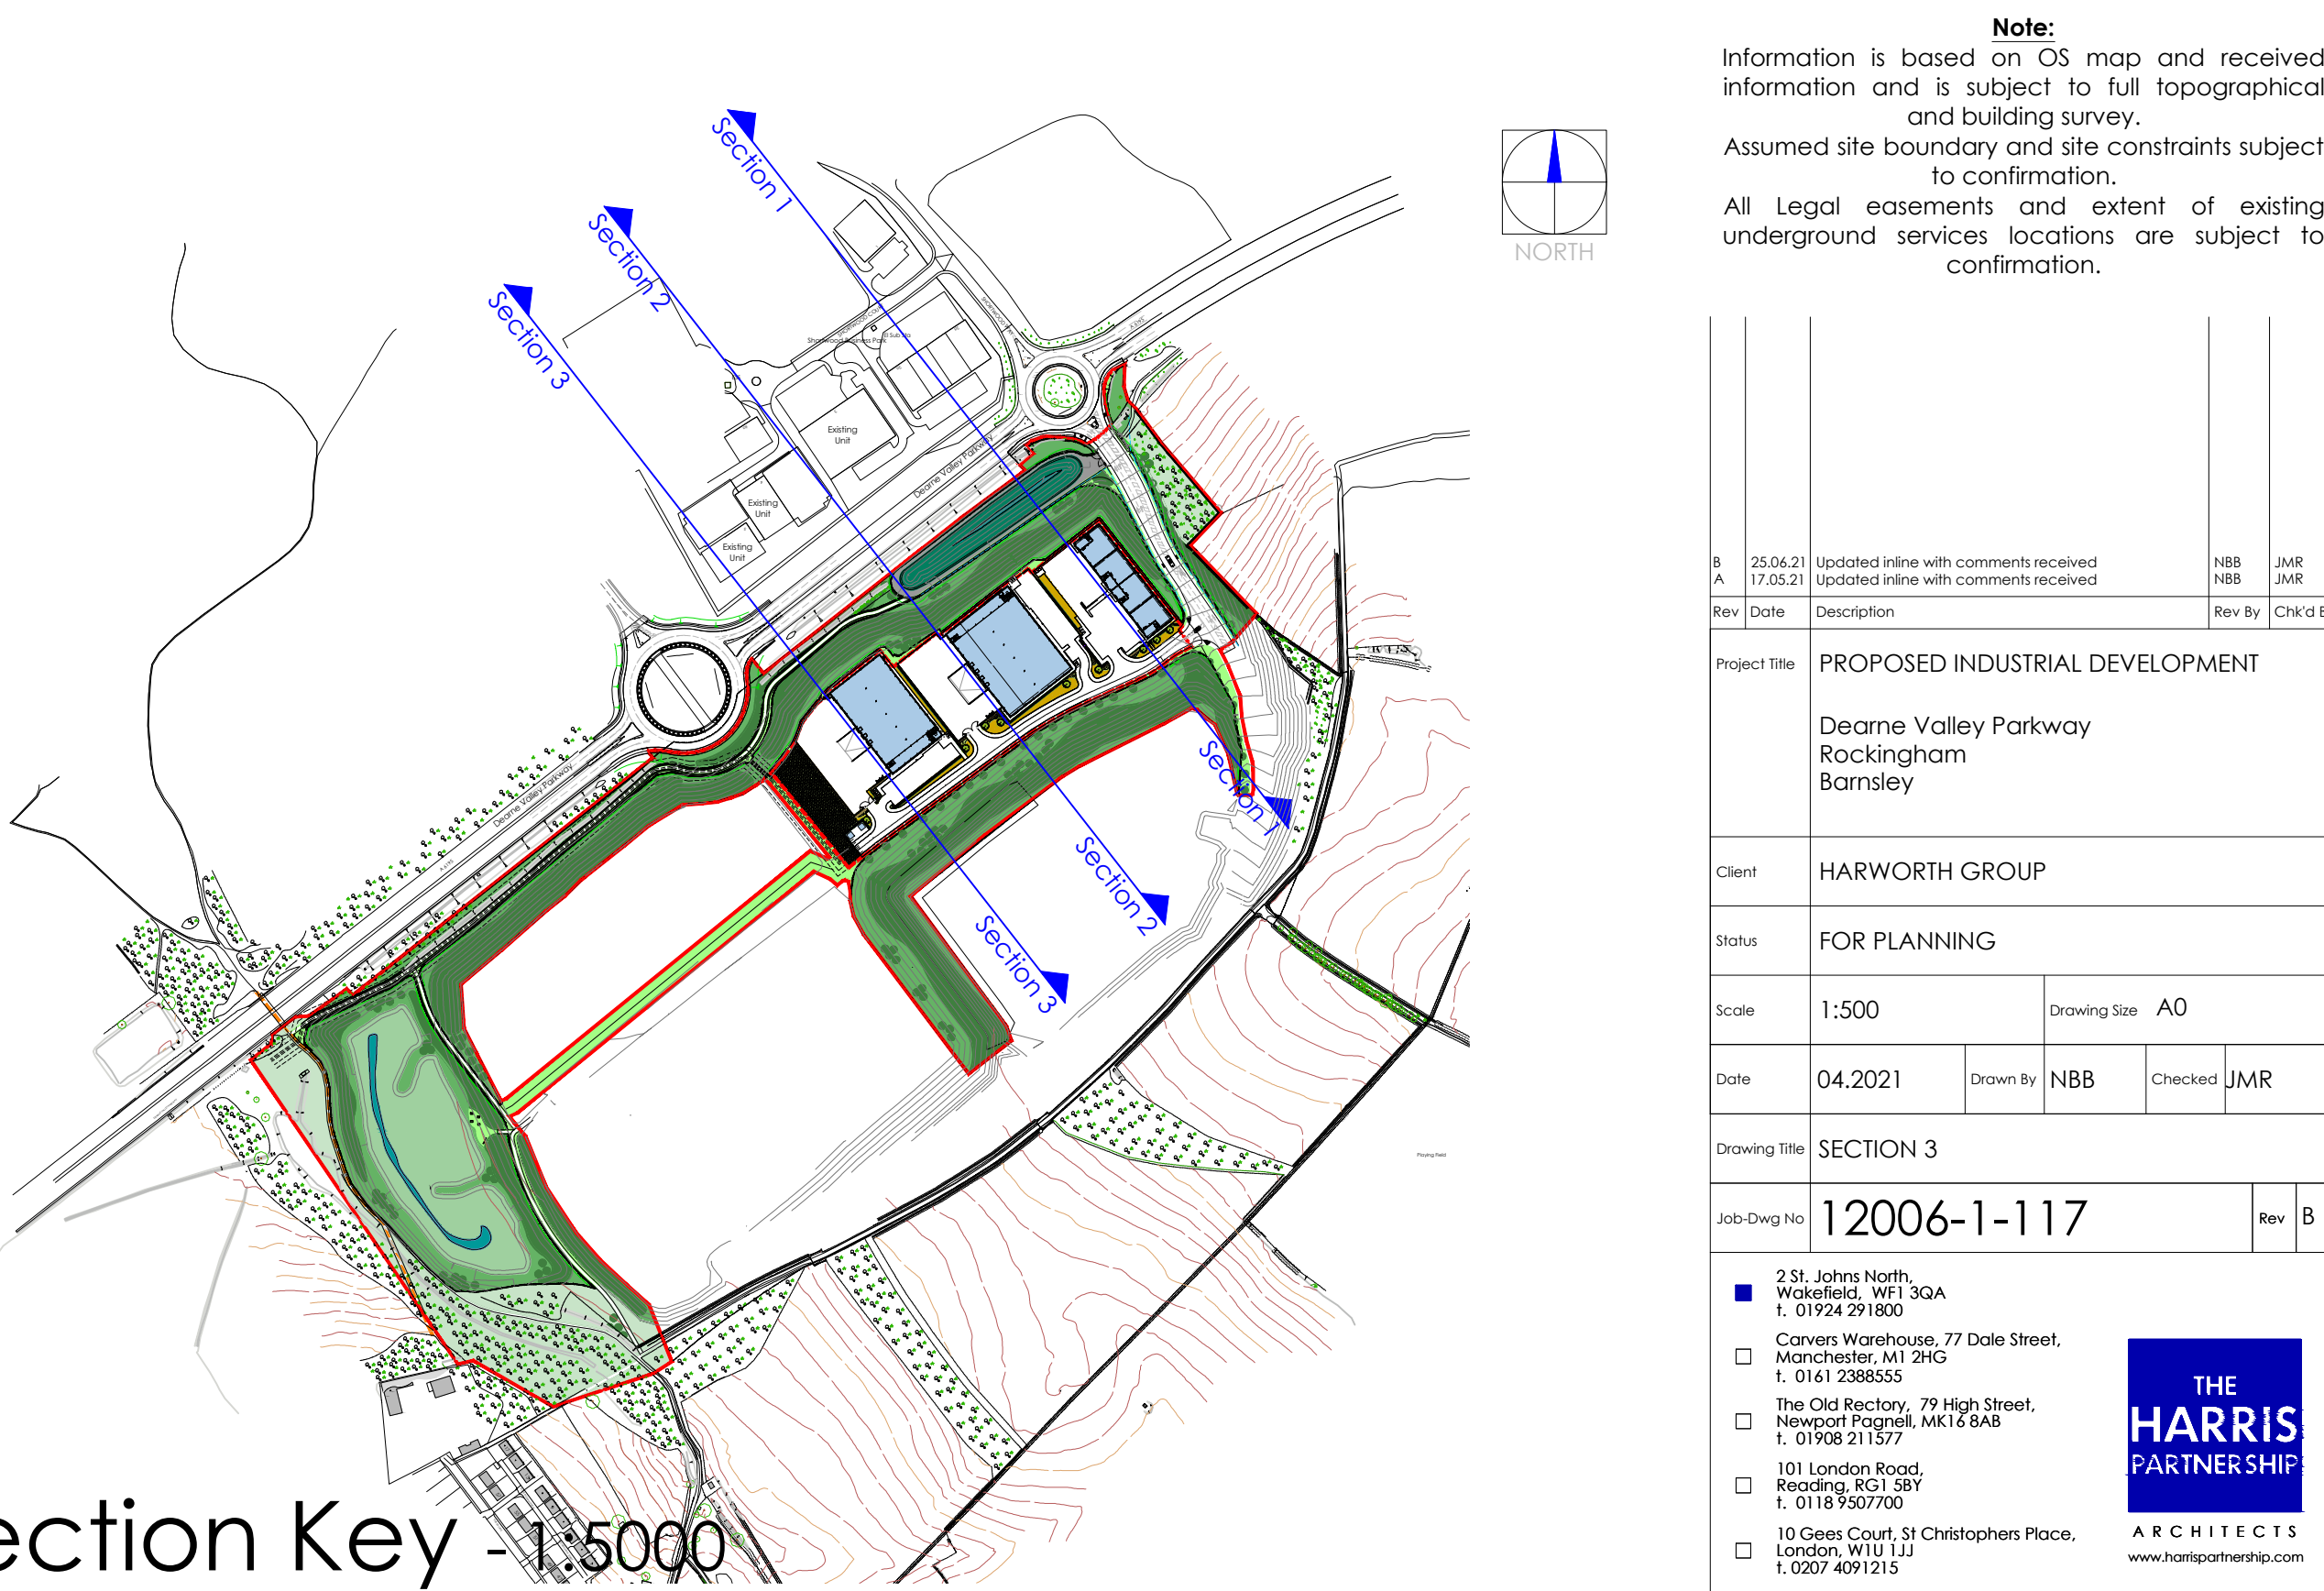

Section Key - 1:5000