



Keyblok ML 90

Machine Laid Rectangular Block Paving



Brindle and Natural Keyblok ML 90 and Charcoal Keyblok, Business Park, Eastbourne

- Pre-packaged in a unique 90° herringbone formation.
- Installed layer by layer.
- 0.88m² layer size.

Sizes 200 x 100 x 60mm
200 x 100 x 80mm

Colours



Brindle

Burnt Ochre

Bracken

Natural*



Charcoal

Buff

Marigold


Red

Applications: 60mm – Pedestrian, footpath and car park applications.
80mm – Heavy trafficked applications.


With a choice of available thicknesses Keyblok ML 90 is ideal for smaller areas or where lighter trafficking may occur. Its unique 90° formation allows an installation of 0.88m² at a time.

The cluster has also been specifically designed to form a standard 2.4m x 4.8m UK parking bay in twelve easy drops.

Please refer to page 102 in the Concrete Block Paving section for further product details and page 130 for product codes.

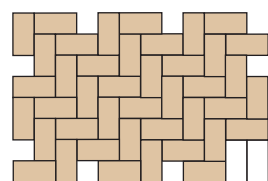

Keyblok ML 90 layer configuration

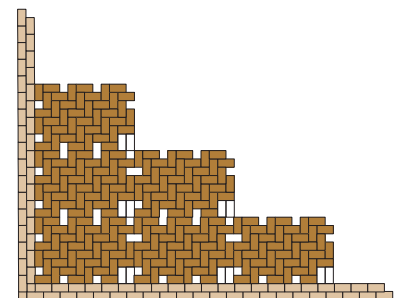

Keyblok ML 90 installed

*Natural products are manufactured from aggregates sourced locally to the works and contain no pigmentation, therefore colour variation between products from different works is possible.

Marshalls Machine Lay Product Codes

Product	Plan Size (mm nom.)	Thickness (mm)	Pack Layer (m ² approx)	Pack Size (m ² approx)	Edge	Pack Weight (kg approx)	Colour	Ref No.
Keyblok ML 45	200 x 100	80mm	1.28	7.68	Chamfered	1463	Natural	PV5100250
Keyblok ML 45	200 x 100	80mm	1.28	7.68	Chamfered	1463	Charcoal	PV5100500
Keyblok ML 45	200 x 100	80mm	1.28	7.68	Chamfered	1463	Buff	PV5100750
Keyblok ML 45	200 x 100	80mm	1.28	7.68	Chamfered	1463	Marigold	PV5101000
Keyblok ML 45	200 x 100	80mm	1.28	7.68	Chamfered	1463	Red	PV5101500
Keyblok ML 45	200 x 100	80mm	1.28	7.68	Chamfered	1463	Brindle	PV5101750
Keyblok ML 45	200 x 100	80mm	1.28	7.68	Chamfered	1463	Burnt Ochre	PV5102000
Keyblok ML 45	200 x 100	80mm	1.28	7.68	Chamfered	1463	Bracken	PV5102250
Keyblok ML 45	200x100	60mm	1.28	10.24	Chamfered	1463	Natural	PV2100250
Keyblok ML 45	200x100	60mm	1.28	10.24	Chamfered	1463	Charcoal	PV2100500
Keyblok ML 45	200x100	60mm	1.28	10.24	Chamfered	1463	Buff	PV2100750
Keyblok ML 45	200x100	60mm	1.28	10.24	Chamfered	1463	Marigold	PV2101000
Keyblok ML 45	200x100	60mm	1.28	10.24	Chamfered	1463	Red	PV2101500
Keyblok ML 45	200x100	60mm	1.28	10.24	Chamfered	1463	Brindle	PV2101750
Keyblok ML 45	200x100	60mm	1.28	10.24	Chamfered	1463	Burnt Ochre	PV2102000
Keyblok ML 45	200x100	60mm	1.28	10.24	Chamfered	1463	Bracken	PV2102250
Keyblok ML 90	200 x 100	80mm	0.88	7.92	Chamfered	1509	Natural	PV5100270
Keyblok ML 90	200 x 100	80mm	0.88	7.92	Chamfered	1509	Charcoal	PV5100510
Keyblok ML 90	200 x 100	80mm	0.88	7.92	Chamfered	1509	Buff	PV5100760
Keyblok ML 90	200 x 100	80mm	0.88	7.92	Chamfered	1509	Marigold	PV5101010
Keyblok ML 90	200 x 100	80mm	0.88	7.92	Chamfered	1509	Red	PV5101510
Keyblok ML 90	200 x 100	80mm	0.88	7.92	Chamfered	1509	Brindle	PV5101770
Keyblok ML 90	200 x 100	80mm	0.88	7.92	Chamfered	1509	Burnt Ochre	PV5102010
Keyblok ML 90	200 x 100	80mm	0.88	7.92	Chamfered	1509	Bracken	PV5102260
Keyblok ML 90	200 x 100	60mm	0.88	10.56	Chamfered	1413	Natural	PV2100260
Keyblok ML 90	200 x 100	60mm	0.88	10.56	Chamfered	1413	Charcoal	PV2100510
Keyblok ML 90	200 x 100	60mm	0.88	10.56	Chamfered	1413	Buff	PV2100760
Keyblok ML 90	200 x 100	60mm	0.88	10.56	Chamfered	1413	Marigold	PV2101010
Keyblok ML 90	200 x 100	60mm	0.88	10.56	Chamfered	1413	Red	PV2101510
Keyblok ML 90	200 x 100	60mm	0.88	10.56	Chamfered	1413	Brindle	PV2101760
Keyblok ML 90	200 x 100	60mm	0.88	10.56	Chamfered	1413	Burnt Ochre	PV2102010
Keyblok ML 90	200 x 100	60mm	0.88	10.56	Chamfered	1413	Bracken	PV2102260
Keyblok ML Half Block	100 x 100	80mm	n/a	4.62	Chamfered	880	Natural	PV5110260
Keyblok ML Half Block	100 x 100	80mm	n/a	4.62	Chamfered	880	Charcoal	PV5110510
Keyblok ML Half Block	100 x 100	80mm	n/a	4.62	Chamfered	880	Buff	PV5110760
Keyblok ML Half Block	100 x 100	80mm	n/a	4.62	Chamfered	880	Marigold	PV5111010
Keyblok ML Half Block	100 x 100	80mm	n/a	4.62	Chamfered	880	Red	PV5111510
Keyblok ML Half Block	100 x 100	80mm	n/a	4.62	Chamfered	880	Brindle	PV5111760
Keyblok ML Half Block	100 x 100	80mm	n/a	4.62	Chamfered	880	Burnt Ochre	PV5112010
Keyblok ML Half Block	100 x 100	80mm	n/a	4.62	Chamfered	880	Bracken	PV5112260
Eskoo 6	198.2 x 197	80mm	0.84	6.73	Chamfered	1250	Natural	PV5750250
Eskoo 6	198.2 x 197	80mm	0.84	6.73	Chamfered	1250	Charcoal	PV5750500
Eskoo 6	198.2 x 197	80mm	0.84	6.73	Chamfered	1250	Red	PV5751500
Eskoo 6 Edge Block	170.5 x 146.5	80mm	n/a	5.33	Chamfered	990	Natural	PV5750260
Eskoo 6 Edge Block	170.5 x 146.5	80mm	n/a	5.33	Chamfered	990	Charcoal	PV5750510
Eskoo 6 Edge Block	170.5 x 146.5	80mm	n/a	5.33	Chamfered	990	Red	PV5751510
Eskoo 6 End Block	197 x 113	80mm	n/a	5.10	Chamfered	944	Natural	PV5750270
Eskoo 6 End Block	197 x 113	80mm	n/a	5.10	Chamfered	944	Charcoal	PV5750520

Marshalls Machine Lay Product Codes

Product	Plan Size (mm nom.)	Thickness (mm)	Pack Layer (m² approx)	Pack Size (m² approx)	Edge	Pack Weight (kg approx)	Colour	Ref No.
Eskoo 6 End Block	197 x 113	80mm	n/a	5.10	Chamfered	944	Red	PV5751520
Priora ML 45	200 x 100	80mm	1.28	7.68	Chamfered	1305	Natural	PV6530250
Priora ML 45	200 x 100	80mm	1.28	7.68	Chamfered	1305	Charcoal	PV6530500
Priora ML 45	200 x 100	80mm	1.28	7.68	Chamfered	1305	Buff	PV6530750
Priora ML 45	200 x 100	80mm	1.28	7.68	Chamfered	1305	Marigold	PV6531000
Priora ML 45	200 x 100	80mm	1.28	7.68	Chamfered	1305	Red	PV6531500
Priora ML 45	200 x 100	80mm	1.28	7.68	Chamfered	1305	Brindle	PV6531750
Priora ML 45	200 x 100	80mm	1.28	7.68	Chamfered	1305	Burnt Ochre	PV6532000
Priora ML 45	200 x 100	80mm	1.28	7.68	Chamfered	1305	Bracken	PV6532250
Priora ML 90	200 x 100	80mm	0.88	7.92	Chamfered	1508	Natural	PV6530260
Priora ML 90	200 x 100	80mm	0.88	7.92	Chamfered	1508	Charcoal	PV6530510
Priora ML 90	200 x 100	80mm	0.88	7.92	Chamfered	1508	Buff	PV6530760
Priora ML 90	200 x 100	80mm	0.88	7.92	Chamfered	1508	Marigold	PV6531010
Priora ML 90	200 x 100	80mm	0.88	7.92	Chamfered	1508	Red	PV6531510
Priora ML 90	200 x 100	80mm	0.88	7.92	Chamfered	1508	Brindle	PV6531760
Priora ML 90	200 x 100	80mm	0.88	7.92	Chamfered	1508	Burnt Ochre	PV6532010
Priora ML 90	200 x 100	80mm	0.88	7.92	Chamfered	1508	Bracken	PV6532260
Priora ML Half Block	100 x 100	80mm	n/a	4.62	Chamfered	880	Natural	PV6540250
Priora ML Half Block	100 x 100	80mm	n/a	4.62	Chamfered	880	Charcoal	PV6540500
Priora ML Half Block	100 x 100	80mm	n/a	4.62	Chamfered	880	Buff	PV6540750
Priora ML Half Block	100 x 100	80mm	n/a	4.62	Chamfered	880	Marigold	PV6541000
Priora ML Half Block	100 x 100	80mm	n/a	4.62	Chamfered	880	Red	PV6541500
Priora ML Half Block	100 x 100	80mm	n/a	4.62	Chamfered	880	Brindle	PV6541750
Priora ML Half Block	100 x 100	80mm	n/a	4.62	Chamfered	880	Burnt Ochre	PV6542000
Priora ML Half Block	100 x 100	80mm	n/a	4.62	Chamfered	880	Bracken	PV6542250
Tegula ML Random Course	120 x 160 160 x 160 240 x 160	60mm	0.93	7.43	Distressed	1372	As per 80mm options	☎
Tegula ML Random Course	120 x 160 160 x 160 240 x 160	80mm	0.93	7.43	Distressed	1374	Traditional	PV6317100
Tegula ML Random Course	120 x 160 160 x 160 240 x 160	80mm	0.93	7.43	Distressed	1374	Burnt Ochre	PV6317700
Tegula ML Random Course	120 x 160 160 x 160 240 x 160	80mm	0.93	7.43	Distressed	1374	Pennant Grey	PV6318300
Tegula ML Random Course	120 x 160 160 x 160 240 x 160	80mm	0.93	7.43	Distressed	1374	Red/Charcoal Multi	PV6317500
Tegula ML Random Course	120 x 160 160 x 160 240 x 160	80mm	0.93	7.43	Distressed	1374	Harvest	PV6318000
Grassguard 160	600 x 400	120mm	0.96	5.76	n/a	912	Earth Brown	DR5850400
Grassguard 180	600 x 400	120mm	0.96	5.76	n/a	1056	Earth Brown	DR5850700

☎ Contact our Sales Office for further information.

Products with reference numbers indicated in bold black are available ex-stock.

Products with reference numbers indicated in light black are manufactured to order. Contact our Sales Office to discuss your requirements.