



REVISIONS			
A	31/10/18	GMD	-
PLANNING SET			
B	22/01/19	GMD	-
TITLE SHEET EXCHANGED			
C	07/03/19	GMD	-
COSTA RELOCATED WITHIN SITE AS PER CLIENT EMAIL INSTRUCTION 07.03.2009			
D	20/03/19	GMD	-
AMENDED TO OPTION 4 LAYOUT AS PER CLIENT INSTRUCTION 06.03.2019			
E	22/03/19	GMD	-
PLANNING BOUNDARY ADJUSTED TO ALIGN WITH CLIENT SITE LAYOUT CHANGE ABOVE			
F	02/01/20	CF	JB
RED LINE BOUNDARY REALIGNED TO ACCORD WITH PROPOSED TREES PLANTED			
SITE AREA WITHIN RED LINE BOUNDARY UPDATED			

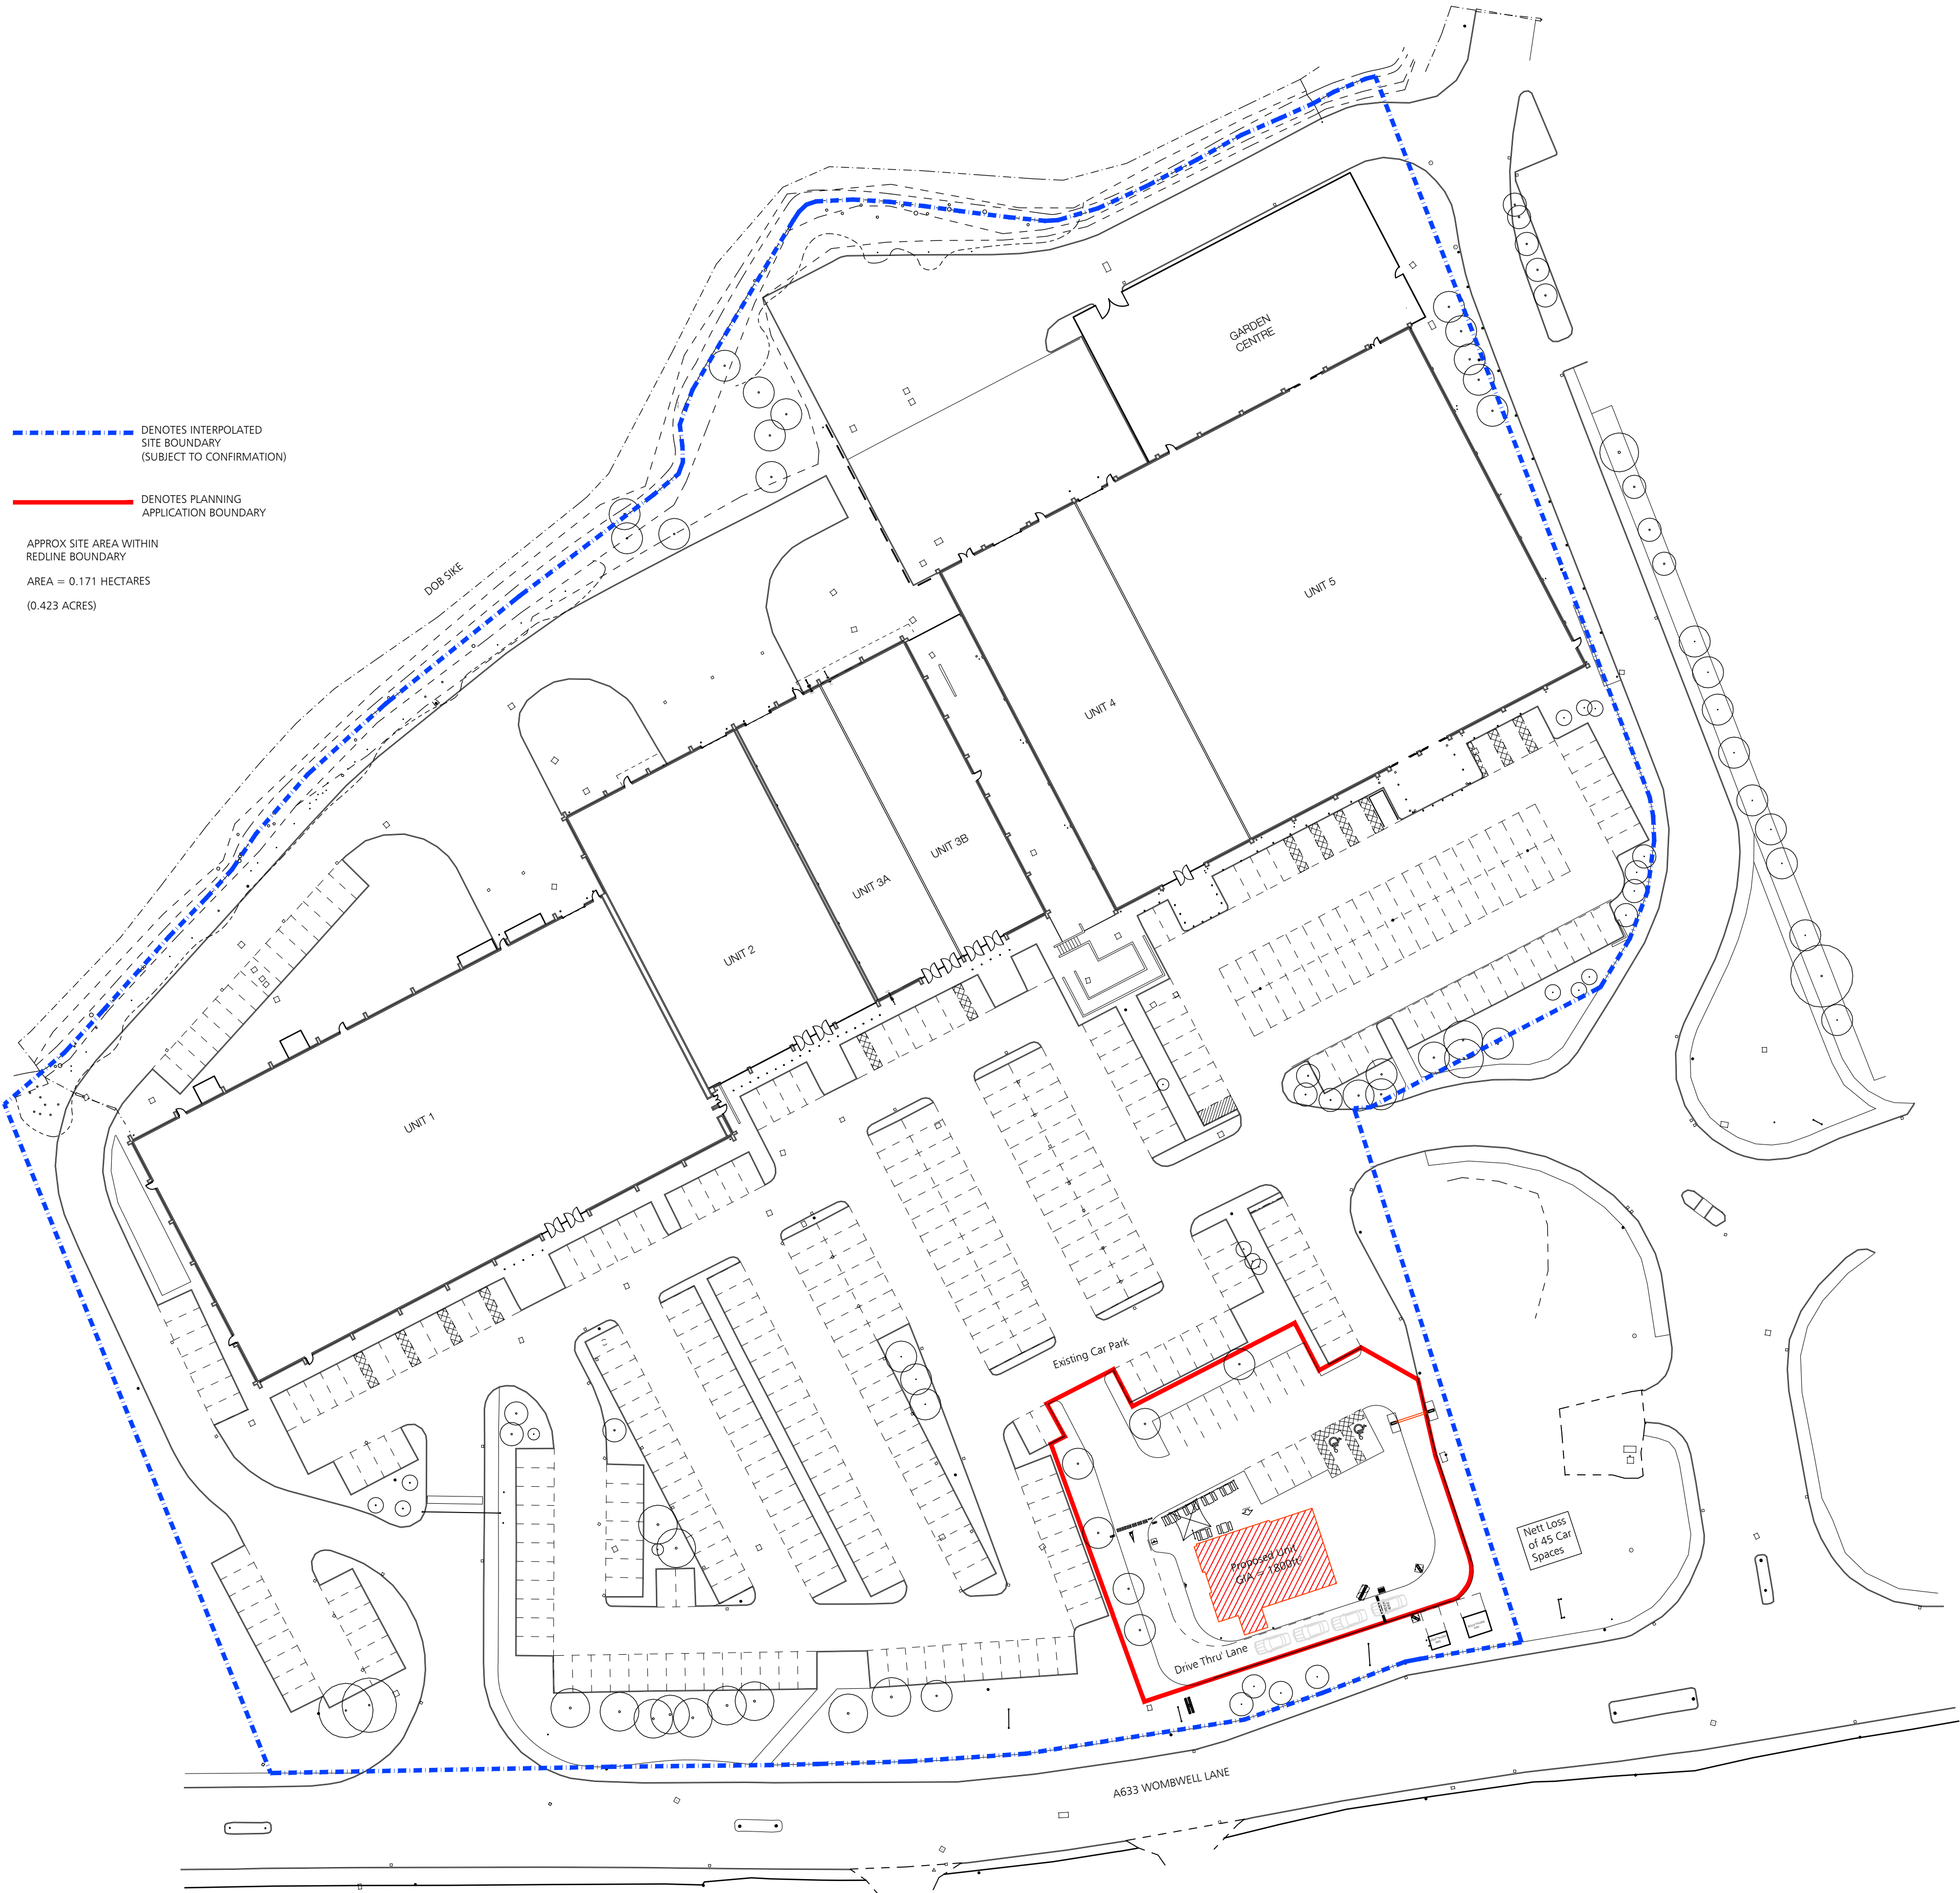

THE INFORMATION ON THIS DRAWING HAS BEEN INTERPOLATED FROM THE SURVEY UNDERTAKEN BY LANDMARK SURVEYS (MARCH 2009).

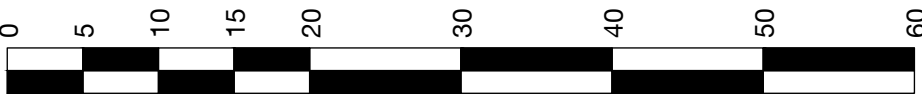

Note: This is a colour drawing, in order to ensure any subsequent reproduction is viewed correctly it is to be re-printed in full colour



ARCHITECTURE

No.55 | St Pauls Street | Leeds | LS1 2TE
0113 887 3100 www.dla-design.co.uk

PROJECT
WOMBWELL LANE RETAIL PARK
PROPOSED DRIVE THRU UNIT

TITLE
BLOCK PLAN

SCALE
1:500 @ A1

DRAWN
ML

DRAWING NO
2018-036/102

FILE PATH
T:\2018\2018-036\CAD\05-Autocad\Drawgs\102

STATUS

For Planning

DATE
25/09/18

REVIEWED
ML

REVISION
F