





FRONT ELEVATION

SIDE ELEVATION


REAR ELEVATION

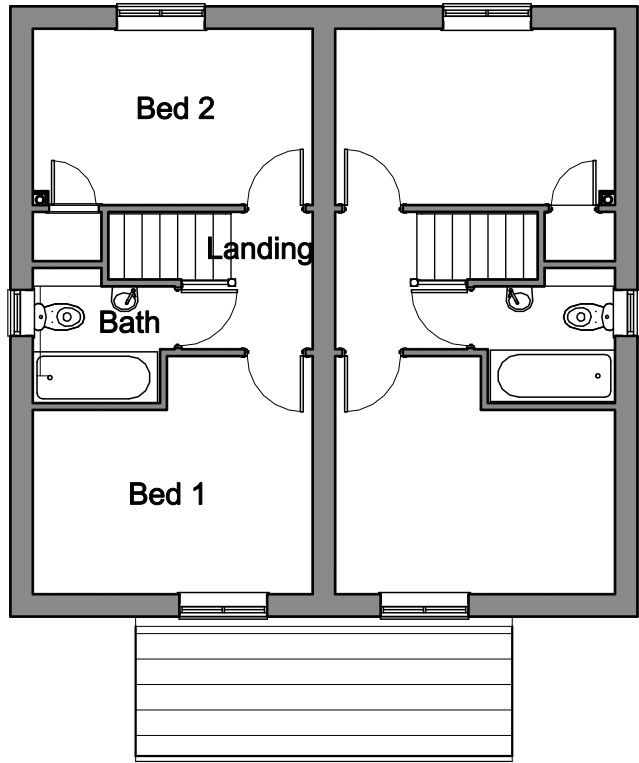


FIRST FLOOR PLAN

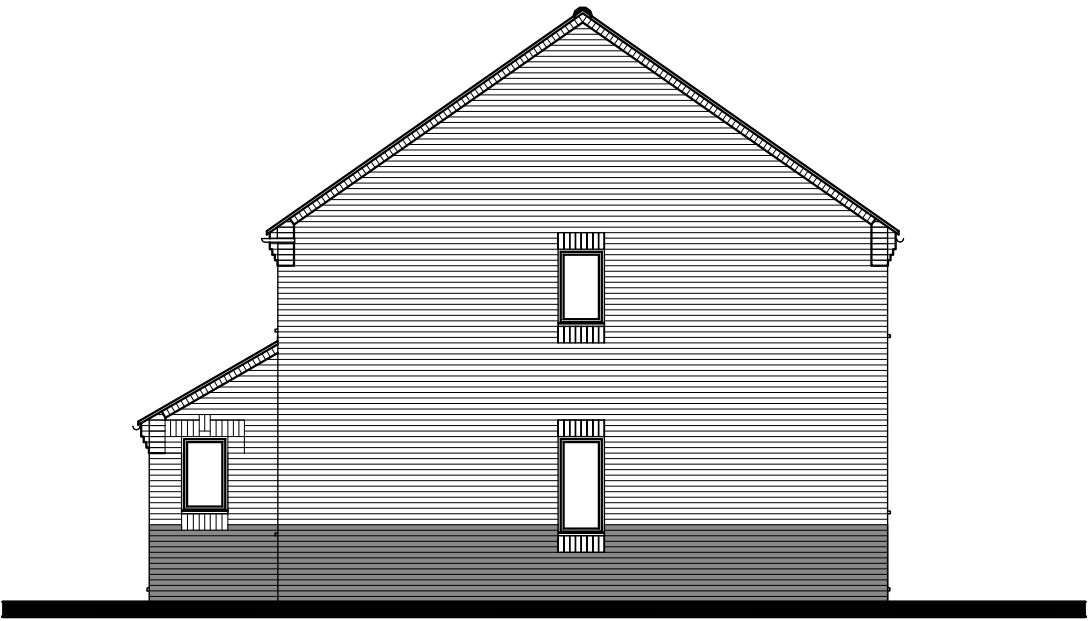

SIDE ELEVATION

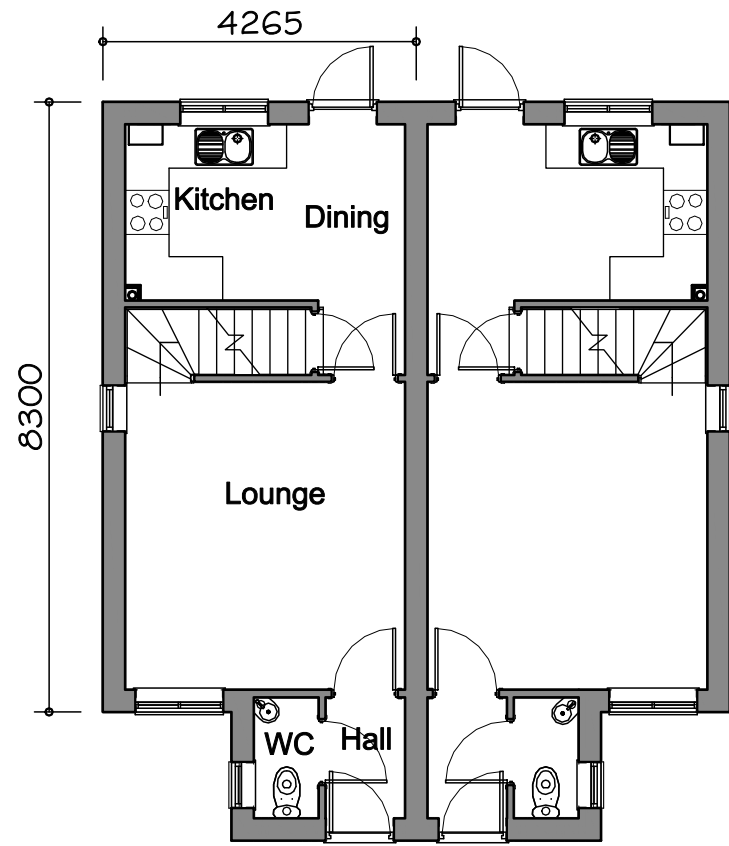

GROUND FLOOR PLAN

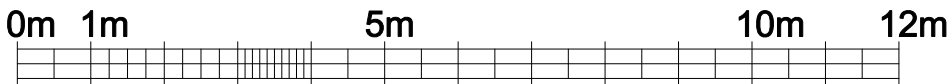

FLOOR AREA  
62.37m<sup>2</sup>, 671ft<sup>2</sup>

Richard Ward Design **RW**  
Chartered Architectural Technologist  
Architectural Design & Development Consultant  
Richard S. Ward 2, Burtram Close  
M.C.I.A.T. Weston Favell  
Telephone 01604 410943 Northampton NN3 3PH

PLANNING  
DRAWING

**202 dwelling type**  
**GLEESON**  
**REGENERATION & HOMES**

|   |                                                |          |         |
|---|------------------------------------------------|----------|---------|
| A | Minor revision to internal layout.             | 11.02.11 | Scale   |
| B | Rear door revised.                             | 23.03.11 |         |
| C | Brick detailing, Ground floor WC door revised. | 29.08.12 | 1:100   |
| D | Dimensions added.                              | 22.10.12 |         |
|   |                                                |          | Date    |
|   |                                                |          | July.10 |
|   |                                                |          | Dwg No  |
|   |                                                |          | 202/1D  |