
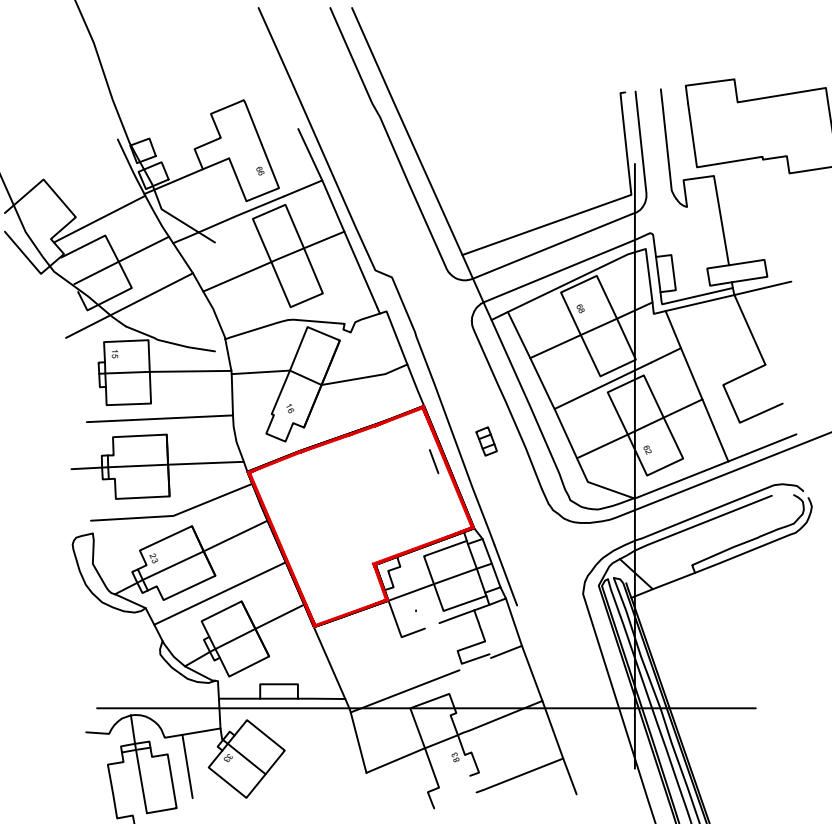
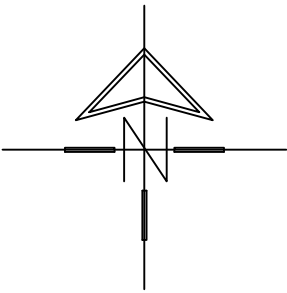


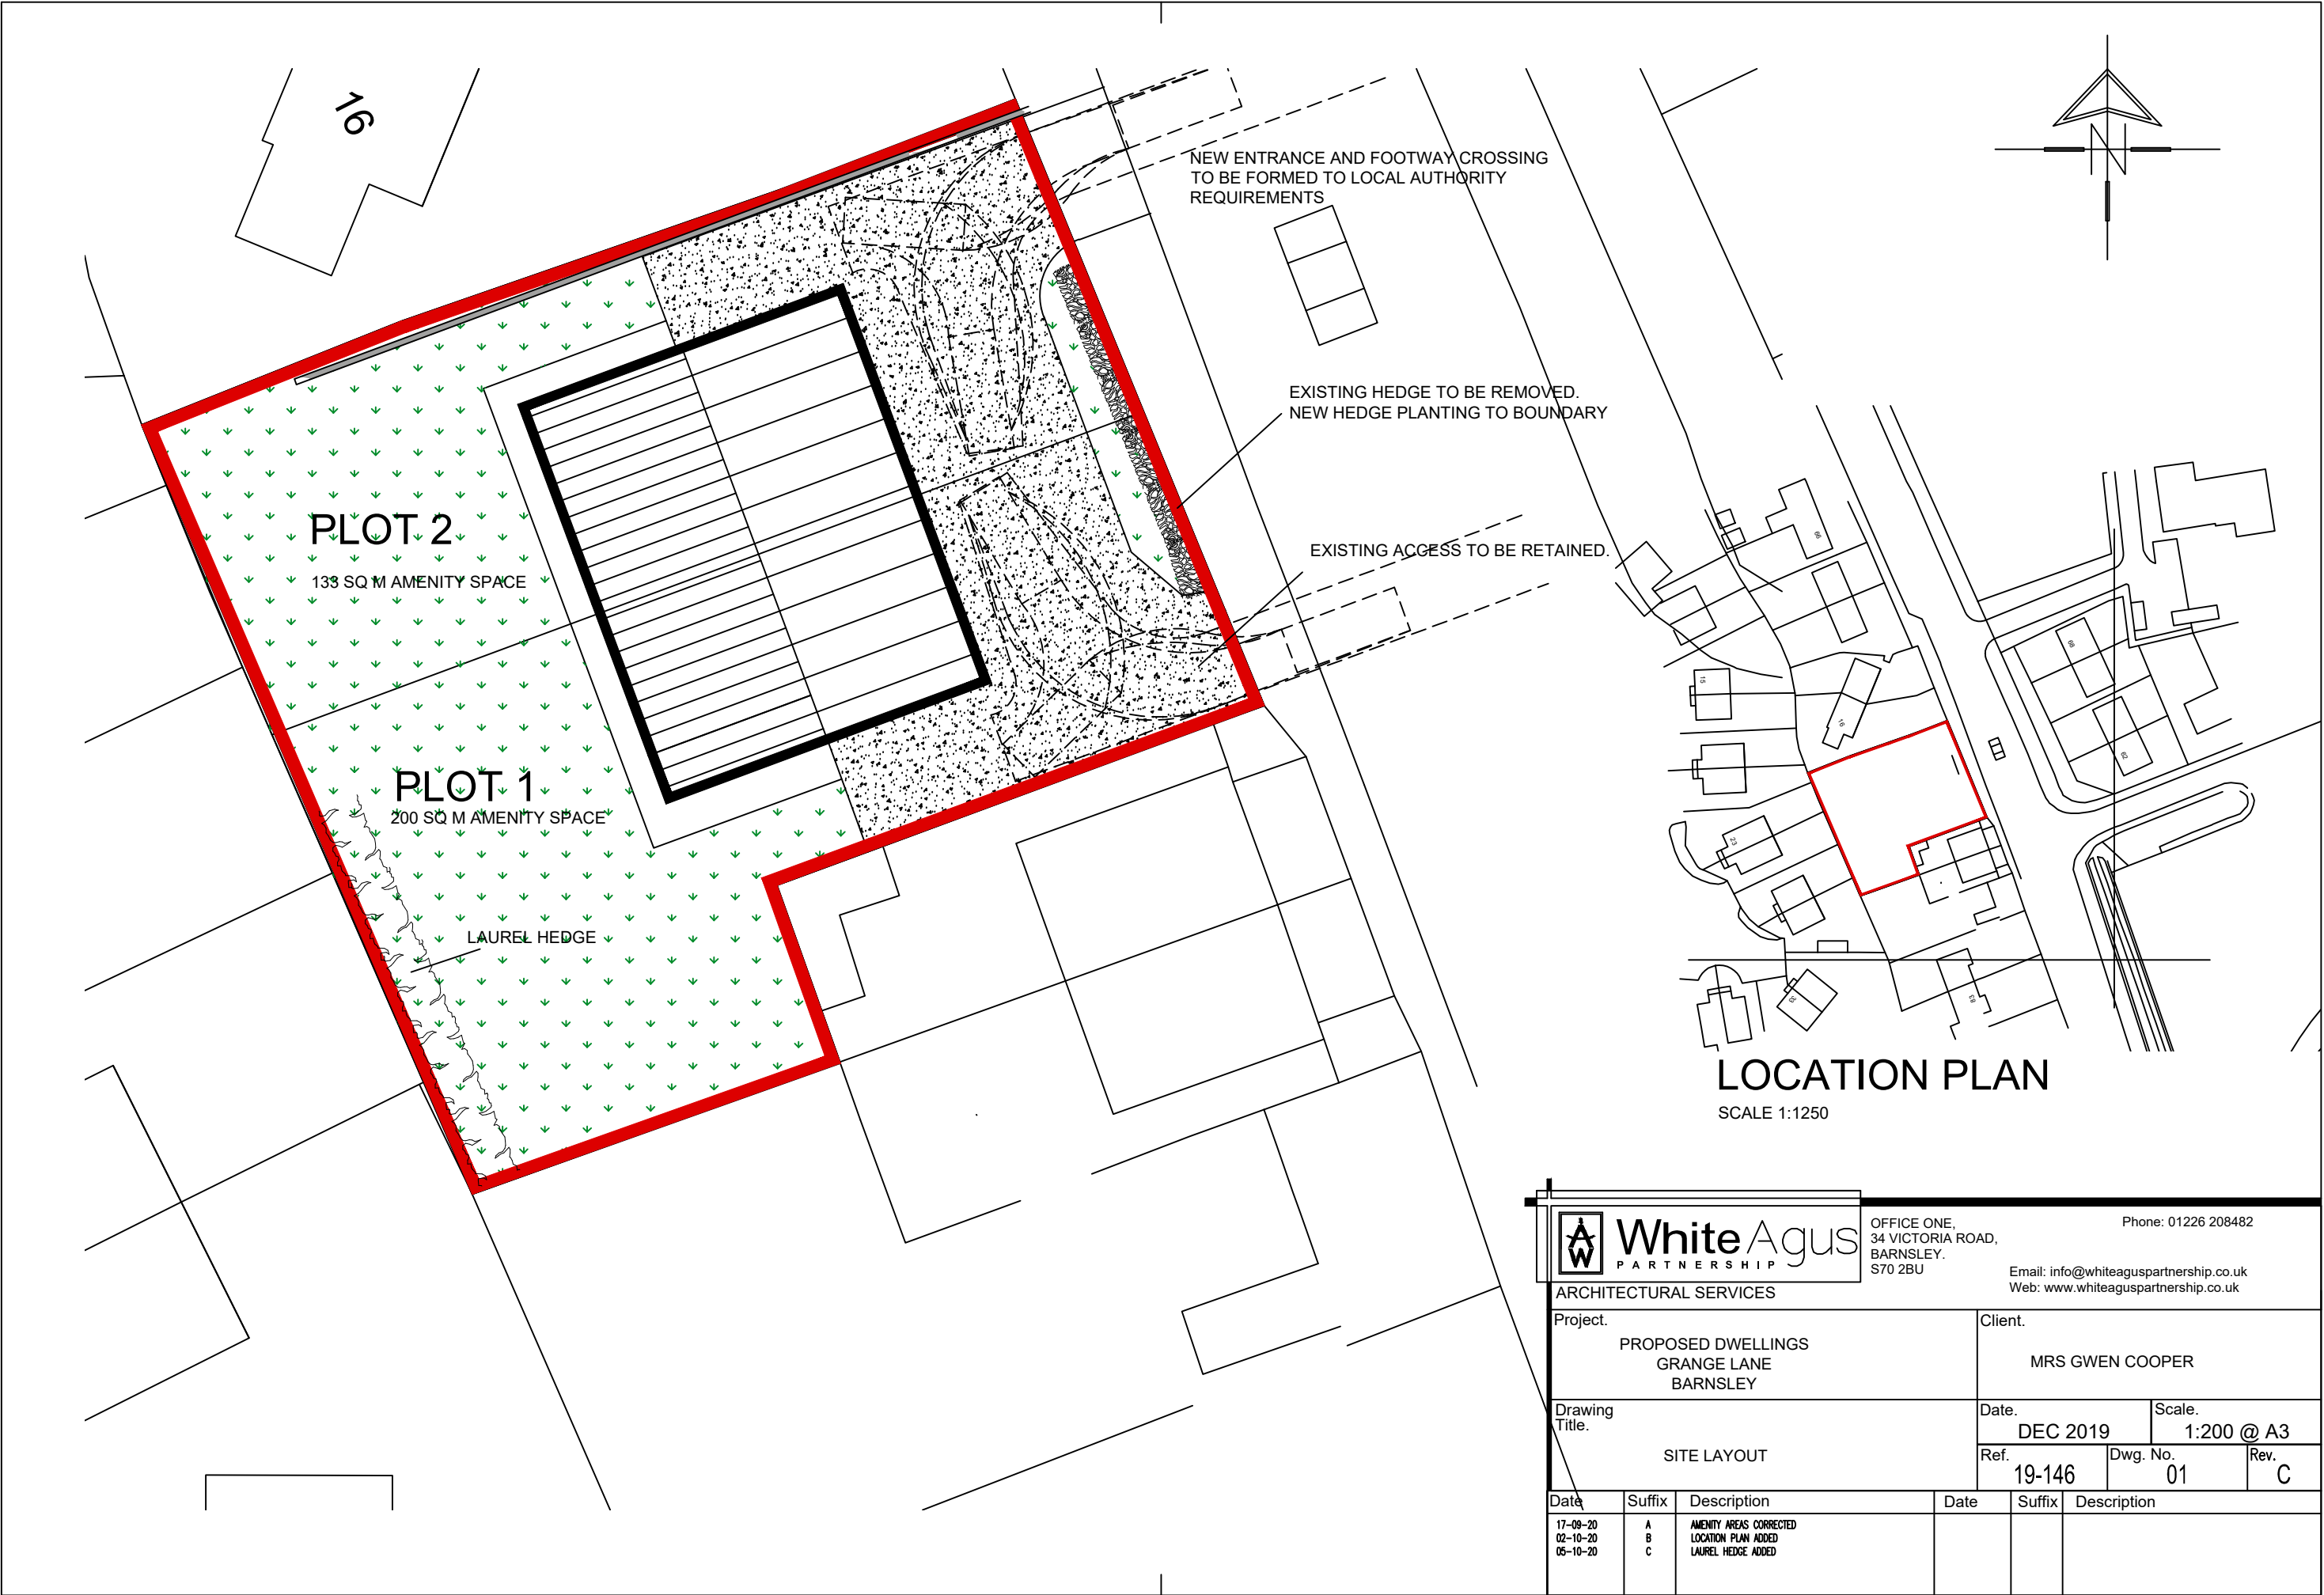

LOCATION PLAN

SCALE 1:1250

 White Agus PARTNERSHIP			OFFICE ONE, 34 VICTORIA ROAD, BARNSELEY. S70 2BU			Phone: 01226 208482		
ARCHITECTURAL SERVICES						Email: info@whiteaguspartnership.co.uk Web: www.whiteaguspartnership.co.uk		
Project. PROPOSED DWELLINGS GRANGE LANE BARNSELEY					Client. MRS GWEN COOPER			
Drawing Title. SITE LAYOUT					Date. DEC 2019		Scale. 1:200 @ A3	
					Ref. 19-146		Dwg. No. 01	Rev. C
Date	Suffix	Description			Date	Suffix	Description	
17-09-20	A	AMENITY AREAS CORRECTED						
02-10-20	B	LOCATION PLAN ADDED						
05-10-20	C	LAUREL HEDGE ADDED						