

INDICATIVE LEVELS



ENCLOSURES

- 1.8M WALL AND FENCE (w.f.)
- 1.8M CLOSE BOARDED (c.b.)
- 1.8M LARCH LAP FENCING
- 1.2M METAL RAILINGS

GENERAL

- GATE
- LOCKABLE GATE (SERVING REAR GARDEN ACCESS PATHS - KEY TO ALL THOSE PLOTS WHICH IT SERVES)
- BIN COLLECTION POINTS

5m NO BUILD ZONE

Ramp in accordance with BMBC details

All driveways to be minimum 3.2m wide


ARBORICULTURE

RETAINED TREE
ROOT PROTECTION

REMOVED TREE

NOTE: TREES/ PLANTING INDICATIVE ONLY- REFER TO TPM PLANS
ALL DETACHED GARAGES TO BE 6.5x3.0M INTERNALLY

NOTE:
Levels indicative only-subject to full engineering design

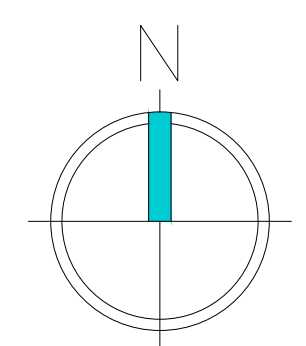

Rev.	Description	Drawn	Date
------	-------------	-------	------

miller homes
Miller Homes Ltd - Yorkshire
Lapwing House
Peel Avenue, Calder Park
Wakefield
West Yorkshire, WF2 7UA
Telephone 0870 336 4600
Fax 0870 336 4602
www.millerhomes.co.uk

Project Title
**Carrington Avenue
Barnsley College
Barnsley**

Drawing Title
Indicative Levels

Scale	Drawn By	Checked By	Authorised By
1:500	STEN		
Date	20.04.16	Date	Date
Job No.	811121	Drawing No.	10
		Revision	E

Original Sheet Size A1