


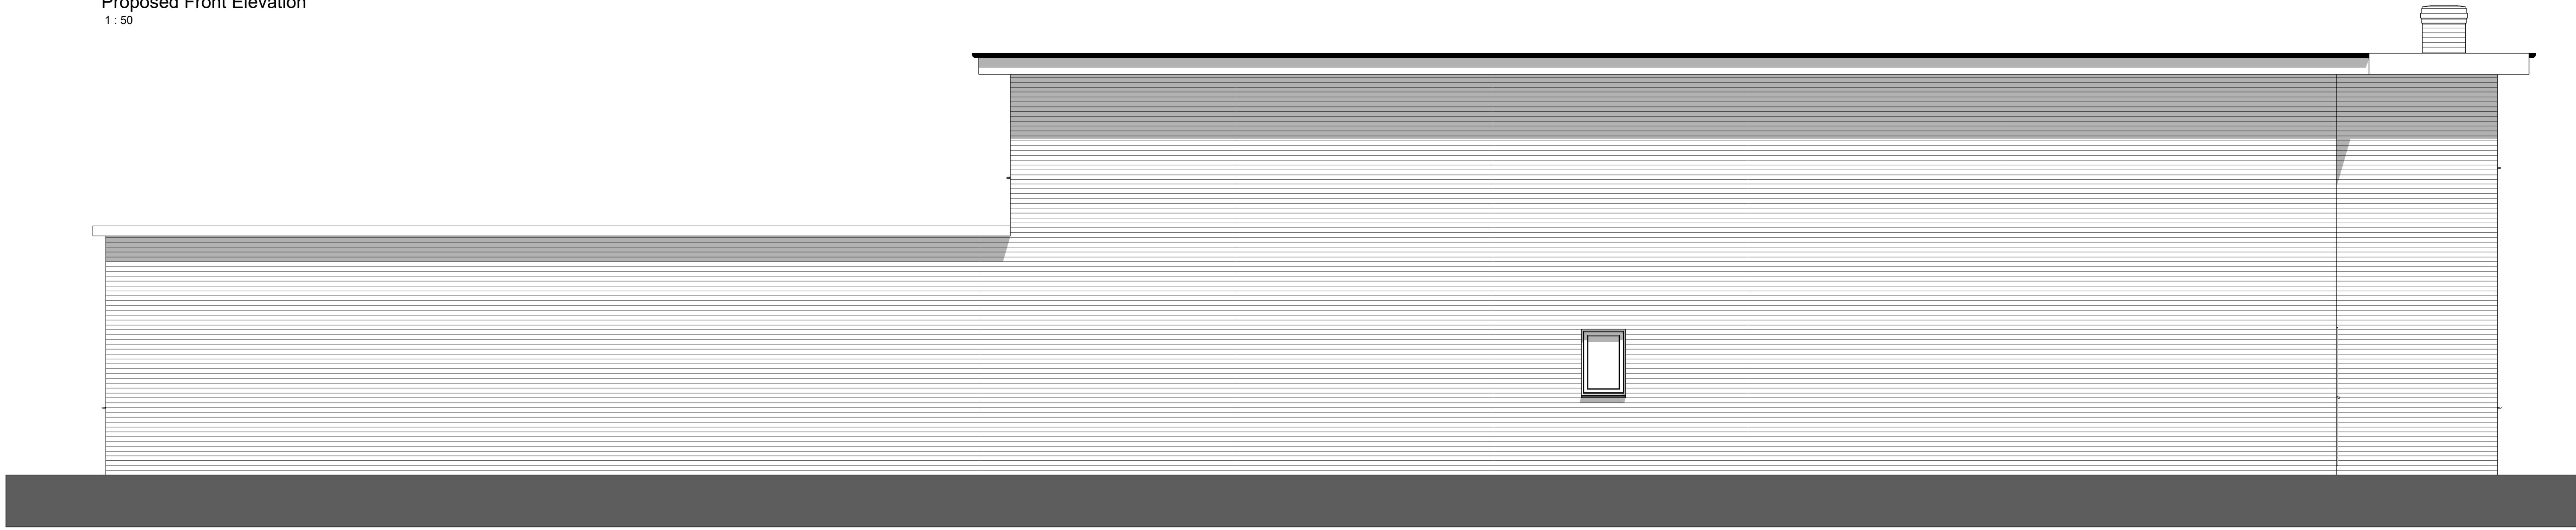

Proposed Front Elevation
1 : 50




Proposed Rear Elevation
1 : 50




Proposed Right Side Elevation
1 : 100



Proposed Left Side Elevation
1 : 100

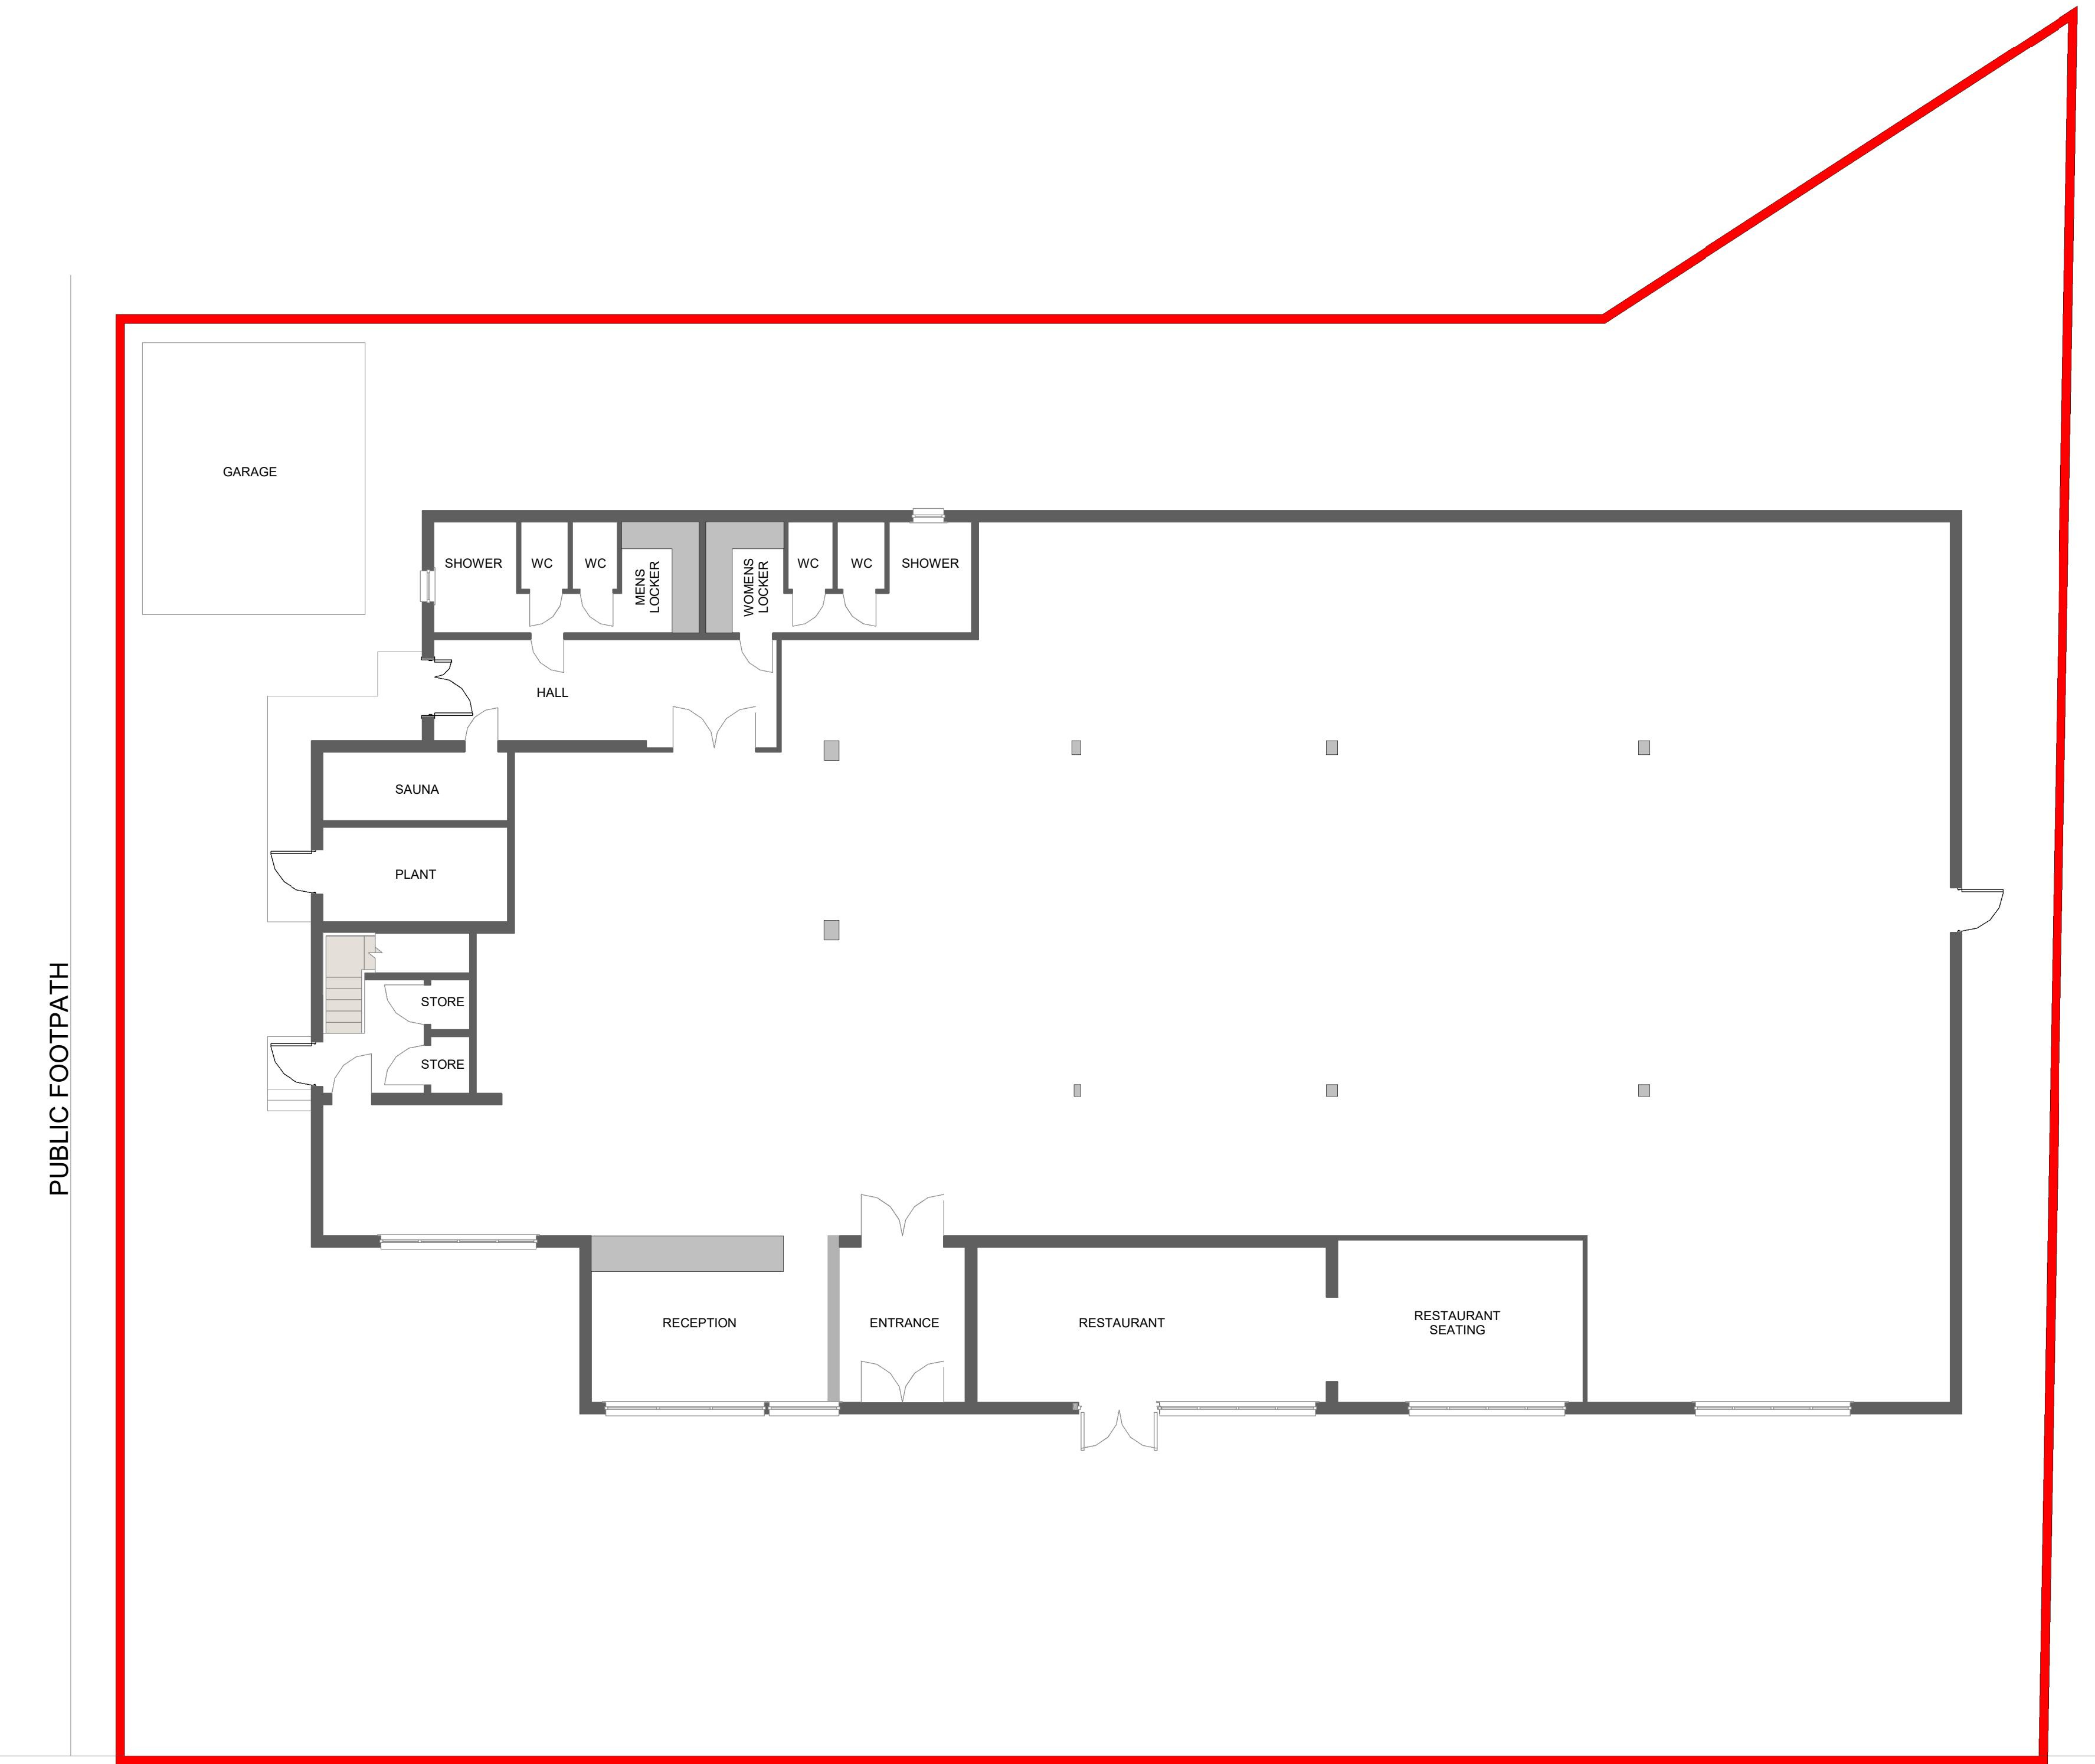

Proposed Ground Floor
1 : 100

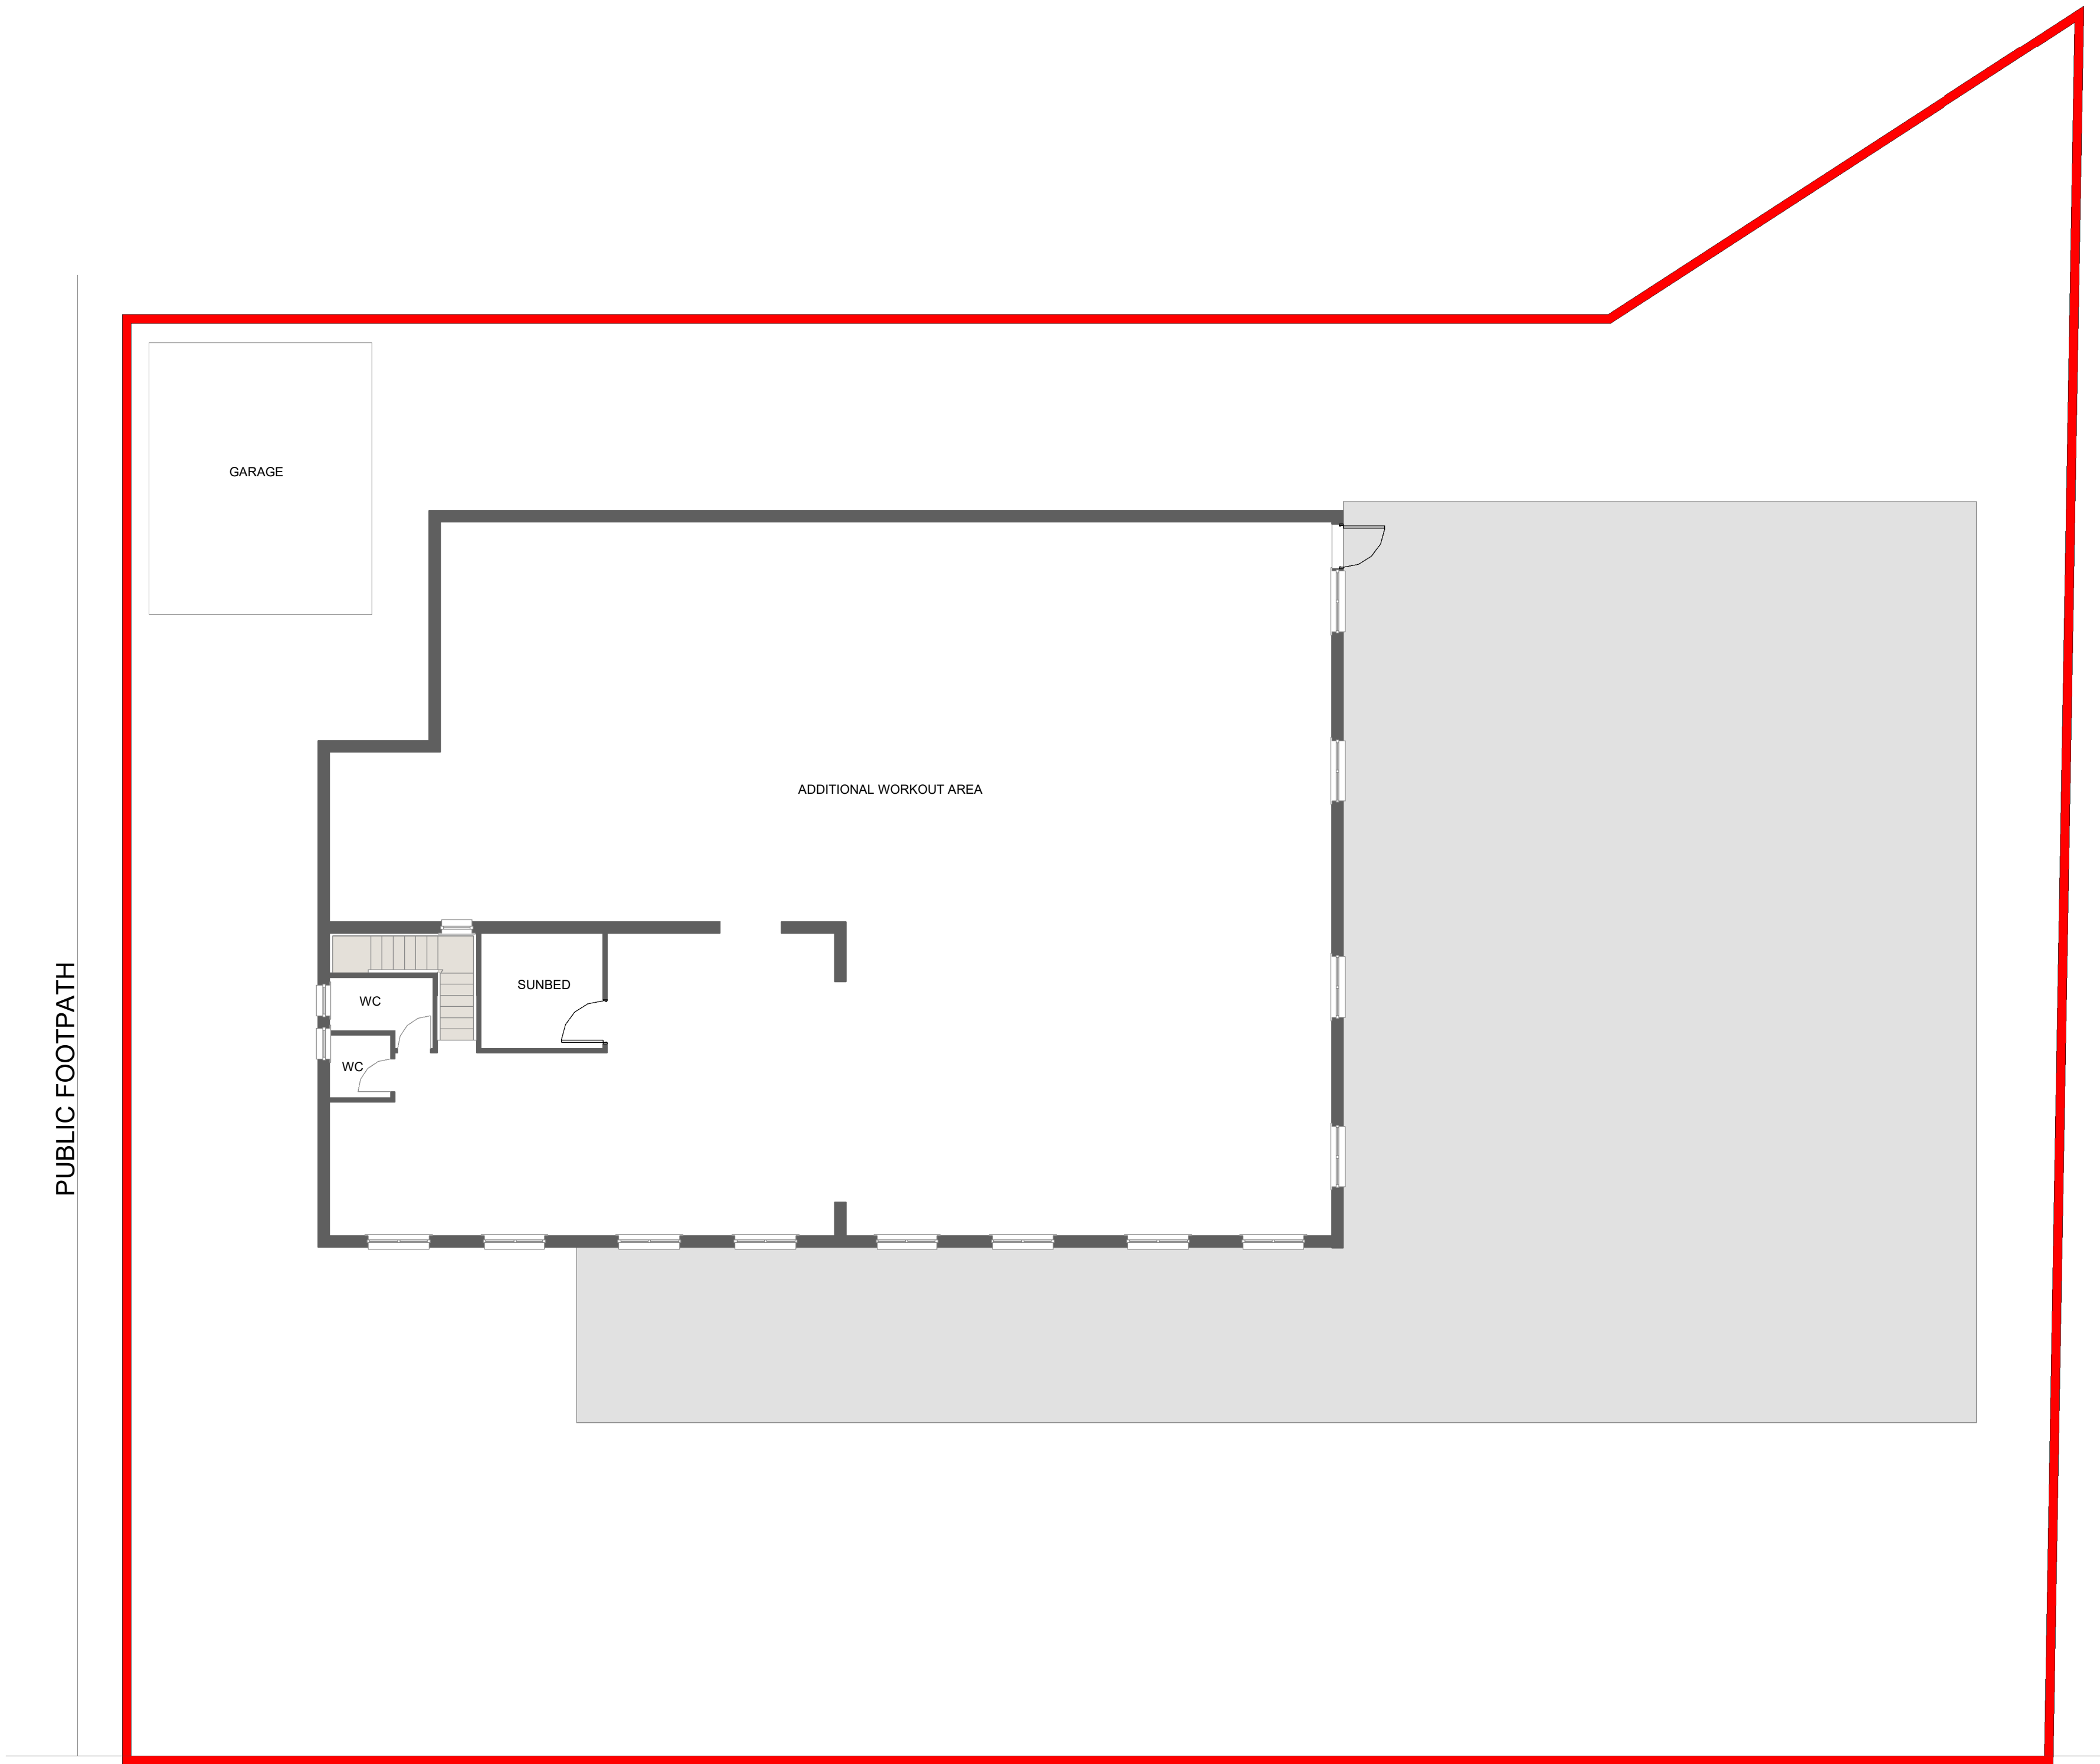

Proposed First Floor
1 : 100