




(116.77m2 - 1257 sq ft)

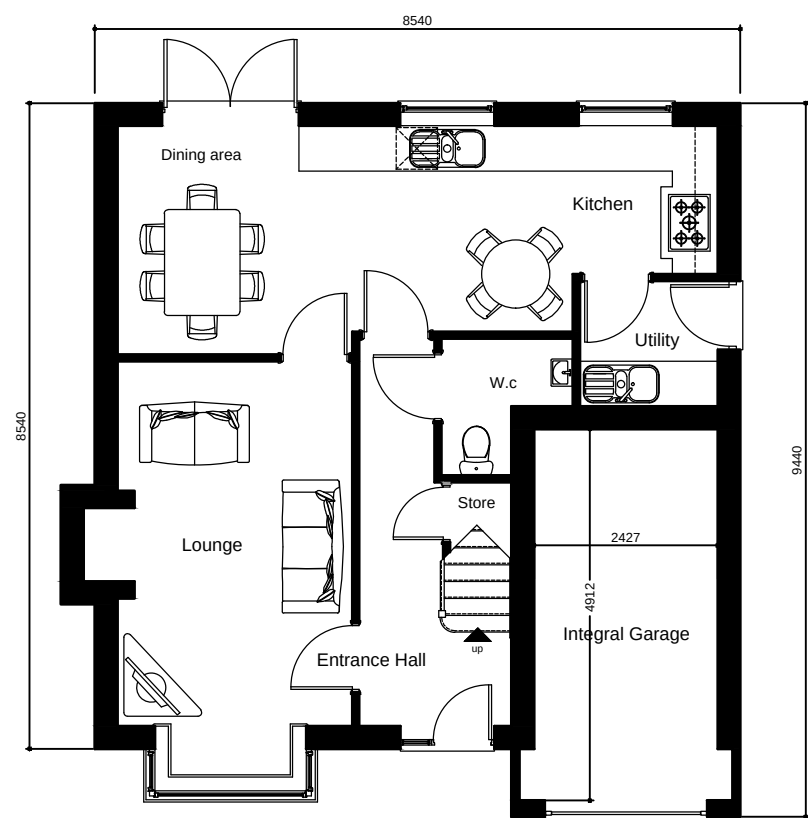

Proposed Ground Floor Layout
(116.77m2 - 1257 sq ft)

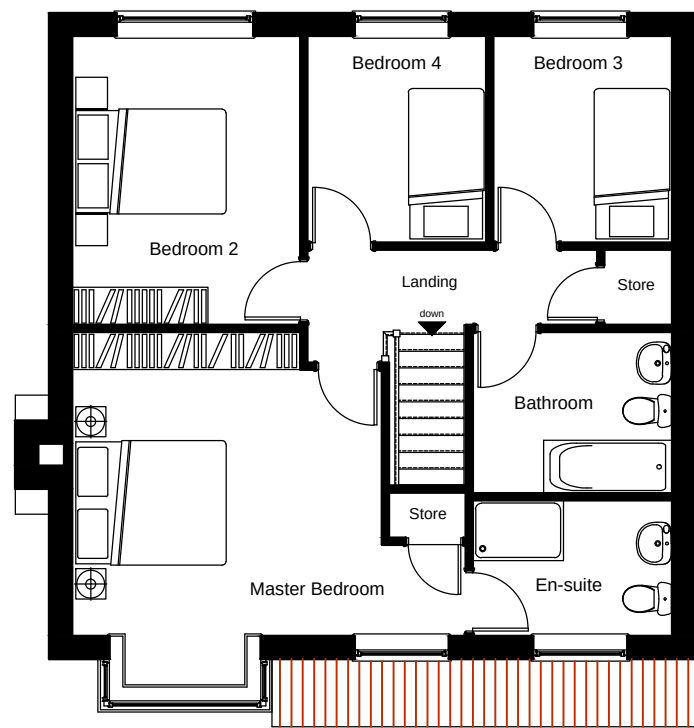

Proposed First Floor Layout

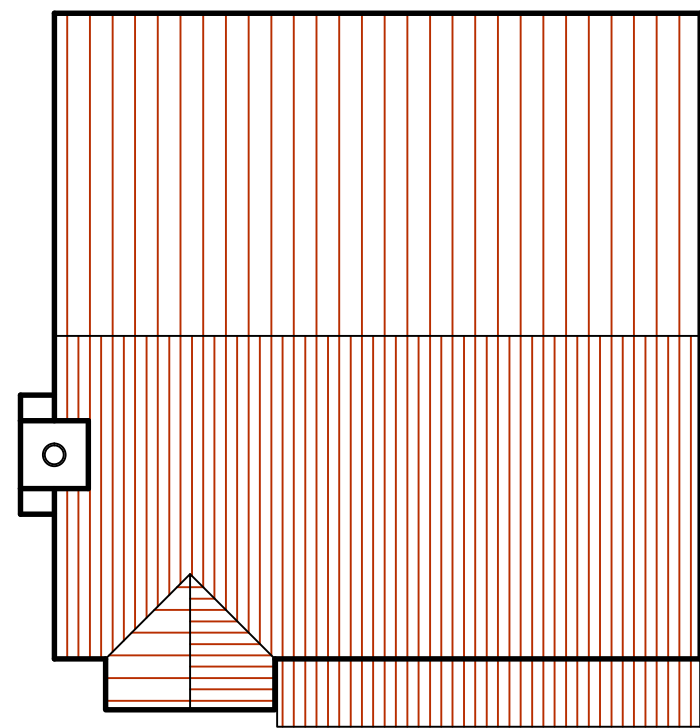

Proposed Roof Plan

REV. - GARAGE DIMS ADDED 12.09.15
REVISIONS

PICEA DESIGN
Planning and Development Consultants

PICEA DESIGN LTD
PLANNING AND DEVELOPMENT CONSULTANTS
50 CONGLETON ROAD SANDBACH
CHESHIRE CW11 1HG
TEL : 01270-762953 & 07790-545024
E-MAIL : roy@piceadesign.co.uk

TITLE	PROPOSED DEVELOPMENT AT STATION ROAD ROYSTON HOUSE TYPE 2 (1257 sq.ft./ 116.67 sq.m)
CAD REF.	C/PICEADESIGN LTD/597-1257-01-A
DATE	JULY 2014
SCALE	1:100 @ A3

DRAWING No.

597-1257-01 A

STATION ROAD ROYSTON