


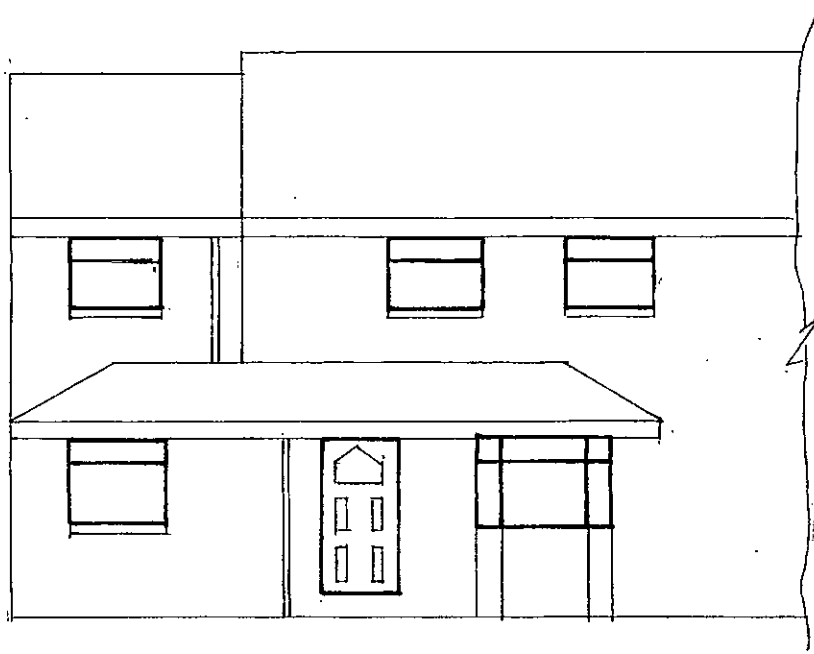

REVISED PROPOSED FRONT ELEVATION

SCALE 1:100

140 WINDFIELD ROAD
ATHERSLEY SOUTH
5713PN

NOTE

NEW WINDOW TO HAVE ESCAPE SASH SAME AS NEW BEDROOM