




Front Elevation




Side Elevation



Rear Elevation

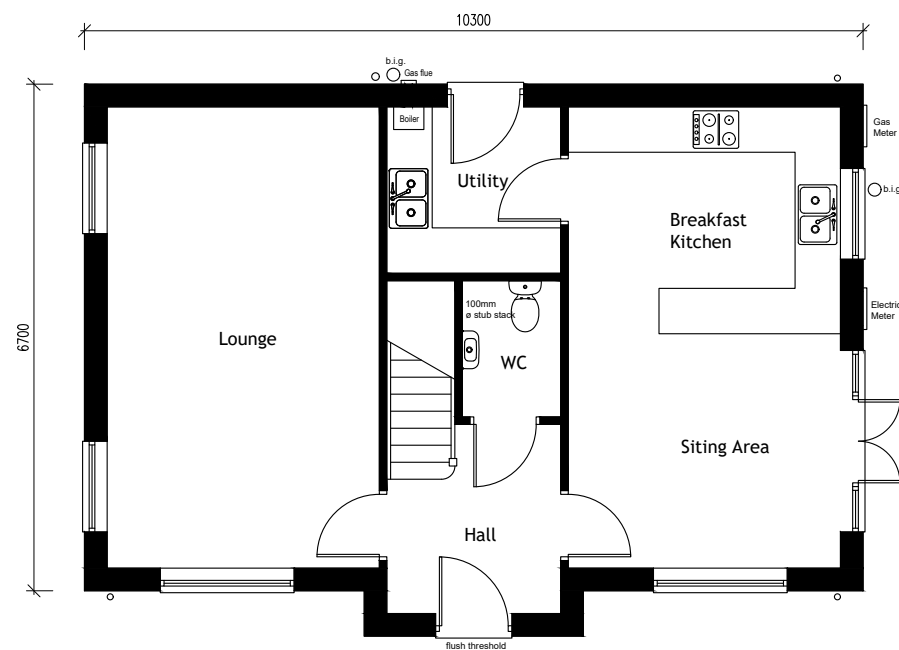

Ground Floor

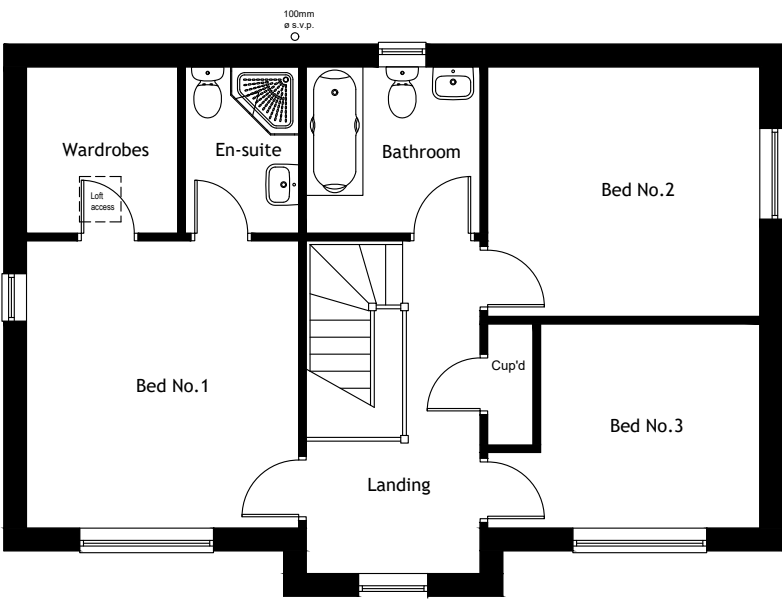

First Floor



Side Elevation

Rev		Details	Date	By	Chk
	DATE	16.09.2020	DRAWN	H51	
	SCALE	1:100@A3	CHK	H51	
Barnsley Road, Goldtorpe					
House Type HL115 Planning Drawing					
	Dwg No	H51-BRG-106	Rev	-	
 Digital Media Centre County Way 5, Yorkshire S70 2JW Tel: +44 (0) 1226 720700 Design@hive51.co.uk					