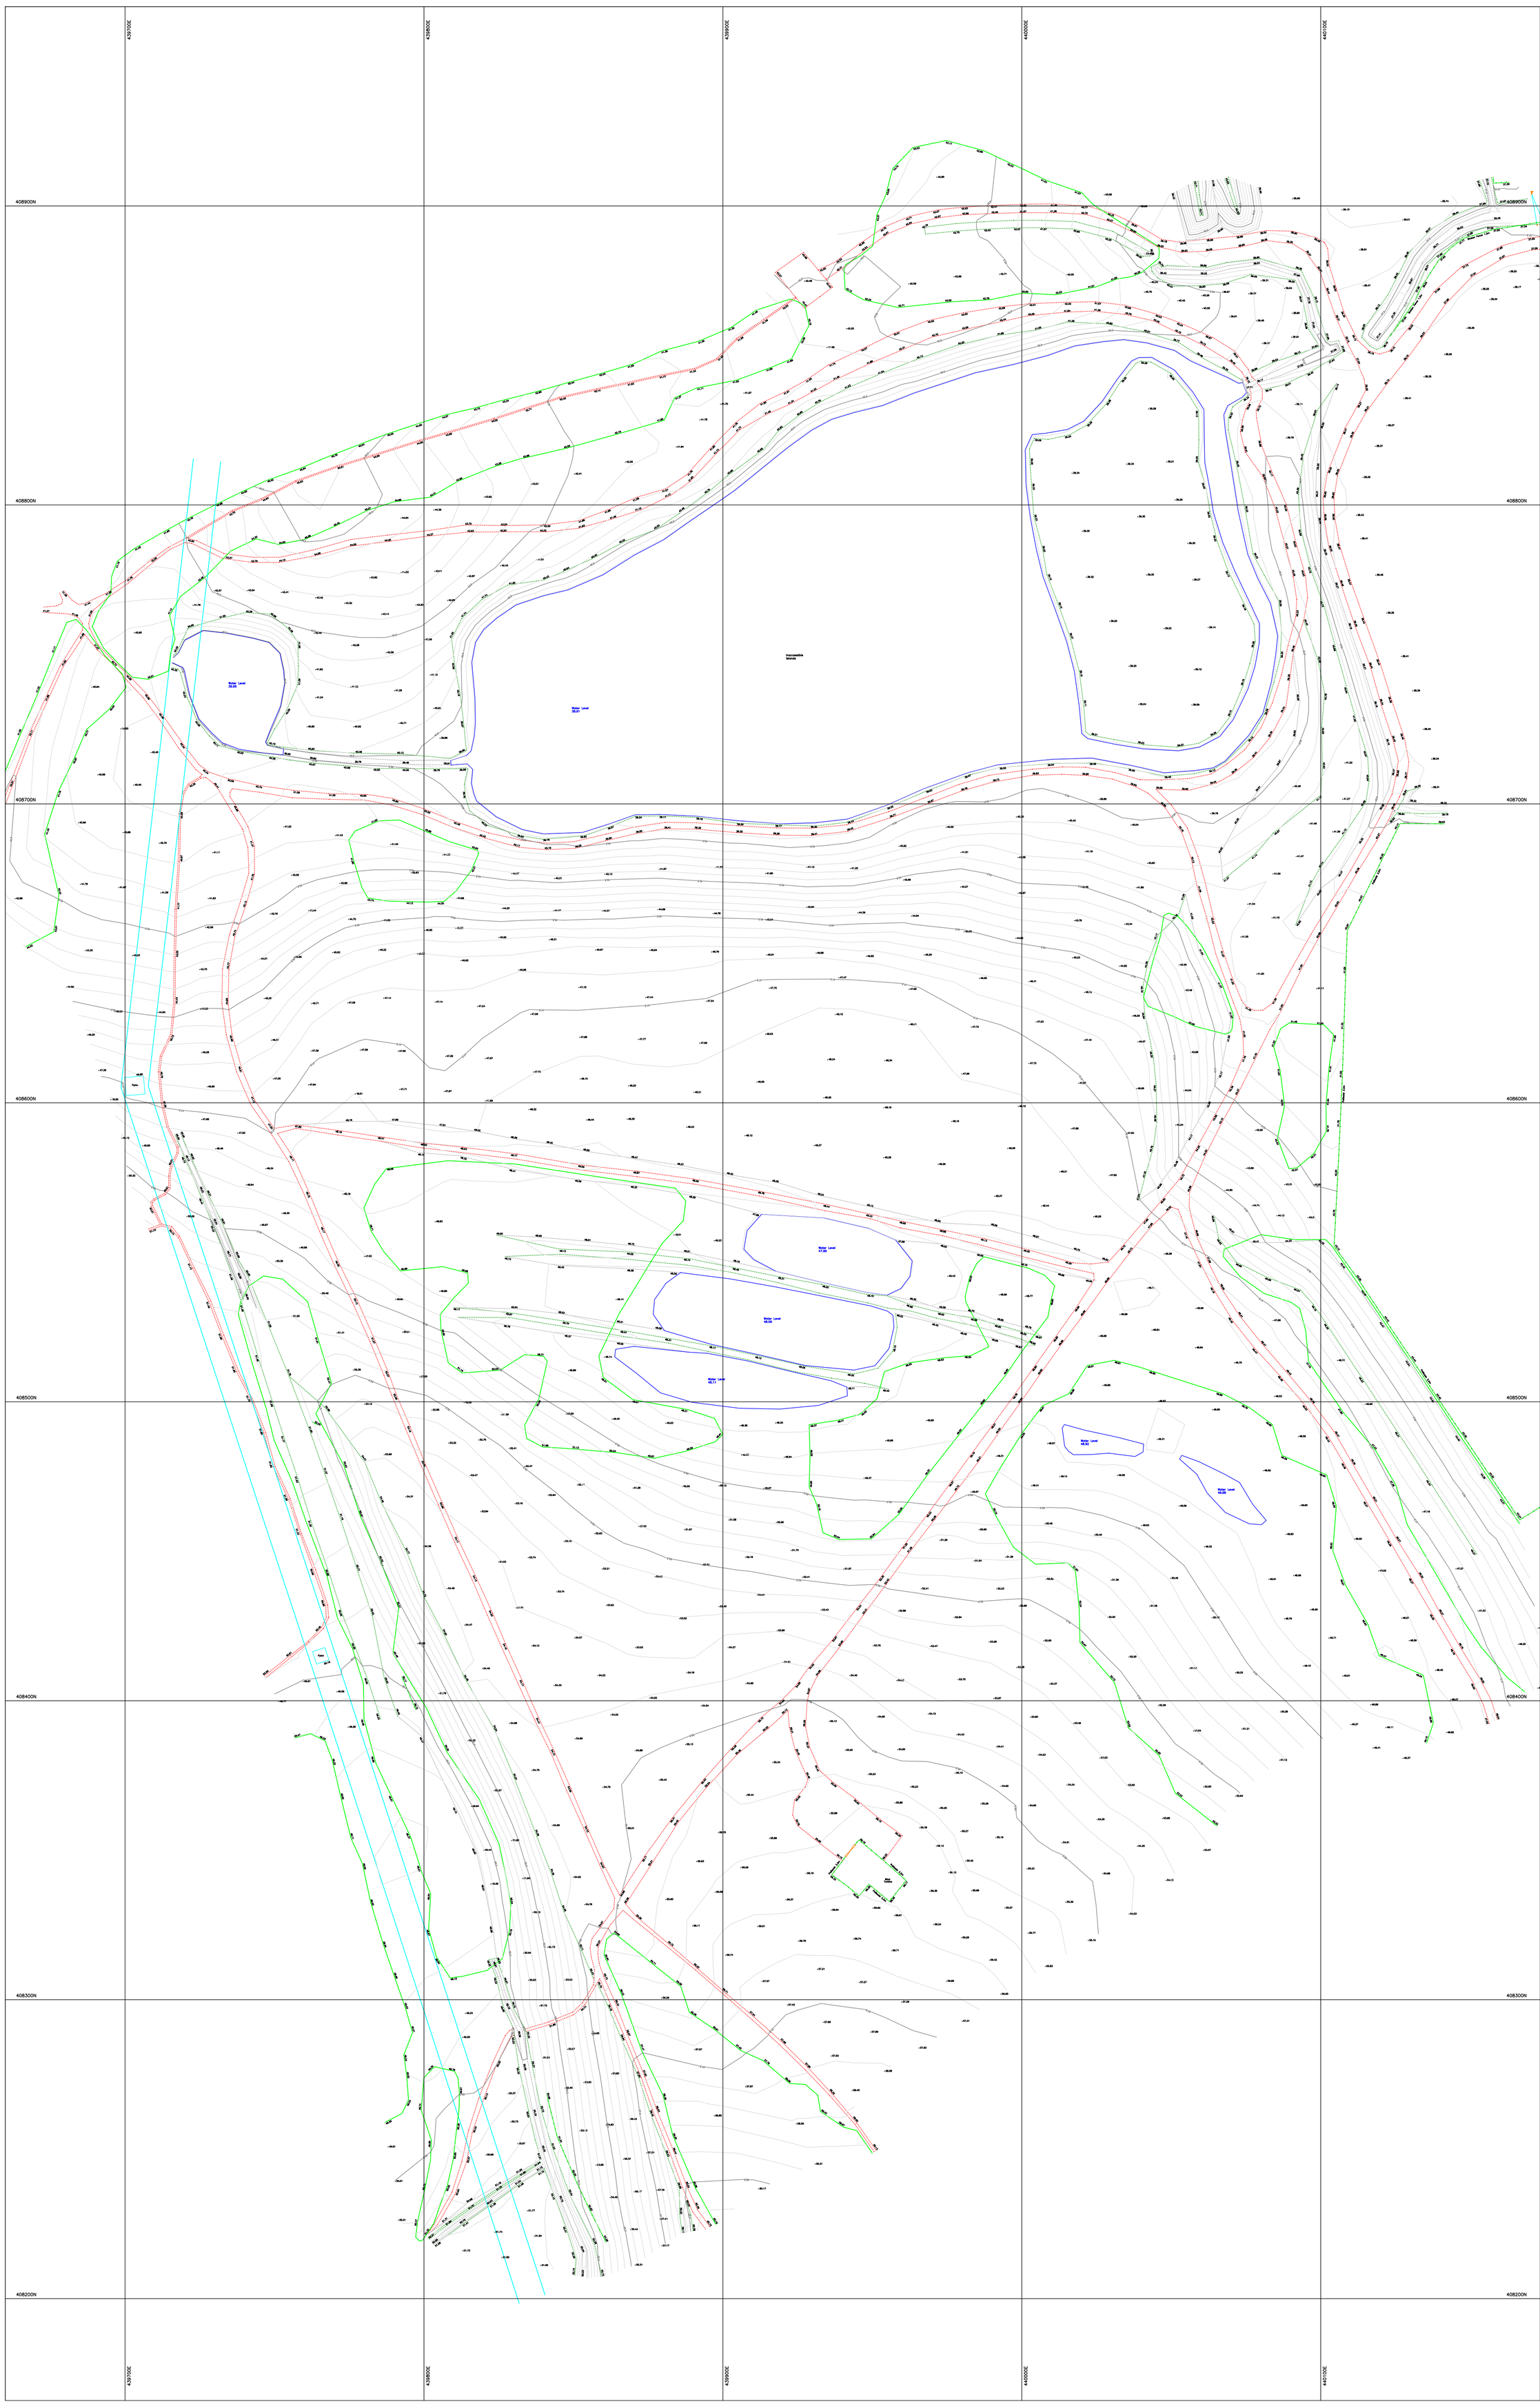

KEY

BUILDING	
WALL	
ELEVATED FEATURE	
TRACK / PATH	
VEGETATION	
CANOPY	
FENCE	
KERB	
MISCELLANEOUS	
O/H WIRE	
WATER	
SPOT LEVEL	100.00 +
DOWNPIPE	
LAMP POST	LP
SIGN POLE	SP
TELEGRAPH POLE	TP
SERVICE COVER	
GULLY	

E	ELECTRIC
GU	GULLY
W	WATER
G	GAS
MHCL	MANHOLE COVER LEVEL
SV	STOP VALVE
BT	TELECOMS

Note: Survey is to OSGB36(15) grid and all levels relate to OSTN15 datum.

oakwood land surveys

14 Church Lane
Monk Fryston
Leeds
LS25 5DY

Tel/Fax 01977 684122

www.oakwoodlandsurveys.co.uk

Project

Land off
Ferry Moor Lane
Grimethorpe
S72 7BN

Title: Topographic Survey

Date: 12/11/20

Scale: 1:1000@A1

Drawn by: TFS

Drawing No.: FML/TS/1000

Rev.: