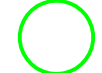
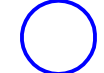
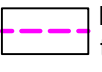
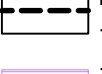


GENERAL NOTES - TREE PROTECTION PLAN

- Drawing for Planning purposes only unless we are commissioned for construction stage.
- Refer to arboricultural report produced by Michael Cooper titled School Street, Thurnscoe Aug 2017.
- Building layout and masterplan provided by Chris Gothard on drawing number 2238-02-M dated 23.09.17.
- Refer to Engineer's details for level and drainage information.
- Check all dimensions on site.
- Do not scale from this drawing.
- Report any discrepancies and omissions to Ecus Ltd.
- This drawing is Copyright.

3RD-PARTY INFORMATION
NB This drawing includes information provided by independent surveyors and / or consultants, to whom all queries shall be made. Ecus Ltd can accept no liability for its context or accuracy.

- KEY**
- Tree categories (BS 5837:2012)
- | | | | |
|---|---|---|---|
|  |  |  |  |
| Category A Trees | Category B Trees | Category C Trees | Existing tree to be removed |
-  Root Protection Area (RPA) of trees to be retained
-  Protective Barrier - BS5837 (2012), clause 6.2.2
-  Temporary ground protection - BS5837:2012, clause 6.2.3
-  No-dig construction - BS5837:2012, clause 7.4.2

A	23.11.17	PS	Ecus	Preliminary
REV	DATE	DRAWN BY	CHECKED BY	REVISION COMMENT

DRAWING STATUS: For Planning



ENVIRONMENTAL CONSULTANTS

Brook Holt
Blackburn Road
Sheffield S61 2DW
Tel. (0114) 2669292
www.ecusltd.co.uk

Job
Thurnscoe Phase 2

Title
**Figure 4
Tree Protection Plan**

By PS	Date Nov 2017	Scale @ A1 1:500	Drg. no. 10136-ARB-01
-----------------	-------------------------	----------------------------	---------------------------------

The original version of this drawing was produced in colour. Monochrome copies should not be relied upon.

