





FRONT ELEVATION

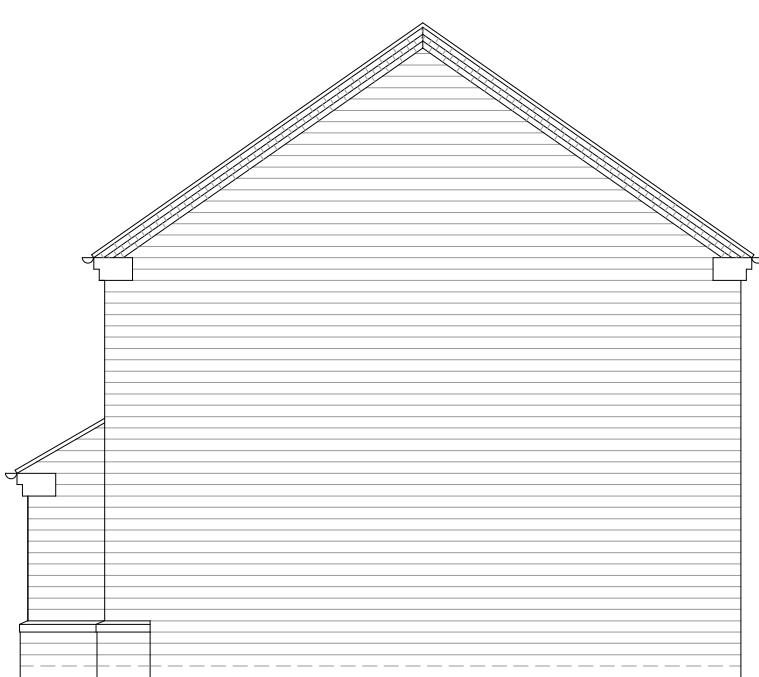


SIDE ELEVATION




REAR ELEVATION

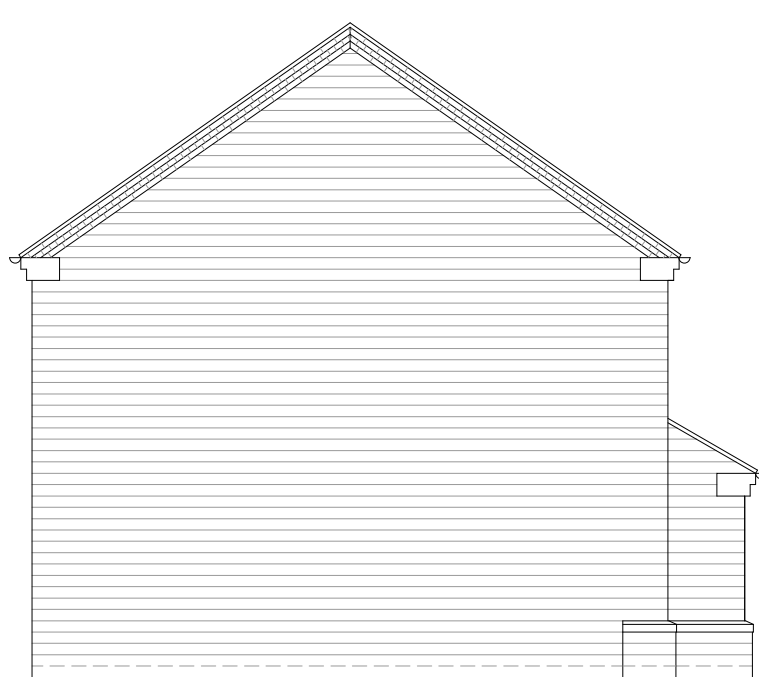

SIDE ELEVATION

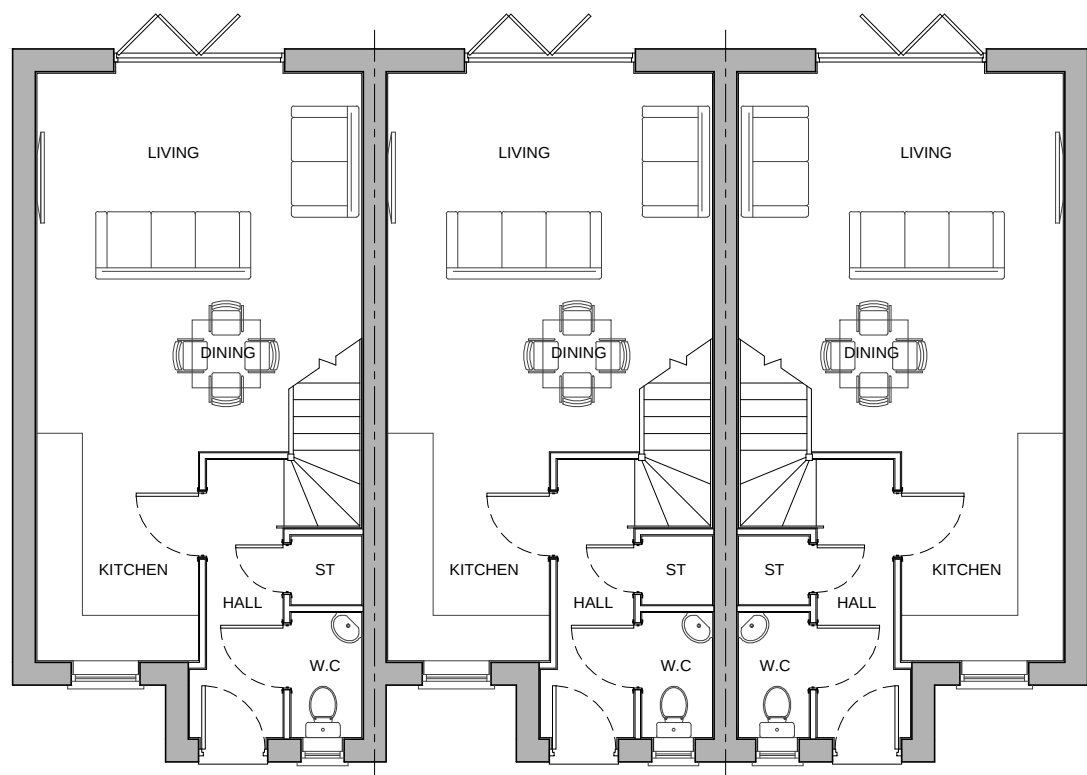

GROUND FLOOR PLAN

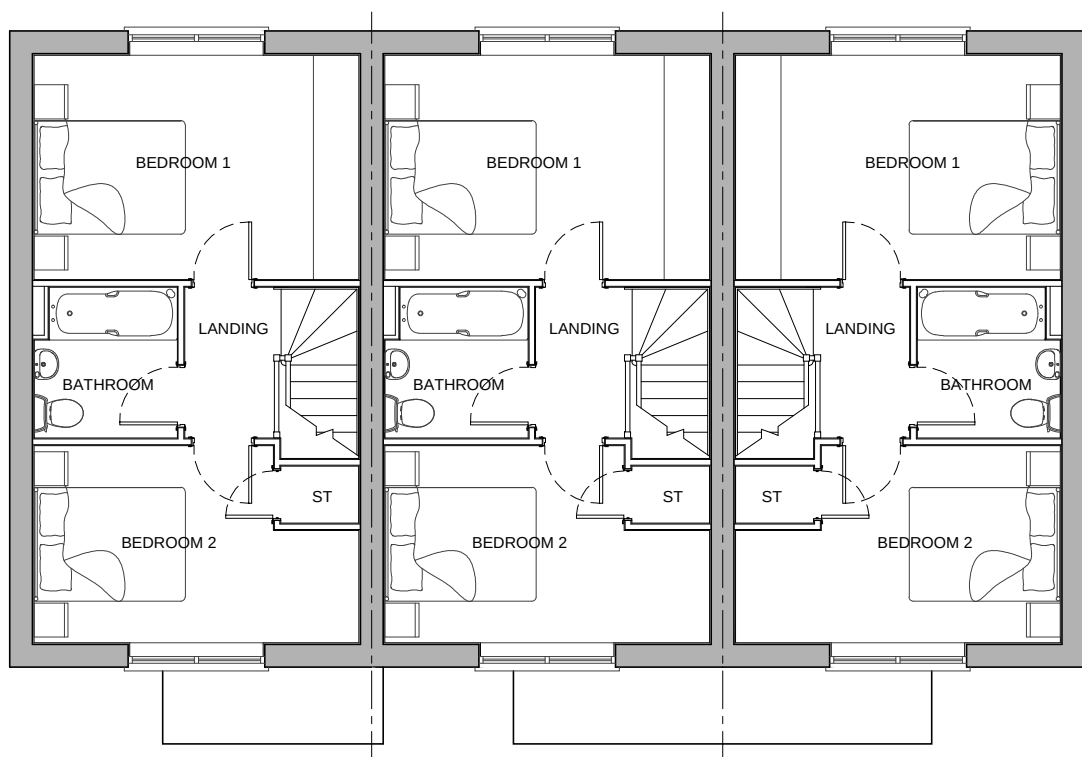

FIRST FLOOR PLAN



1:100 SCALE

B	26.10.18	THE HIPPED ROOF HAS BEEN REMOVED IN ORDER TO CORRESPOND WITH THE SITE LAYOUT	RAN	VS
A	15.08.18	THE BLOCK HAS BEEN AMENDED TO SHOW A TERRACE OF A6's WHICH NOW REFLECTS THE UPDATED SITE LAYOUT	RAN	VS

REV	DATE	DESCRIPTION	BY	CHECK
-----	------	-------------	----	-------



CLIENT:
BERKELEY DEVEER

PROJECT:
PROPOSED RESIDENTIAL DEVELOPMENT
COTE LANE, THURGOLAND

DRAWING:
A6 - PLOTS 4-6
PLANS & ELEVATIONS

DRAWING NUMBER:
P17:5149:26 - B

SCALE @ A2:
1:100

DRAWN:
RAN

CHECKED:
VS

DATE:
JUNE 18

DATE:
JUNE 18