



NatWest 1402.0x01

Halo Illuminated Letters_General Assembly

FOR QUOTATION PURPOSES ONLY

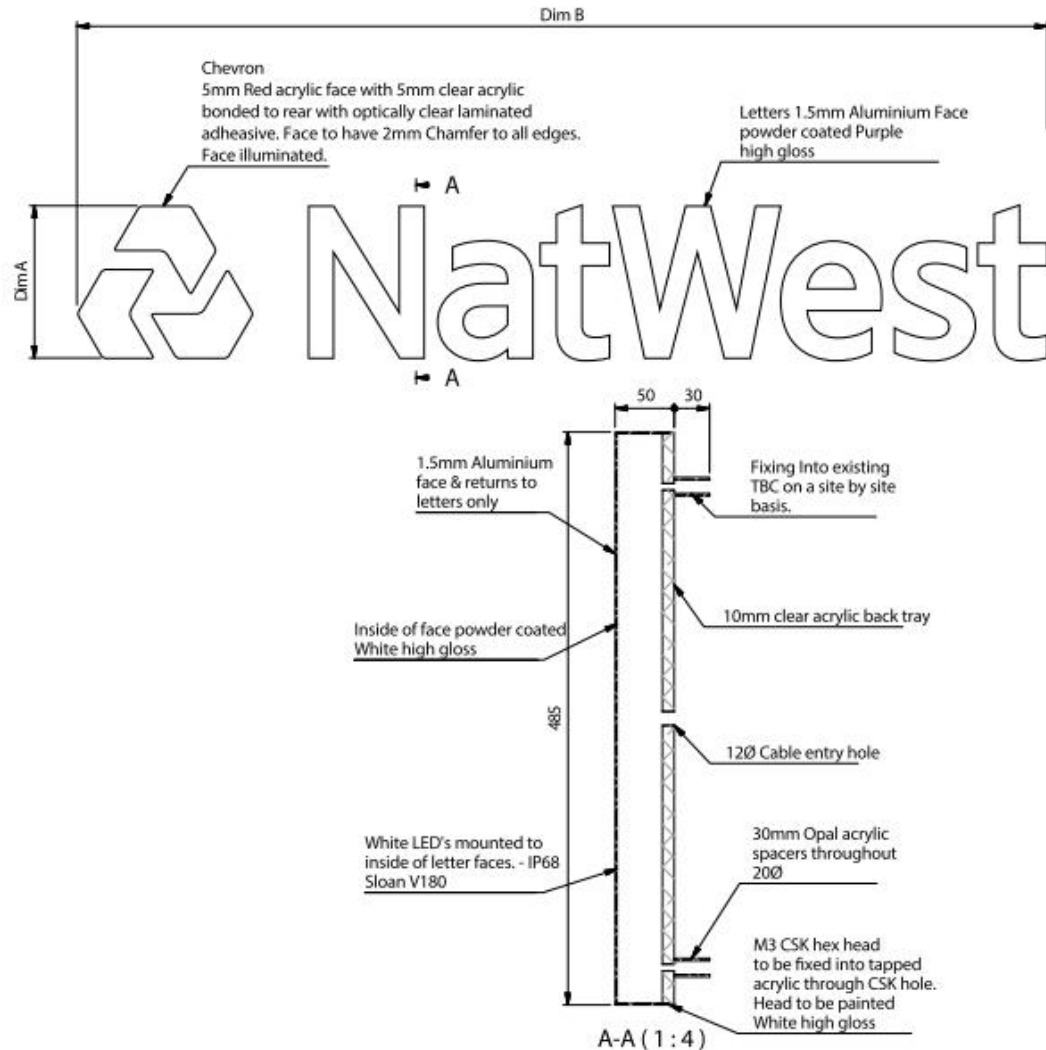

Example

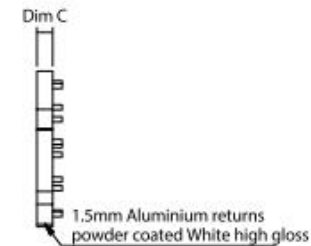

NOTE:

- This drawing is to be read in conjunction with:
 - Material Specification - Drawing Ref 12.00.01
 - NatWest Sign Menu - R16 dated 05/06/12
- No company or person(s) are to manufacture from the drawings without carrying out a full due diligence audit of them including (but not limited to) engineering, quality and compliance with applicable national and international standards and health and safety regulations before using this information for the purposes of manufacture, or conveyance to others for the purposes of manufacture. No liability is accepted in any form for the use of these drawings by others

Size Table			
Product Code	Dim A	Dim B	Dim C
1402.0001	485	3089	50
1402.0101	425	2703	50
1402.0201	376	2394	50
1402.0301	312	1988	50
1402.0401	212	1351	50