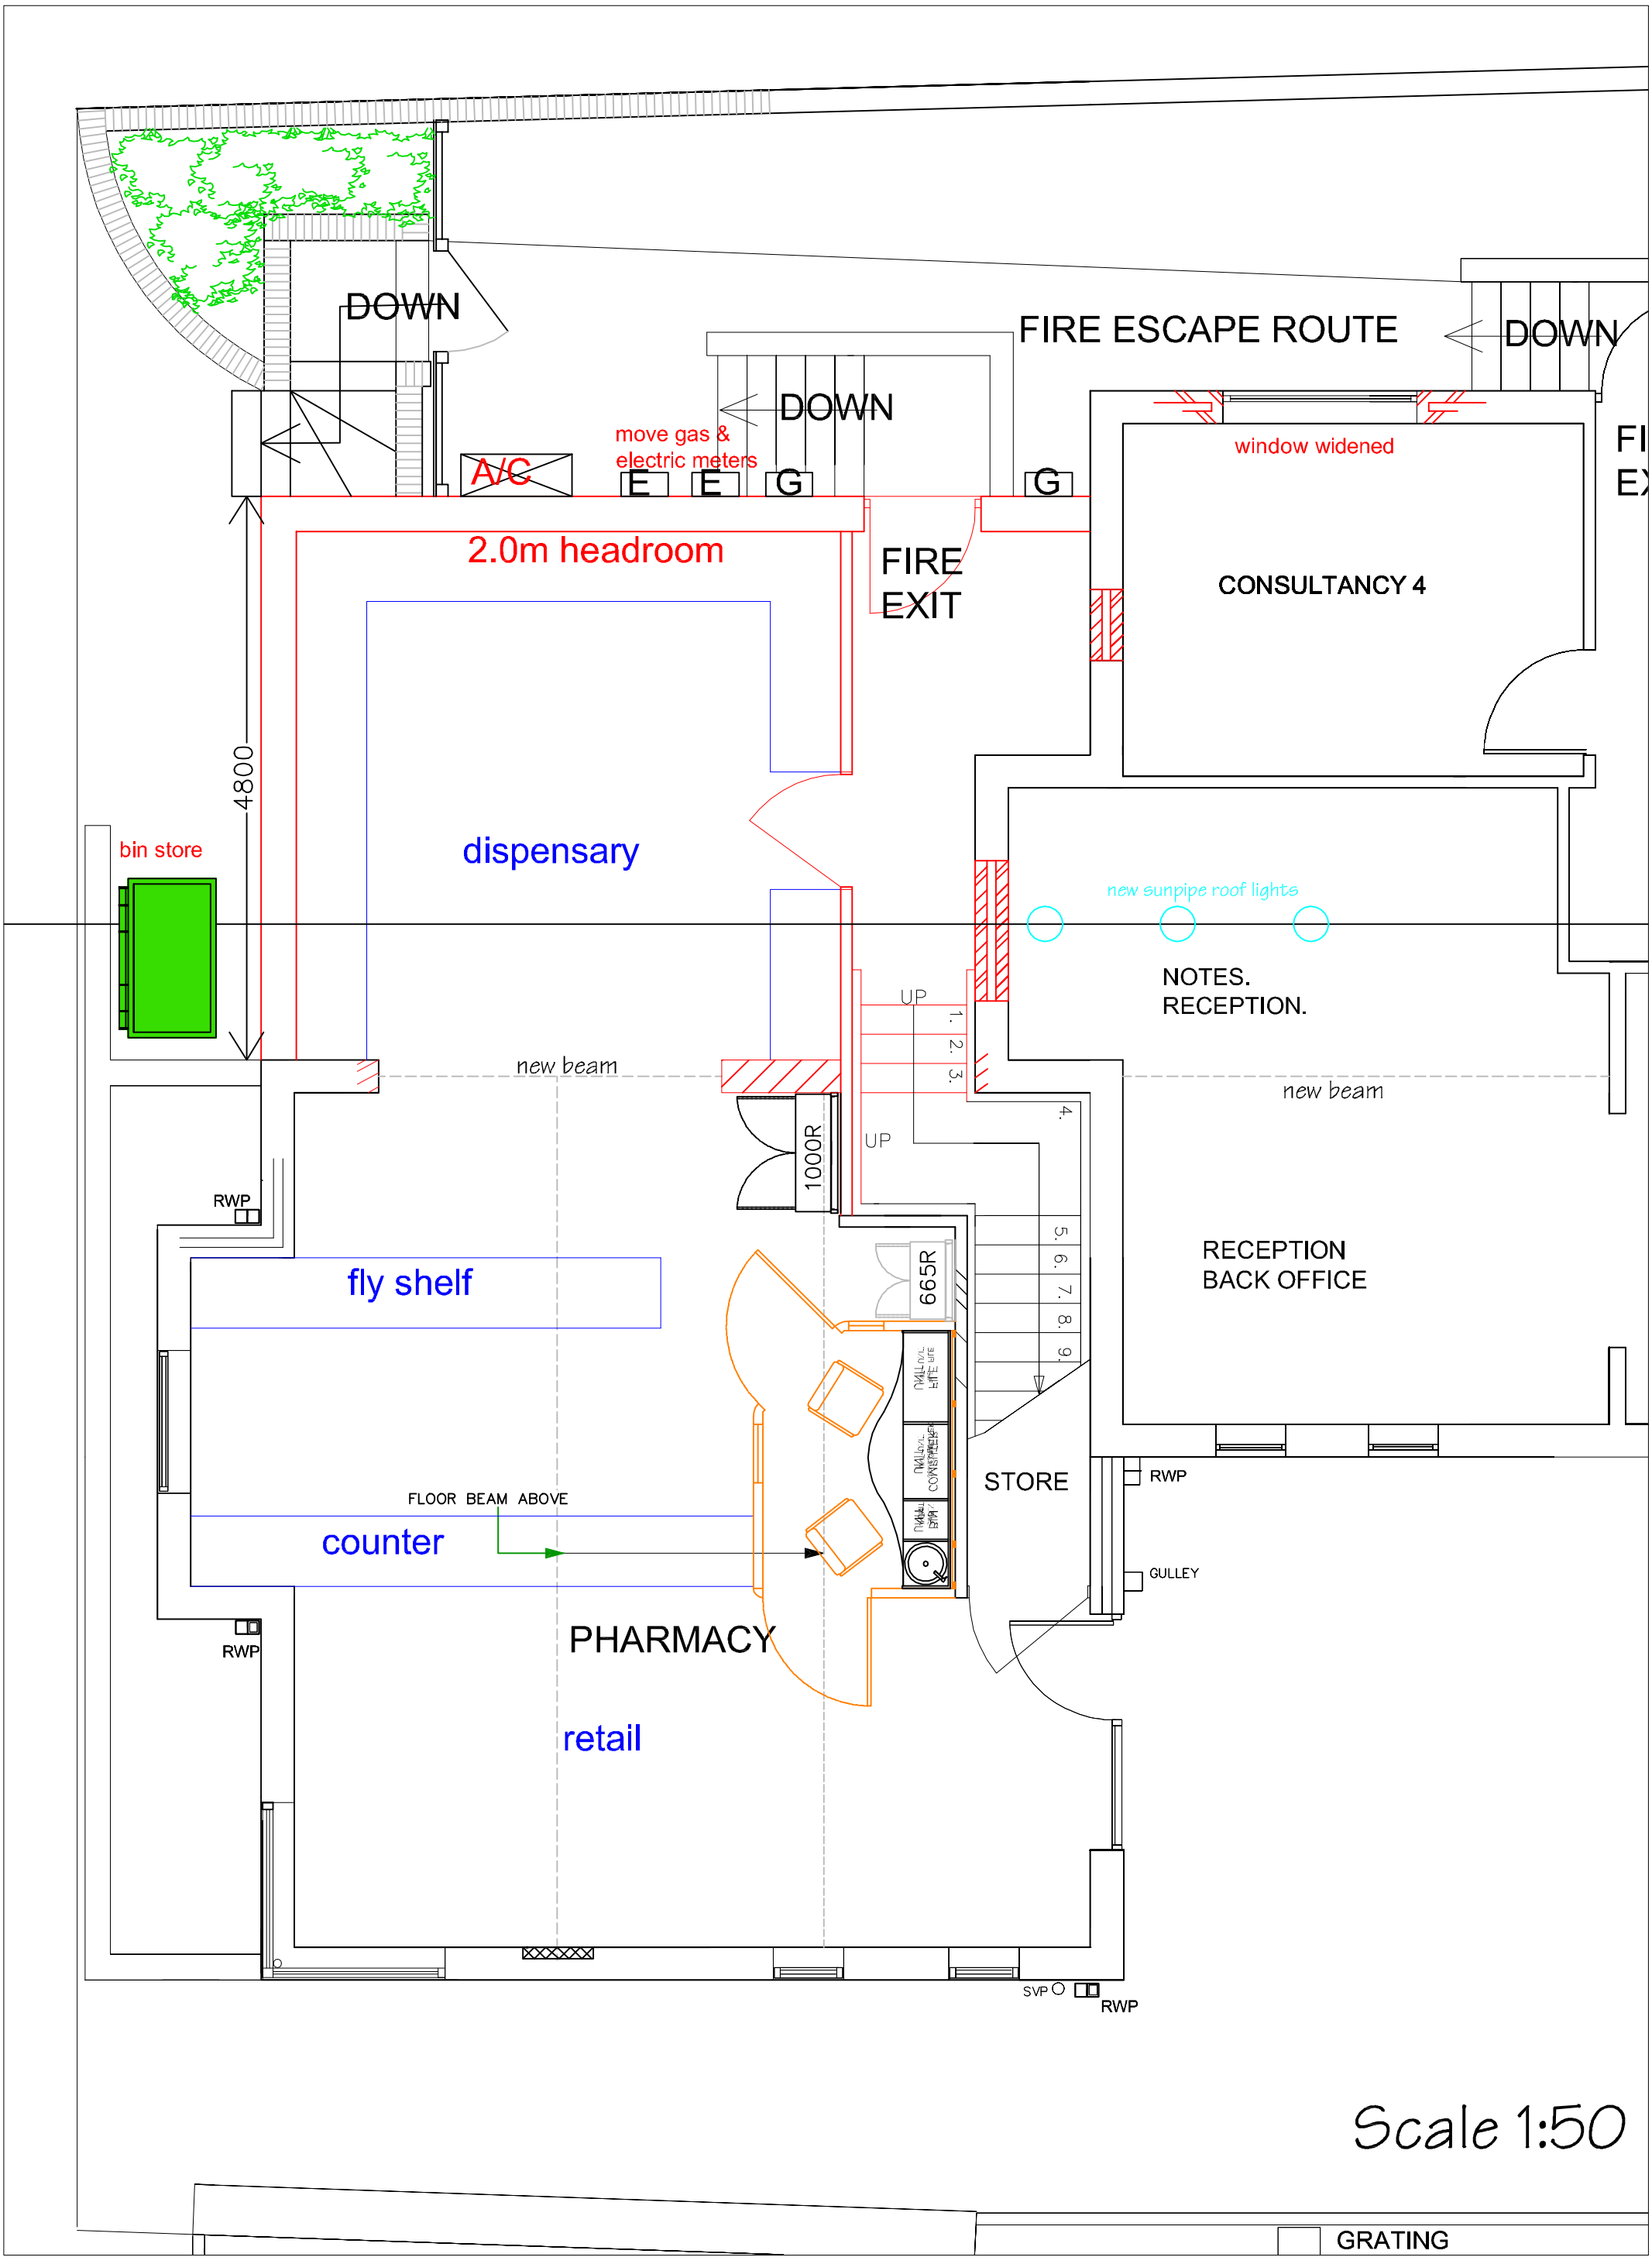

5 George Street PL06 Proposed Ground Floor Plan