

Notes:

PLANNING DRAWINGS - THIS DRAWING SHOULD NOT BE USED FOR ANY OTHER PURPOSES THAN THAT SPECIFIED HERE

COPYRIGHT - THIS DRAWING MAY NOT BE REPRODUCED OR MODIFIED IN WHOLE OR PART BY ANY PERSON OR ORGANISATION WITHOUT THE ARCHITECTS CONSENT. ISSUING COPIES TO THIRD PARTIES MAY NOT BE DONE WITHOUT THE ARCHITECTS CONSENT

Revision: --

Revision List:

0 5m

Project/ Client: 22 Copster Close / Marples

Drawing Title: Elevations - Existing & Proposed

Drawing Number: 1087/TP/005

Scale at A3: 1:100


Date: Apr 14




North Elevation - Existing



South Elevation - Existing

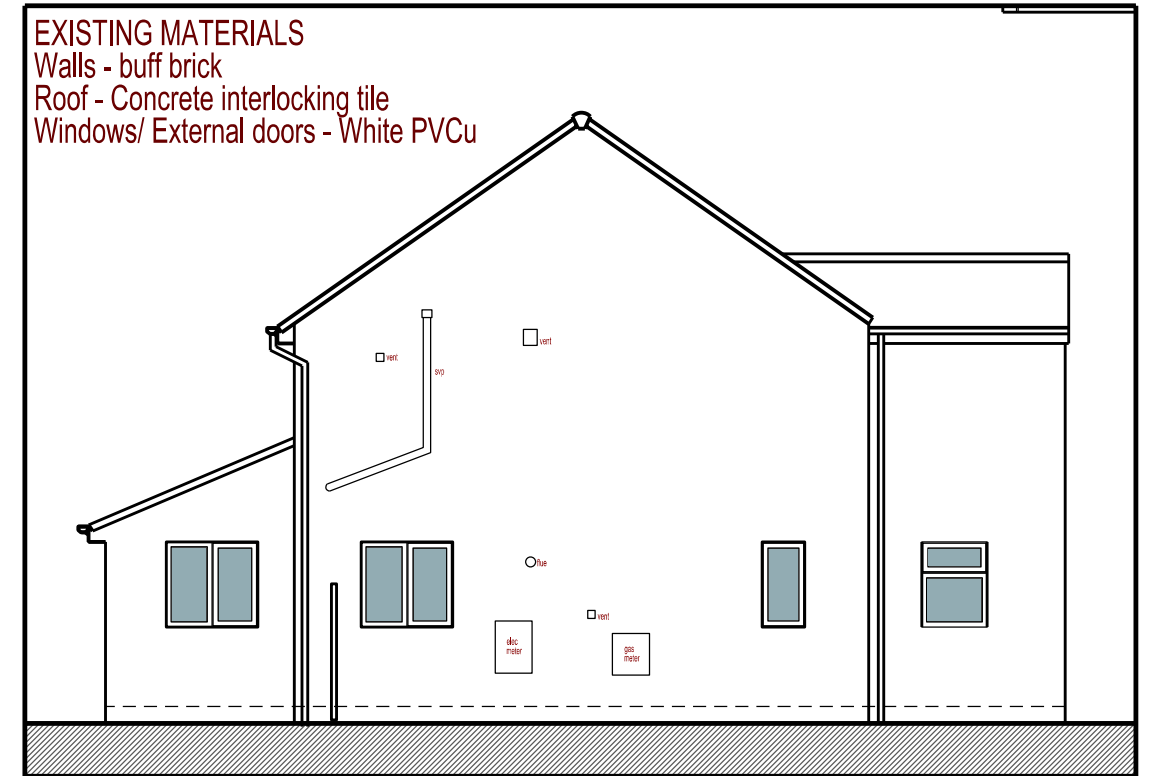


West Elevation - Existing

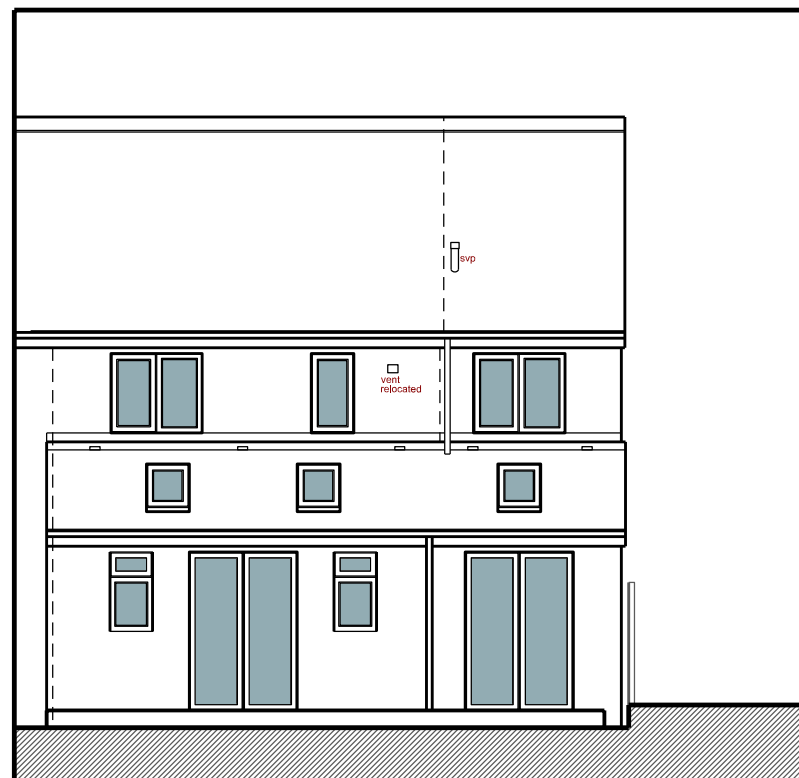

North Elevation - Proposed



South Elevation - Proposed

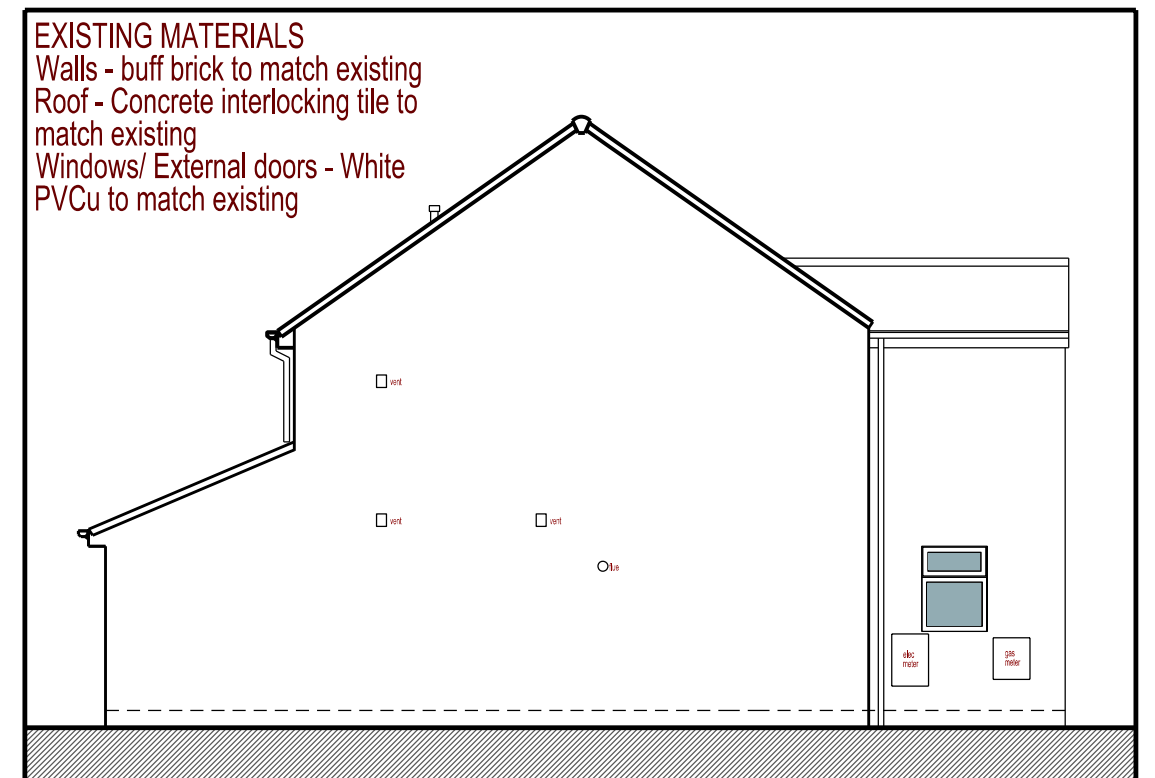

West Elevation - Proposed

EXISTING MATERIALS

Walls - buff brick

Roof - Concrete interlocking tile

Windows/ External doors - White PVCu

EXISTING MATERIALS

Walls - buff brick to match existing

Roof - Concrete interlocking tile to match existing

Windows/ External doors - White PVCu to match existing