



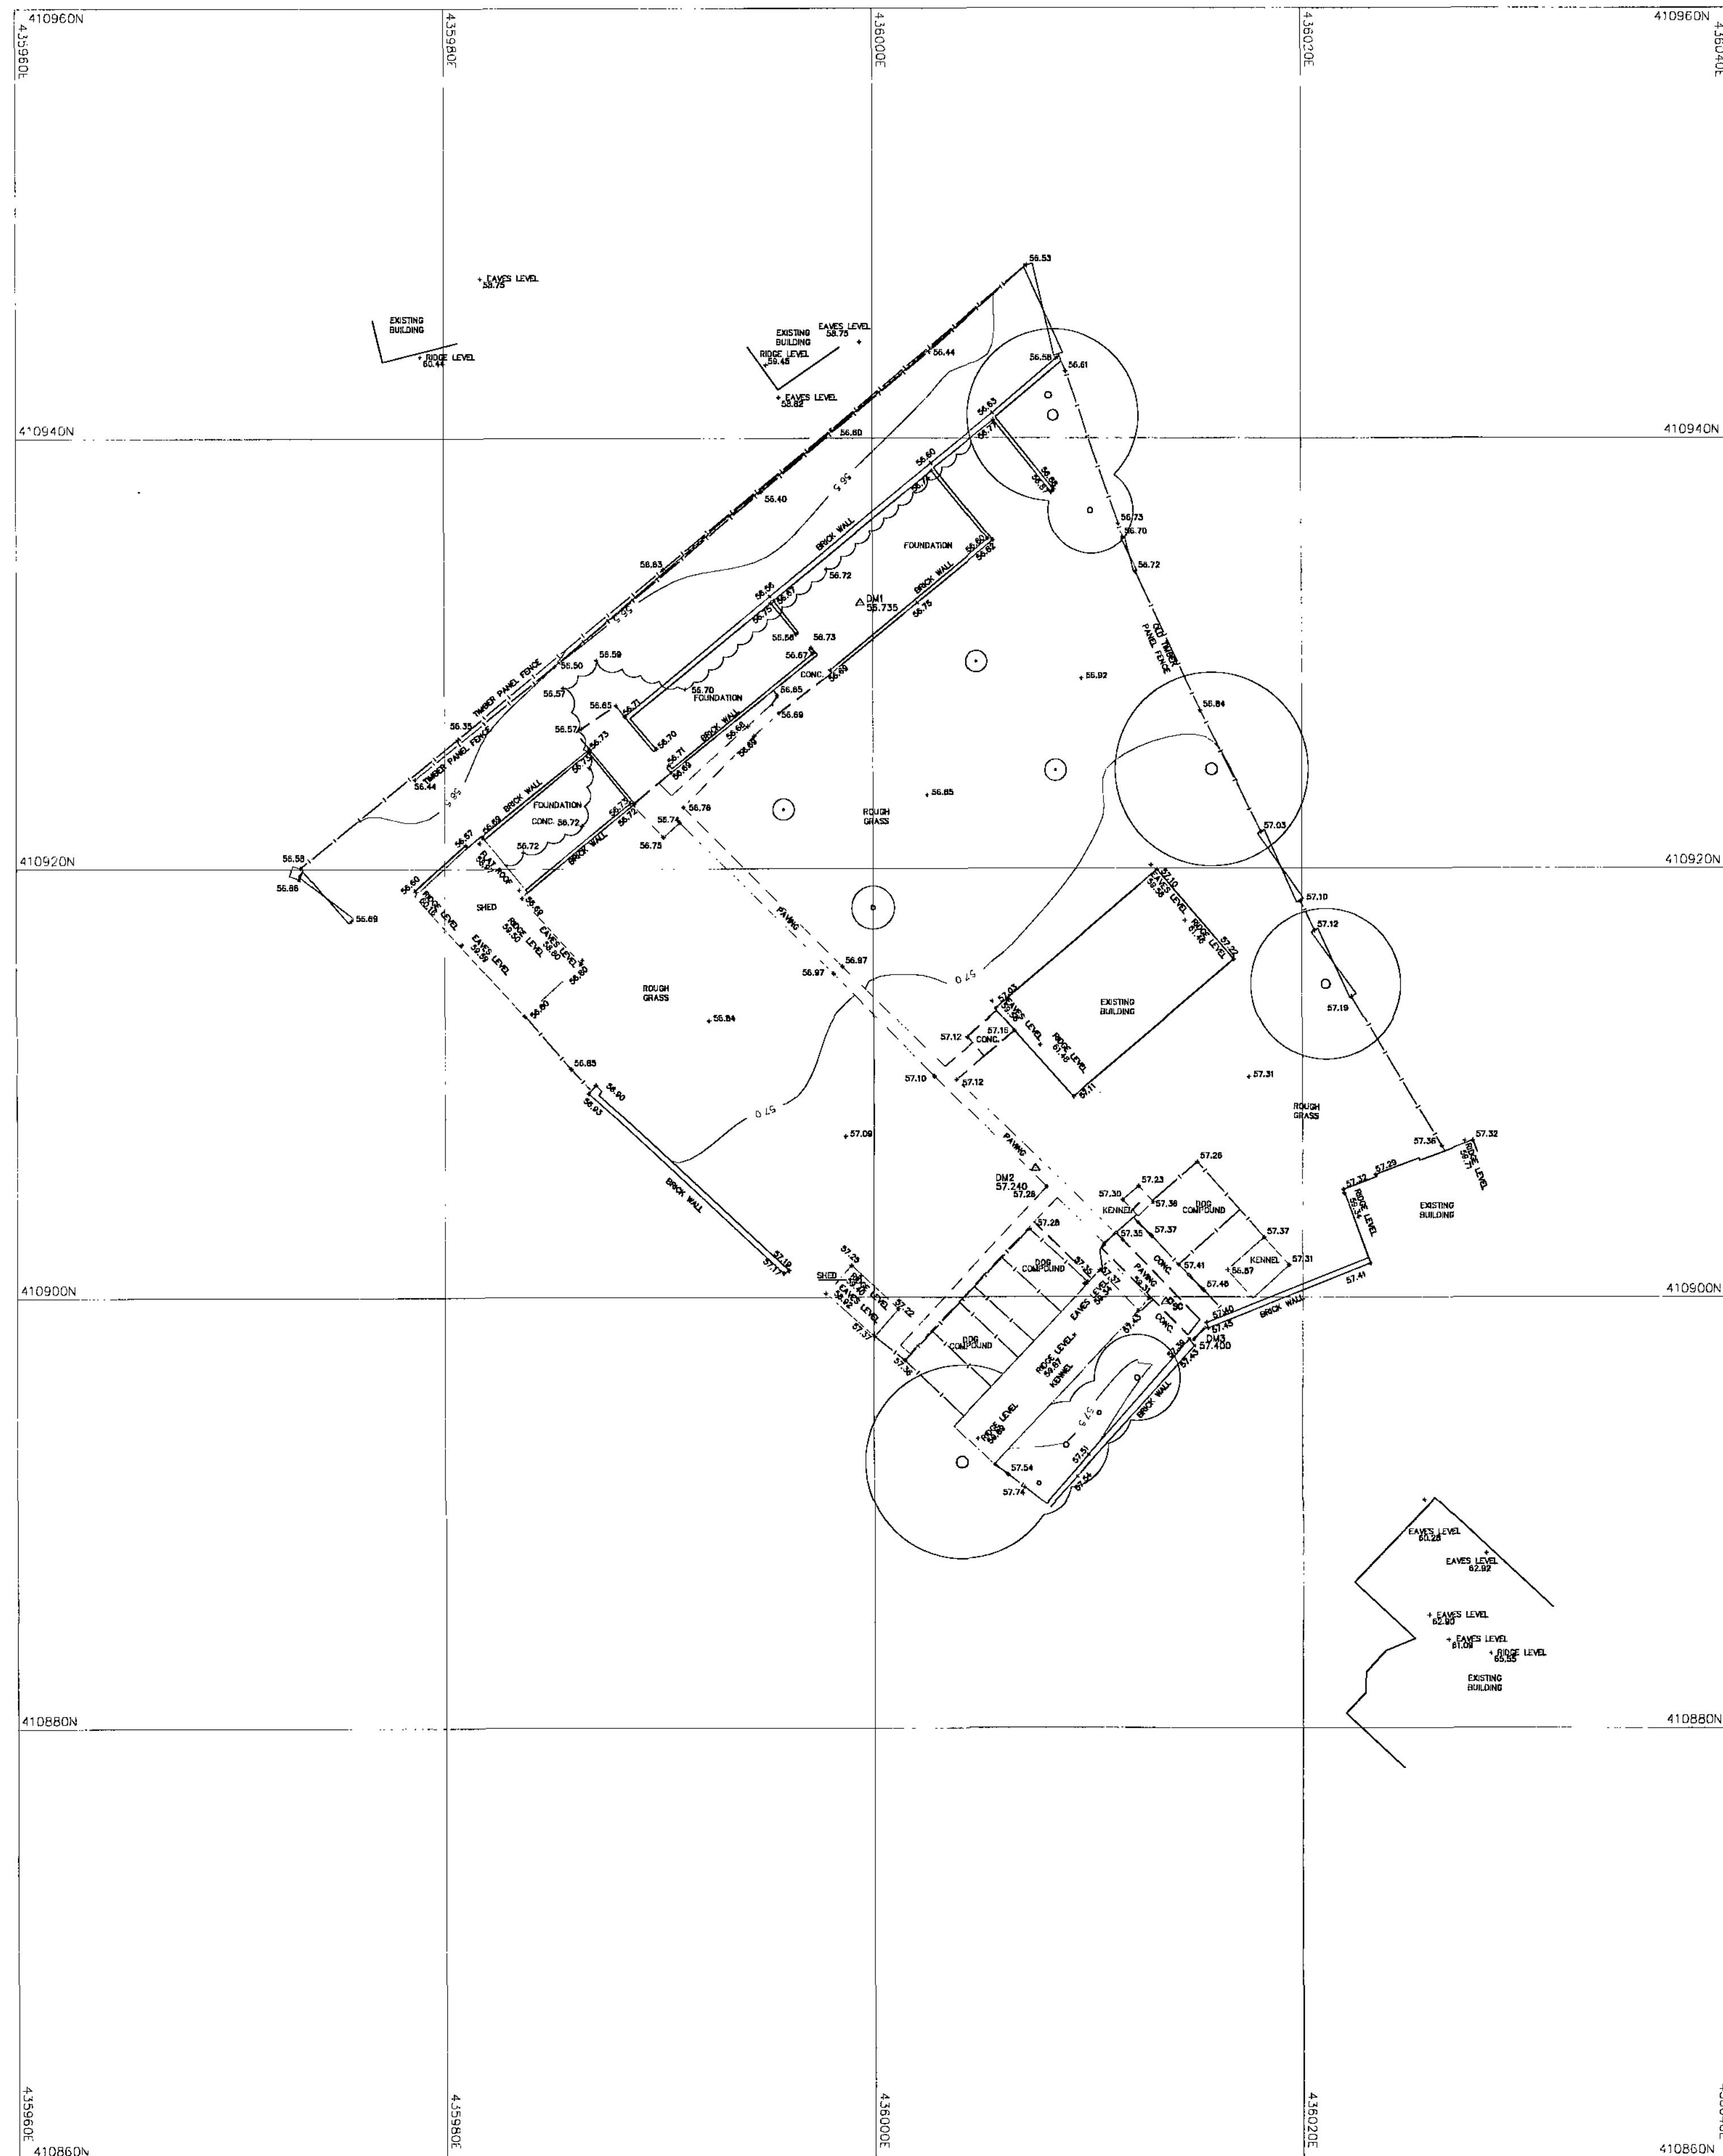

Notes
This drawing and the information contained therein is issued in confidence and is the copyright of Met Surveys Limited.
Disclosure of this information to Third Parties and unauthorised copying or replication of this data without approval is forbidden.

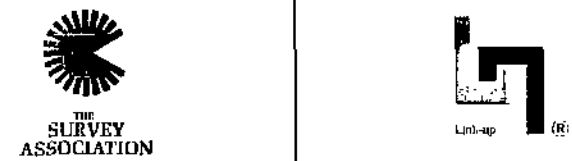

Grid - OS National Grid.
Using the OS GPS Network and applying OSTN02 transformation and then removing the scale factor for true distances.
Datum - OS Level Datum.
Using the OS GPS Network and applying OSGM02 National Geoid Model to obtain local area corrections.

KEY			
AIR VALVE	AV	MANHOLE (CIRCULAR)	MH
BENCH MARK	BM	MANHOLE (RECTANGULAR)	MH
BIN	BN	MANHOLE (TRIANGULAR)	MH
BOLLARD	BQ	MARKER POST	MOR
BORE HOLE	BH	PEG	PEG
BRITISH TELECOM COVER	BT	PIPE	PIPE
BUS STOP	BUS	POST	POST
CABLE TV COVER	CATV	ROAD GULLY	RG
CABLE TV SUPPLY	CA	RODDING EYE	RE
COLUMN	COL	SIGN POST	SGN
EARTHING POINT	ER	TELECOM COVER	TEL
ELECTRICITY COVER	ELEC	TELEGRAPH POLE	TP
ELECTRICITY POLE	EP	THRESHOLD LEVEL	THL
FIRE HYDRANT	FH	TRAFFIC LIGHT	TL
GAS VALVE	GAS	TRIAL PIT	PIT
GATE	GA	WASH OUT	WO
INSPECTION COVER (CIRCULAR)	IC	WATER METER	WM
INSPECTION COVER (RECTANGULAR)	IC	WATER STOP COCK	WSC
KERB OUTLET	KO	WATER STOP VALVE	WSV
LAMP POST	LP	UNABLE TO RAISE	UTR
		UNABLE TO MEASURE	UTM
		CONCRETE	CONC.

Rev	Date	Drawn	Description	Chk'd
-	-	-	-	-



Met Surveys Ltd
Southgate House
Pontefract Road
Stourton, Leeds
West Yorkshire
LS10 1SW

T: +44 [0] 113 200 8900
F: +44 [0] 113 200 8901
E: admin@met-surveys.com
W: www.met-surveys.com

Client
AT DEVELOPMENTS (YORKSHIRE)
LIMITED


Site
PINFOLD LANE, ROYSTON
BARNSELEY, SOUTH YORKSHIRE

Title
TOPOGRAPHICAL SURVEY

Surveyed	DM,EM,KZ	Drawn	KZ
Chk	DA	Date	05/08/2008
Scale	[A1 Sheet] 1/200	DWG Ref	12595-100_2DT
Job No	12595-100	Status	FINAL
		Rev	Ø




FRONT ELEVATION

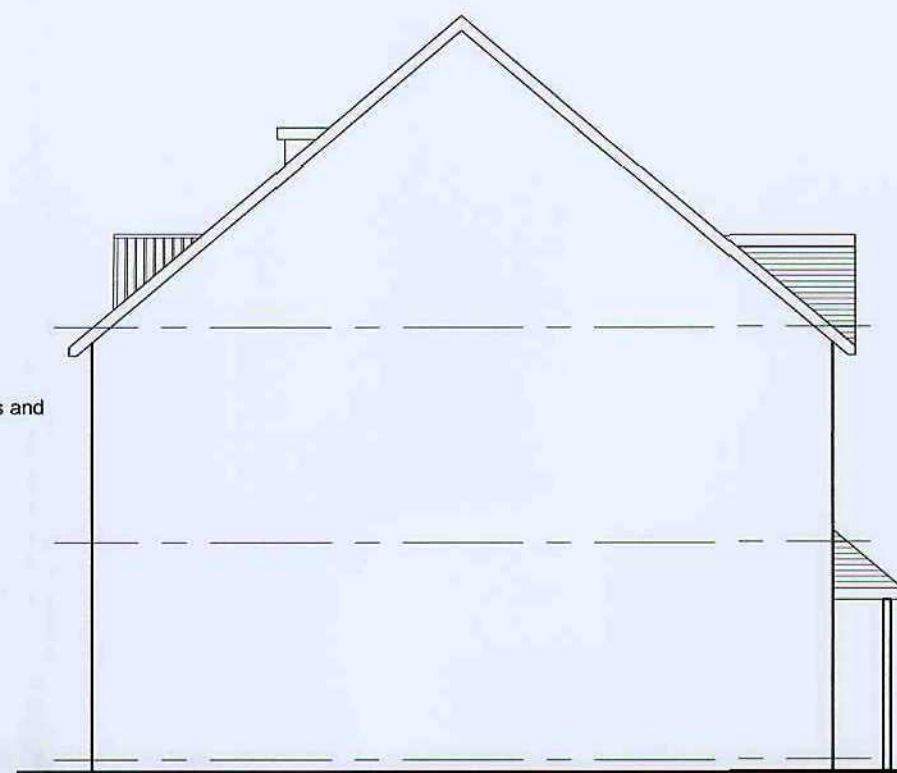

SIDE ELEVATION




REAR ELEVATION

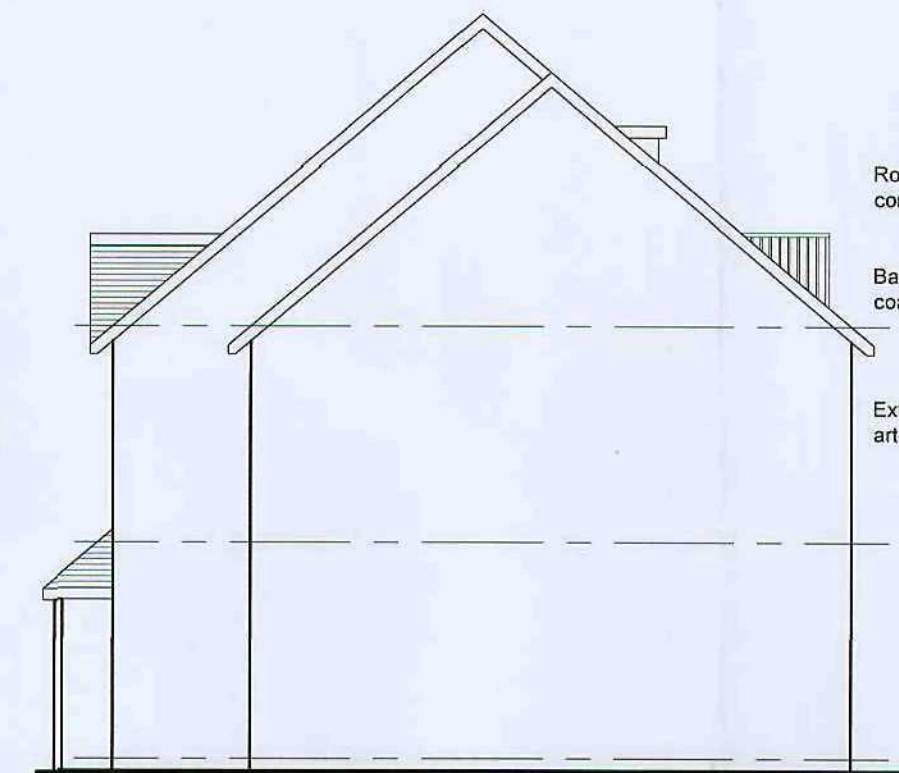


SIDE ELEVATION


ELEVATIONS (1:100 @A1)

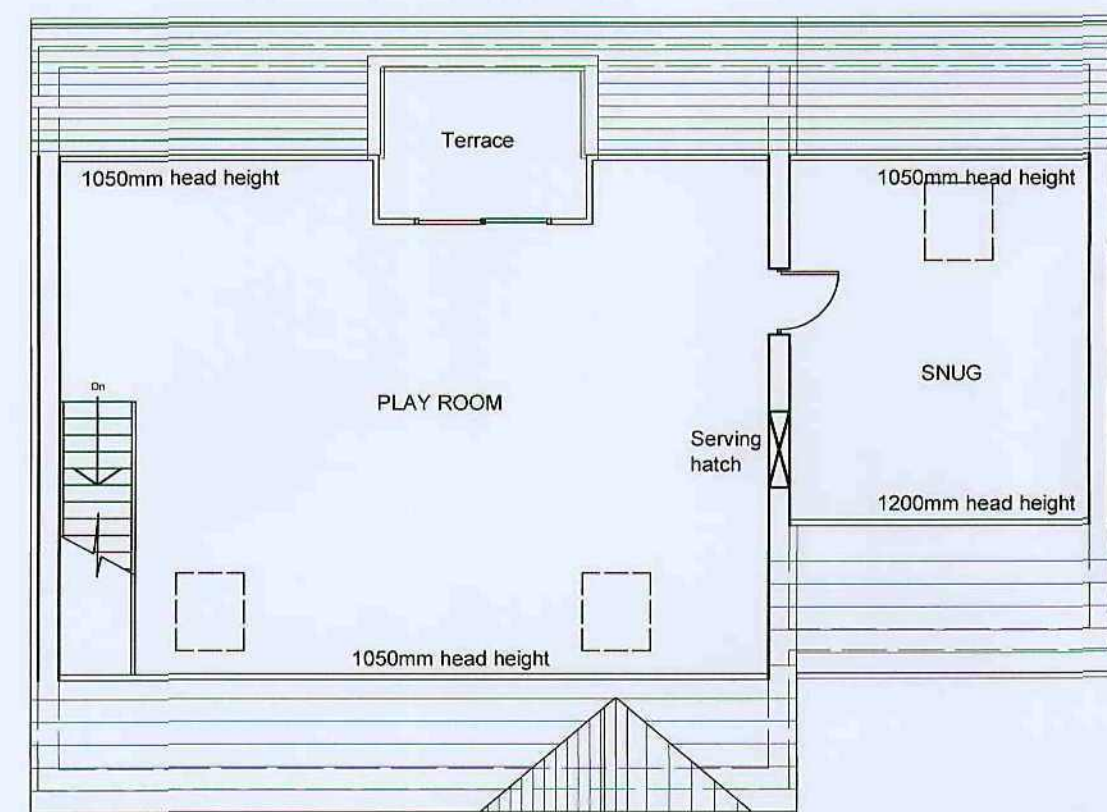

SECOND FLOOR

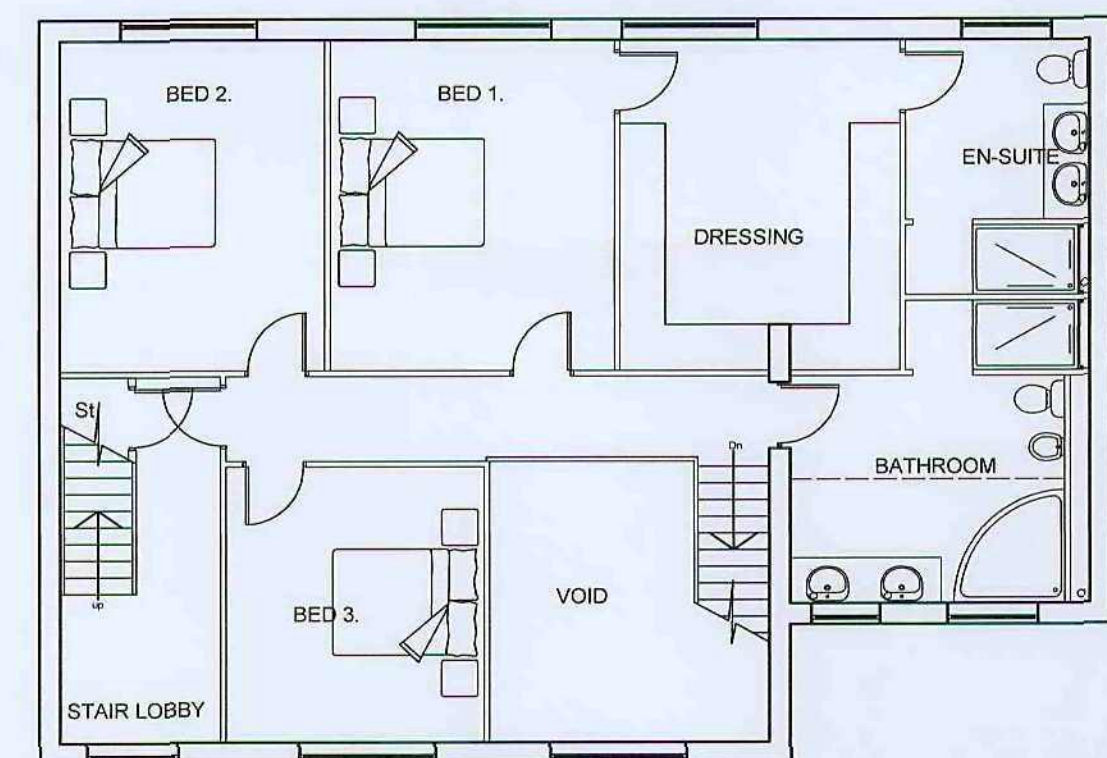


FIRST FLOOR

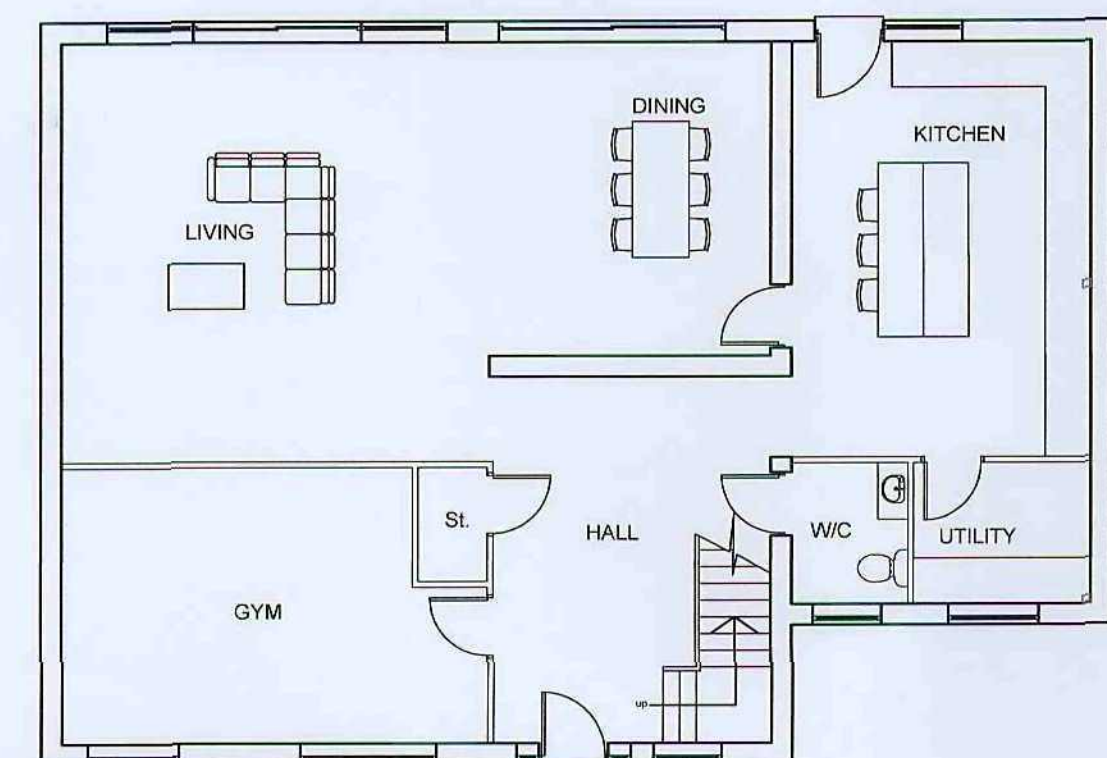

GROUND FLOOR

PLANS (1:100 @A1)

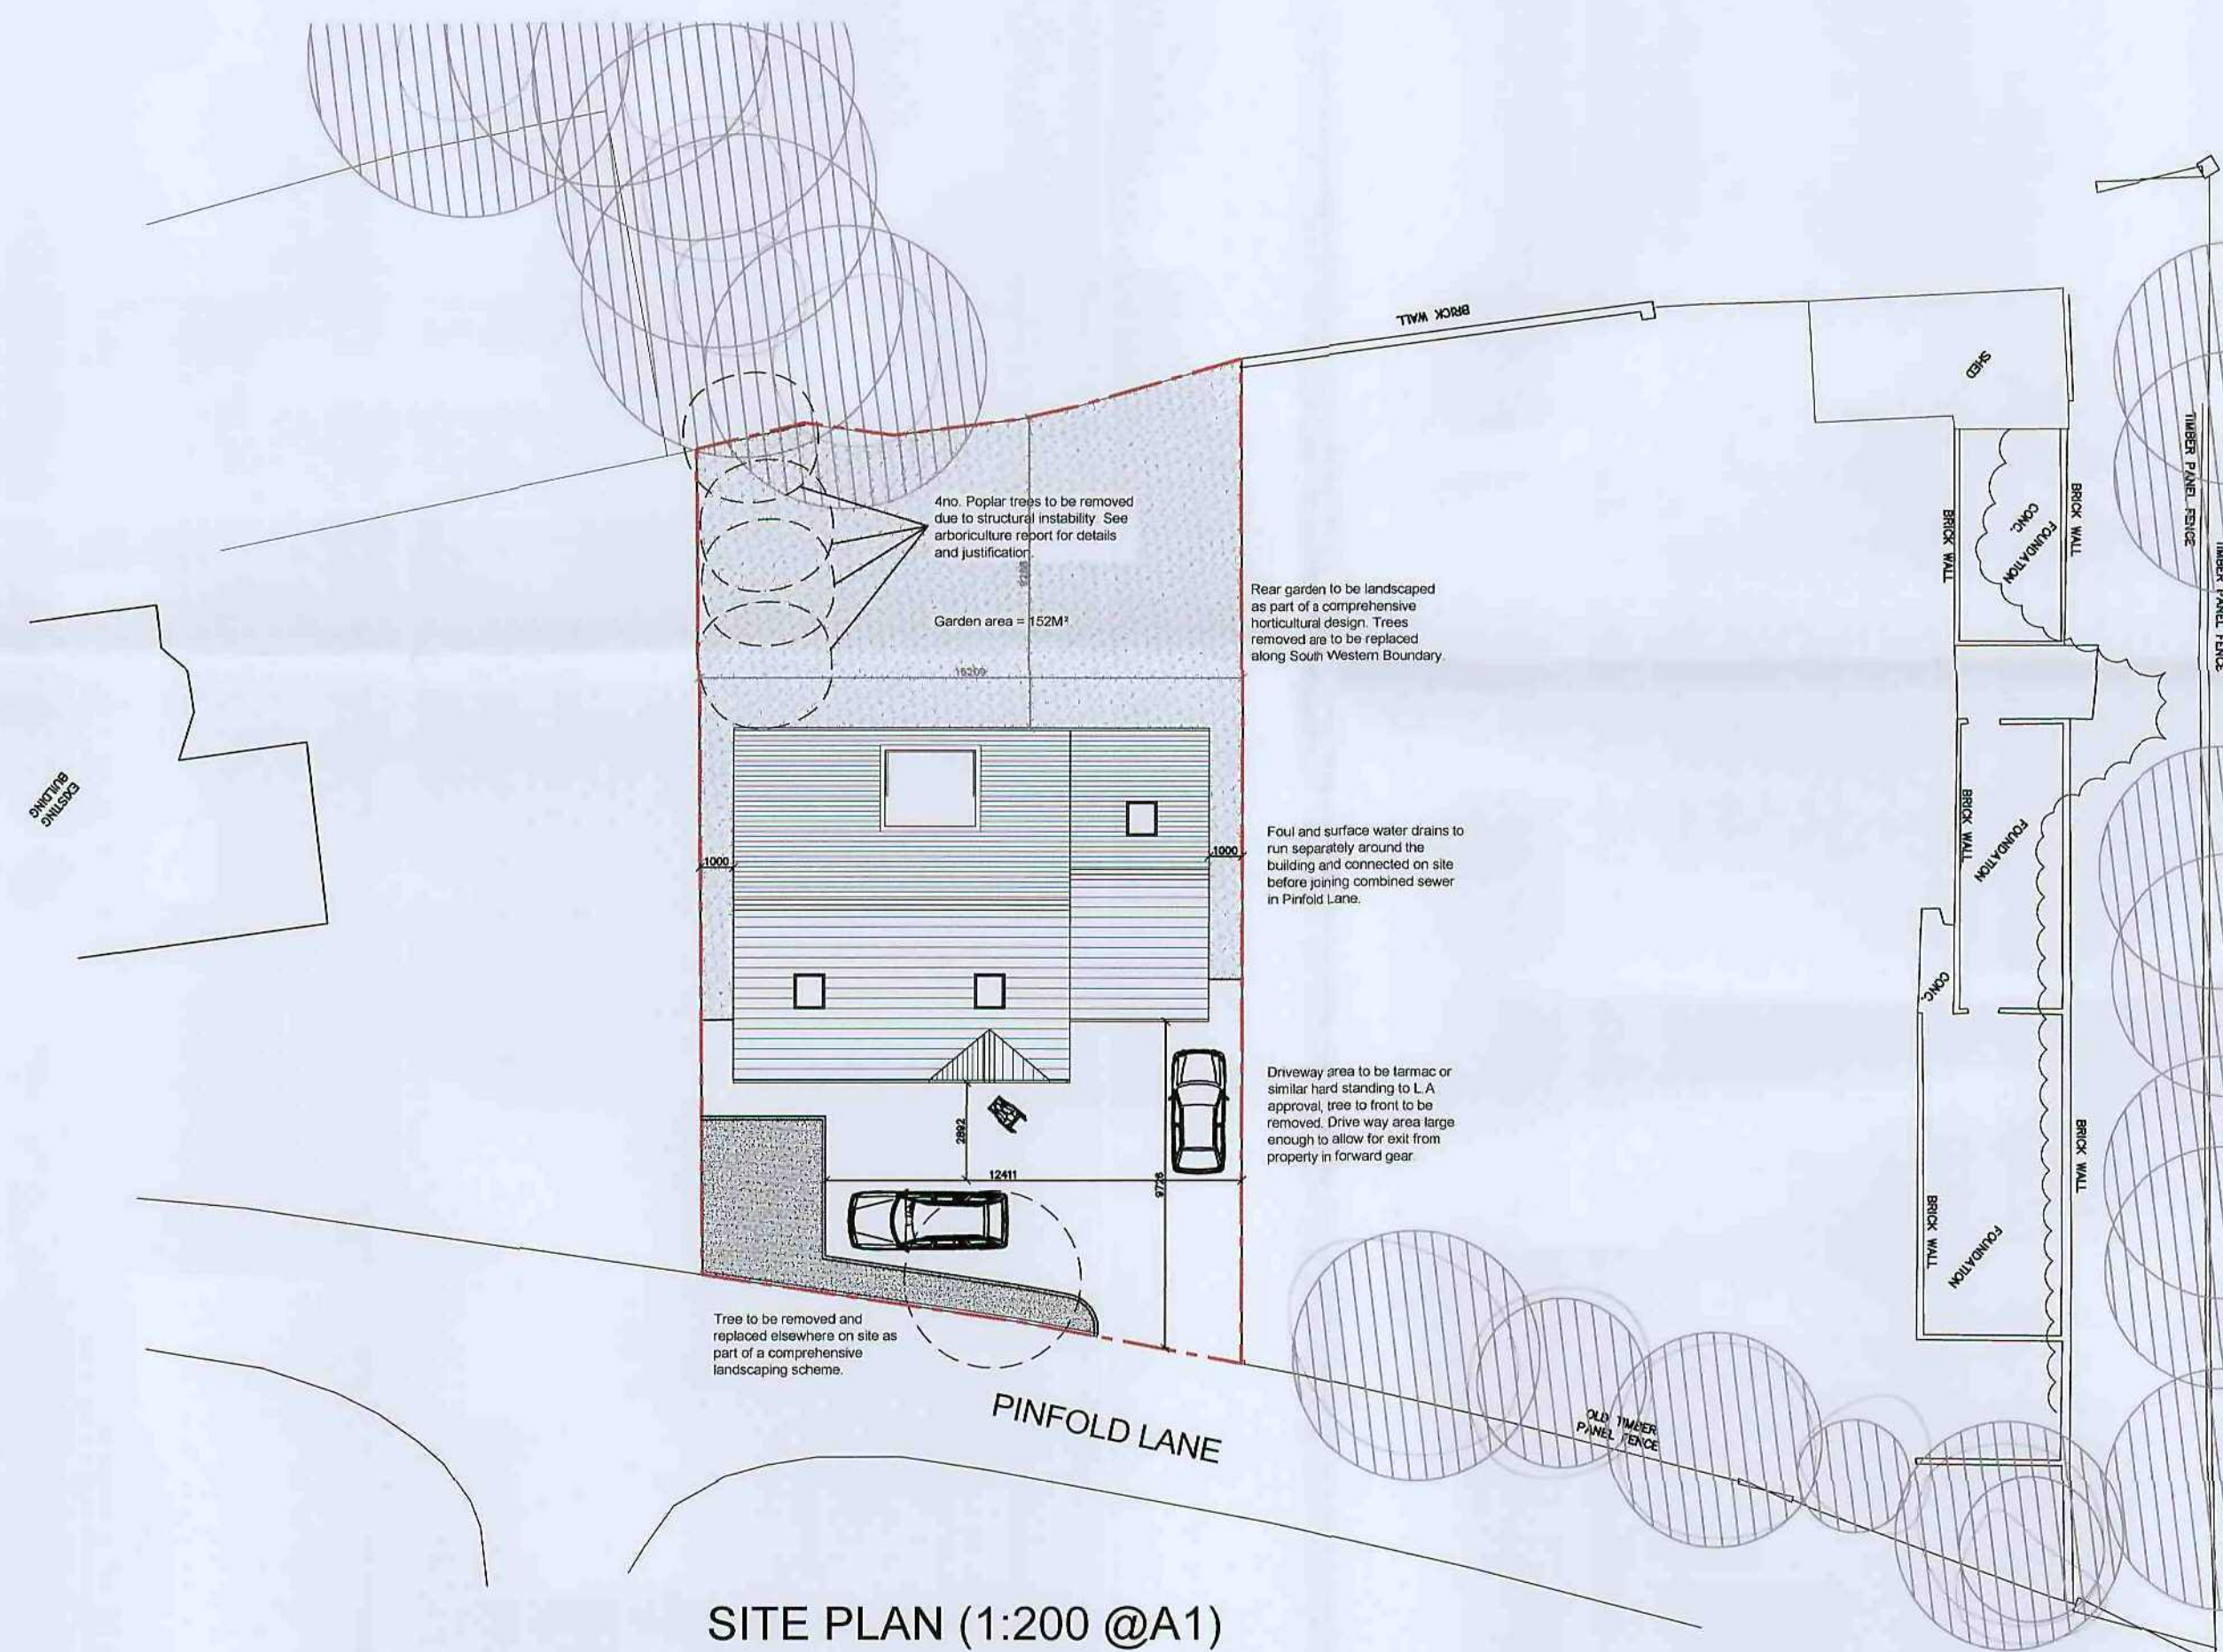

SITE PLAN (1:200 @A1)



LOCATION PLAN (1:500 @A1)

RO/01(REV:A)-General Planning Layout
PROPOSED DETACHED RESIDENTIAL
DWELLING

PINFOLD LANE

ROYSTON

STREET SCENE FROM PINFOLD LANE (1:100 @A1)



RO/02 - Street Scene
PROPOSED DETACHED
RESIDENTIAL DWELLING

PINFOLD LANE

ROYSTON