




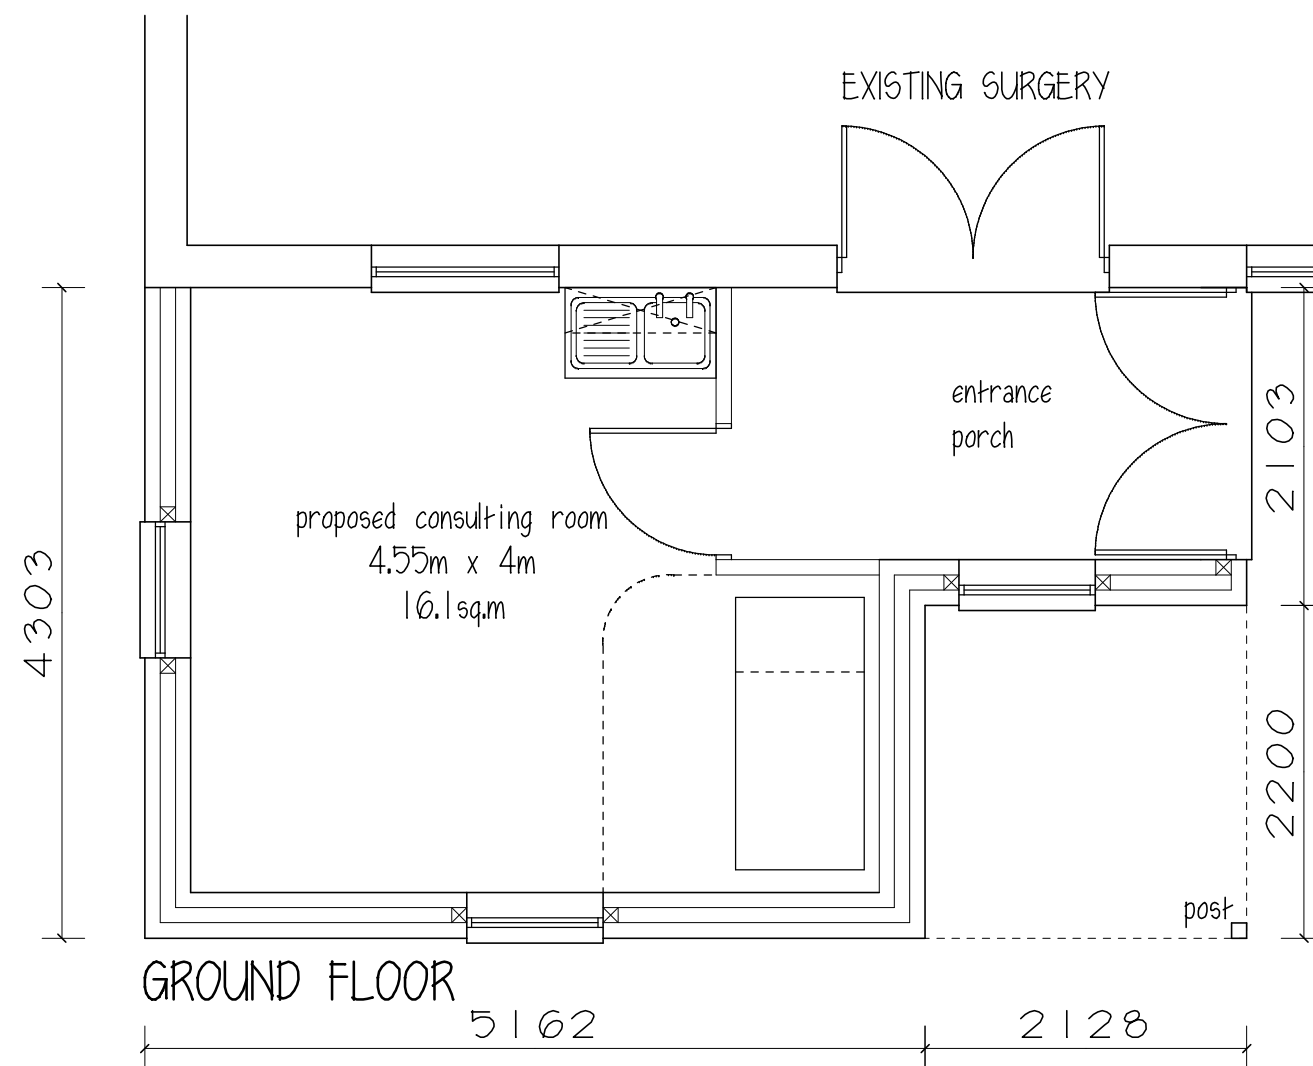


WALLS - sand/cement render, painted white
to match existing
ROOF - double roman concrete interlocking tiles
to match existing
WINDOWS - white Upvc

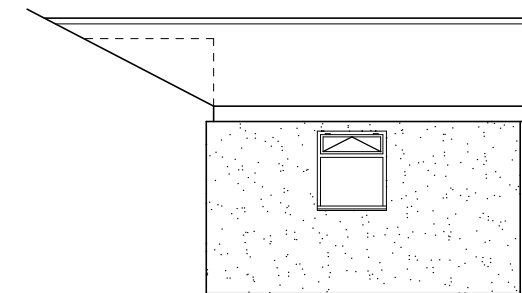

REAR ELEVATION

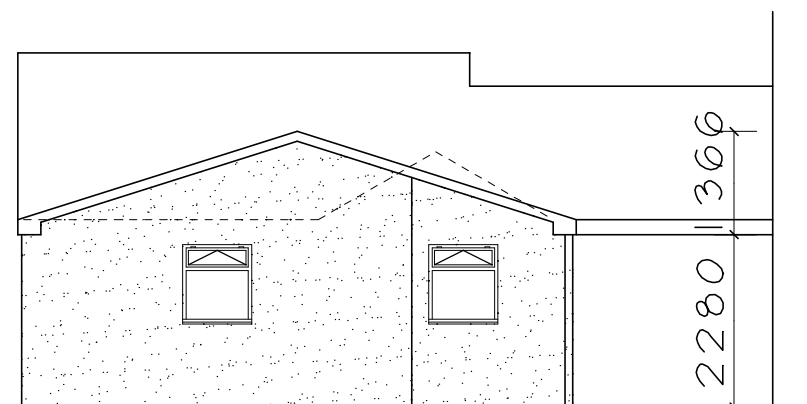

SIDE ELEVATION

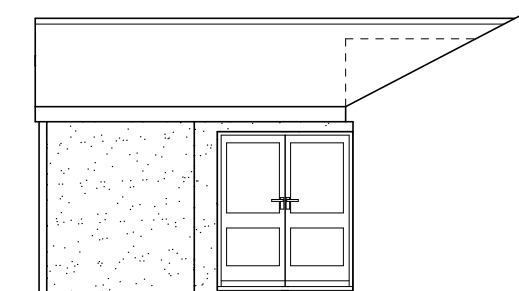

FRONT ELEVATION

Dr RAVI

PROPOSED CONSULTING ROOM
COPE STREET SURGERY
2A CPOE STREET
BARNSELEY


PLAN & ELEVATIONS

1:50@A3 AUG.12 Rev C

Peter Thompson

"Linwood"
Barnsley Road

Dodworth
Barnsley S75 3JR
e-mail peter-thompson@hotmail.co.uk

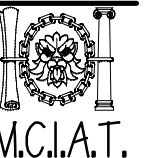

M.C.I.A.T.

telf. 01226 201391

m. 07973251730