






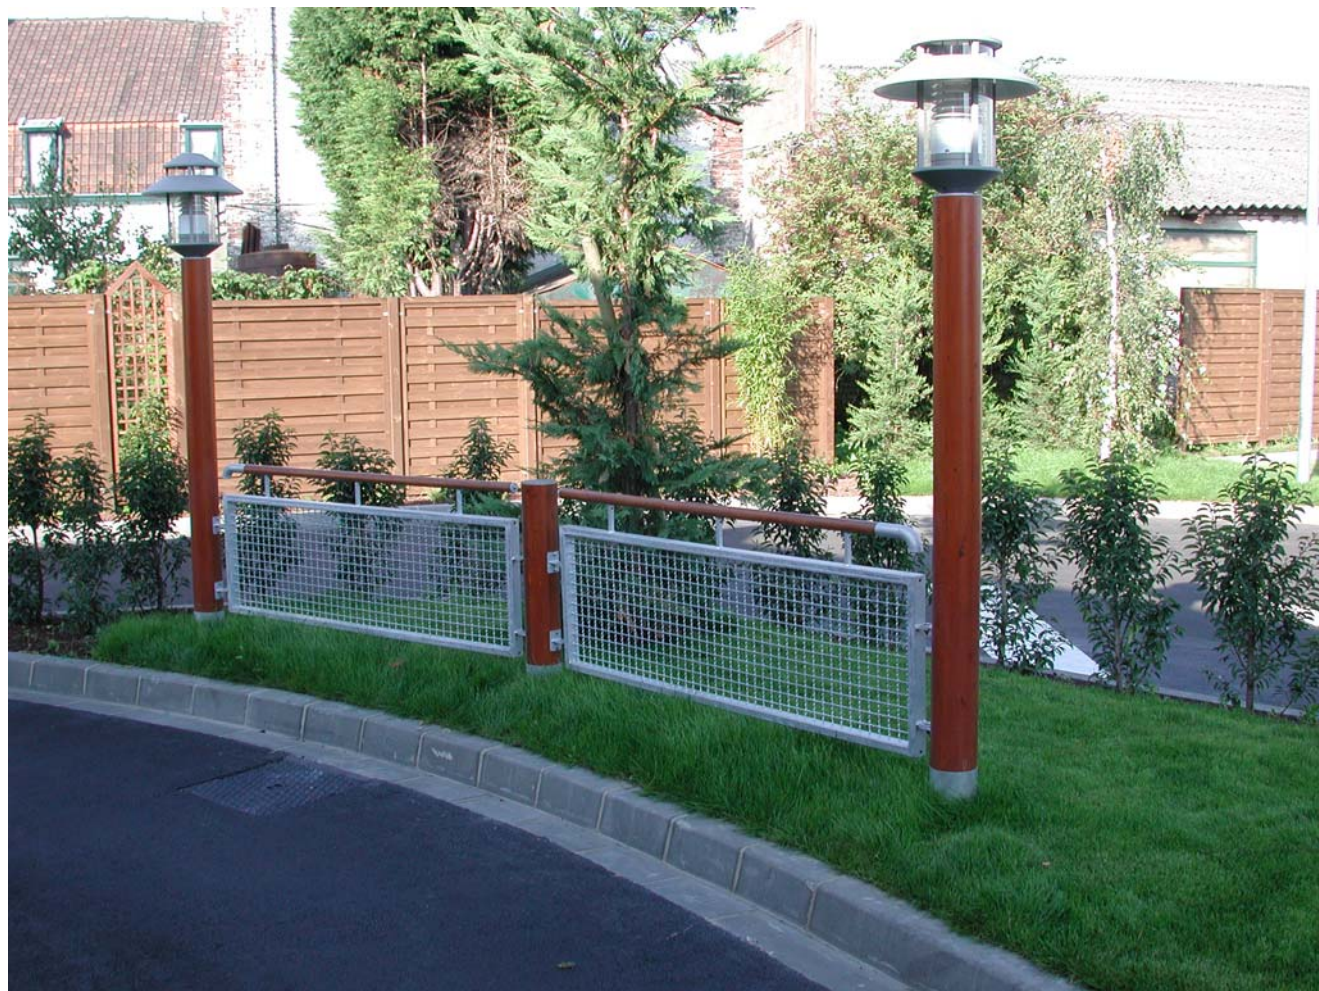

AEW Architects
Century Buildings
33, Market Passage
Manchester M3 2DD
T +44 (0) 161-214 4370
F +44 (0) 161-214 4371

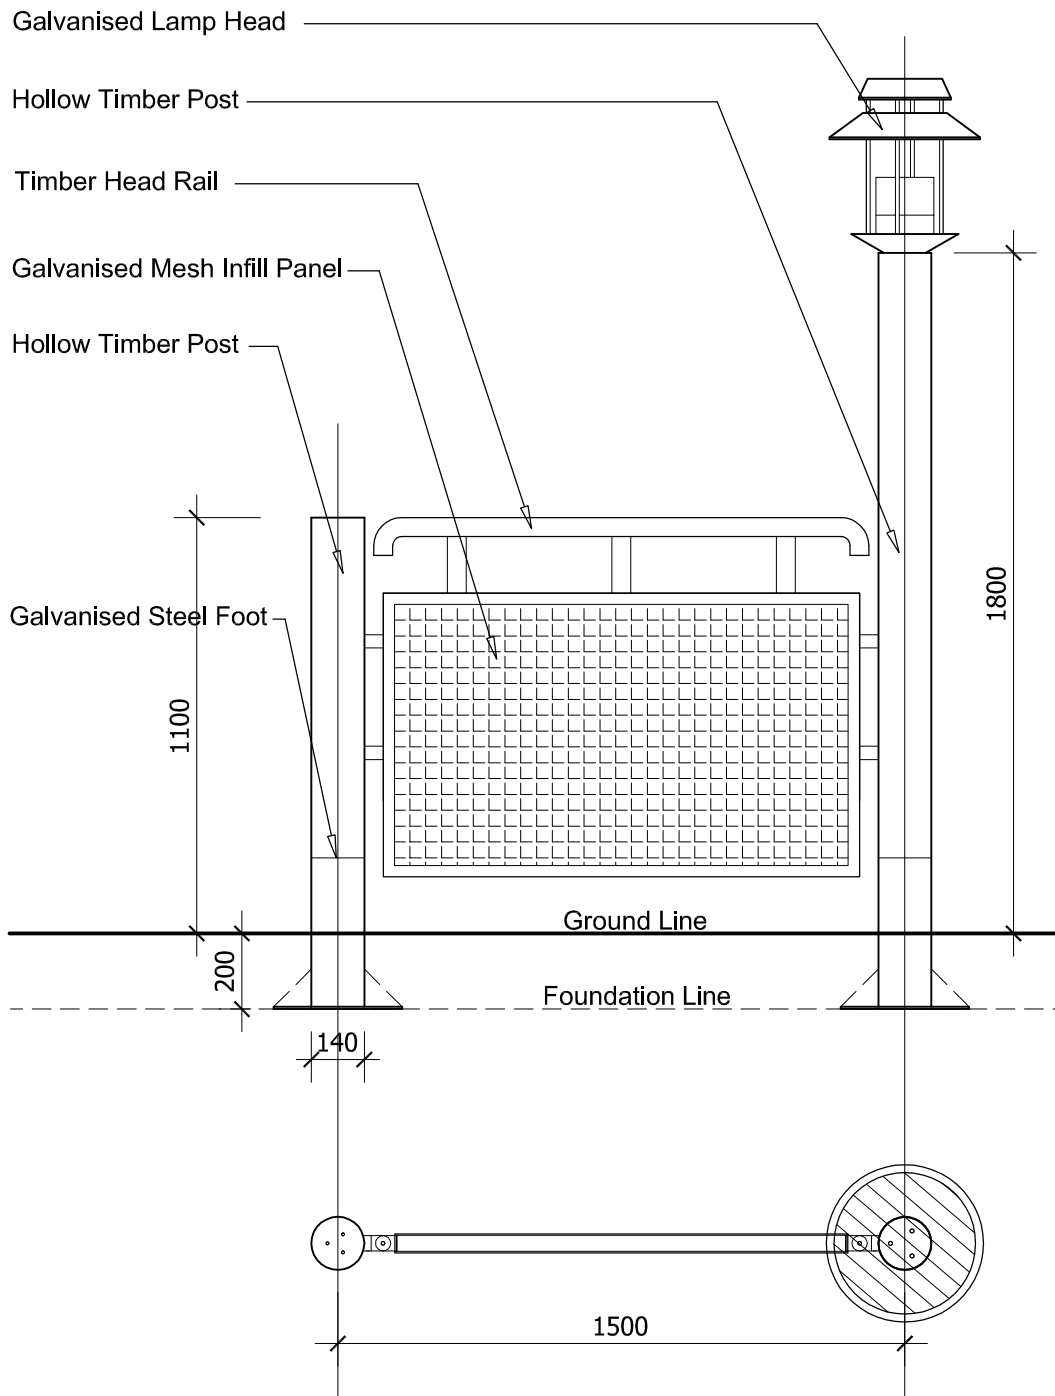

TYPICAL BARRIER & LAMP POST DETAIL @ 1:20

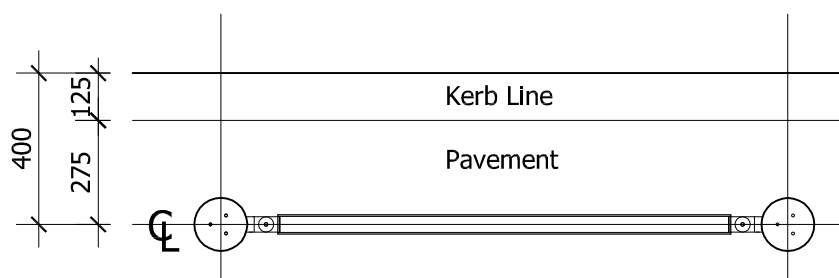

TYPICAL BARRIER OFFSET DETAIL @1:20

DETAILED BUTON RAILING

BUT001