
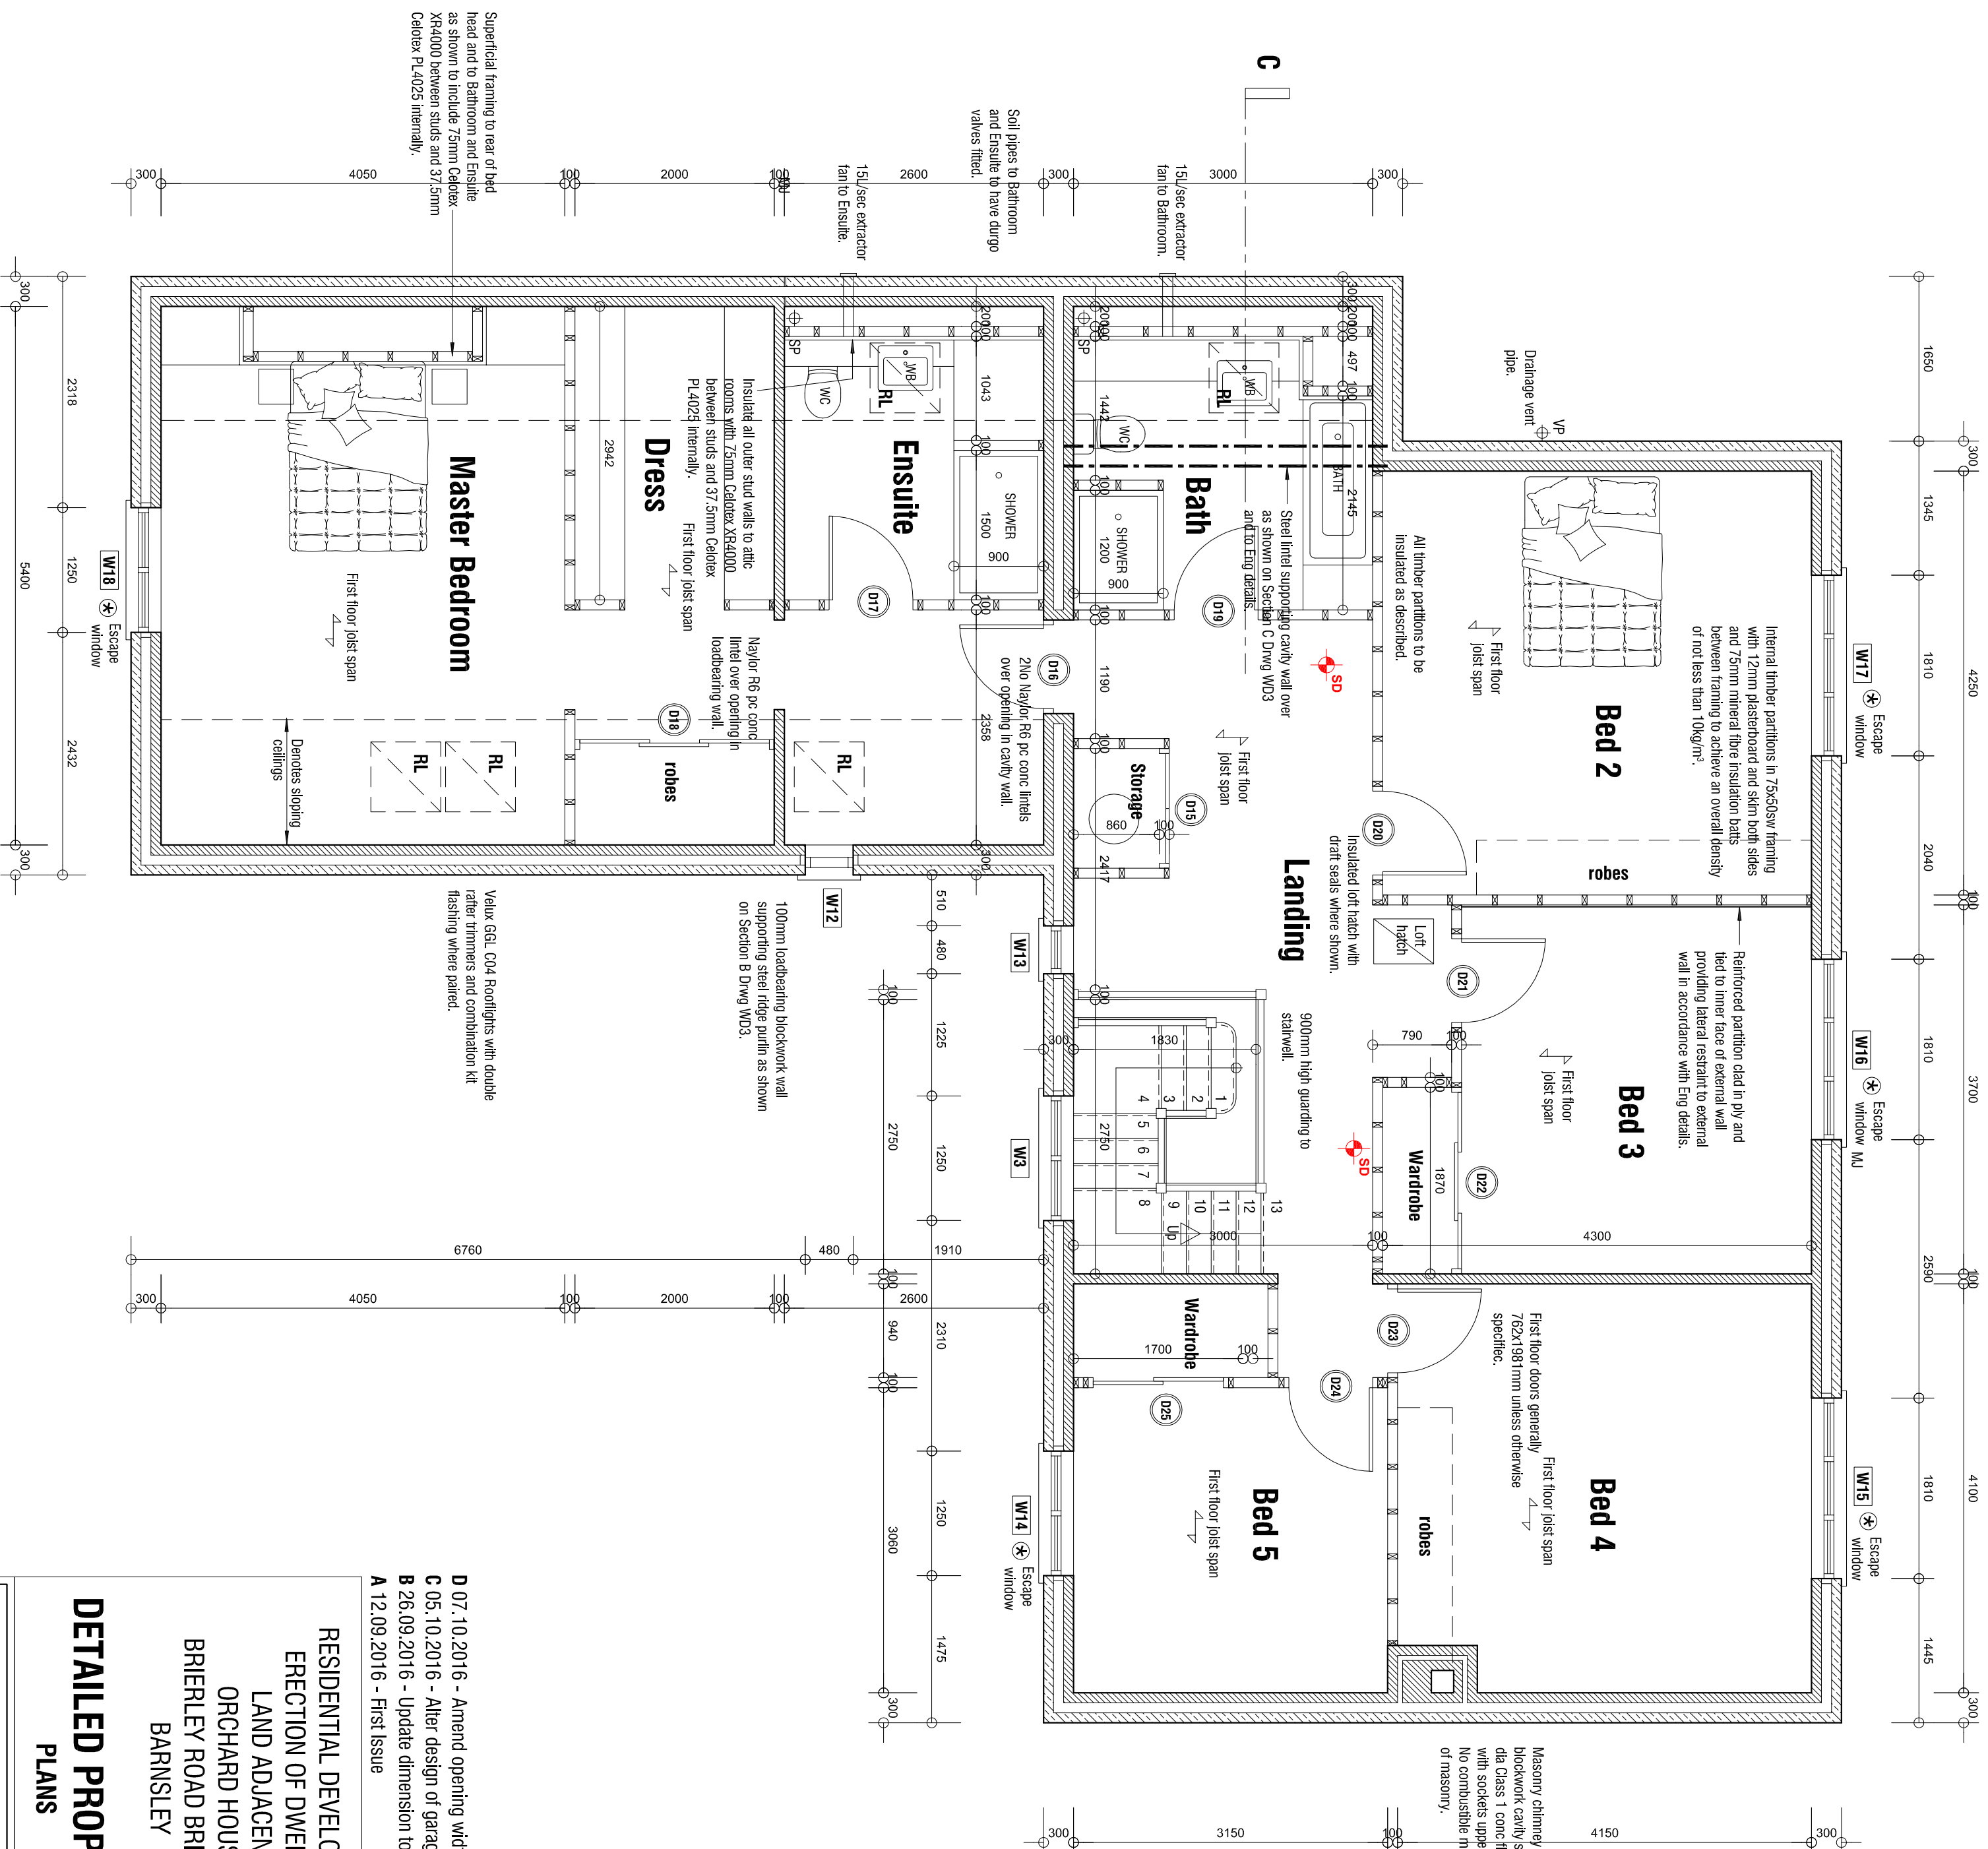


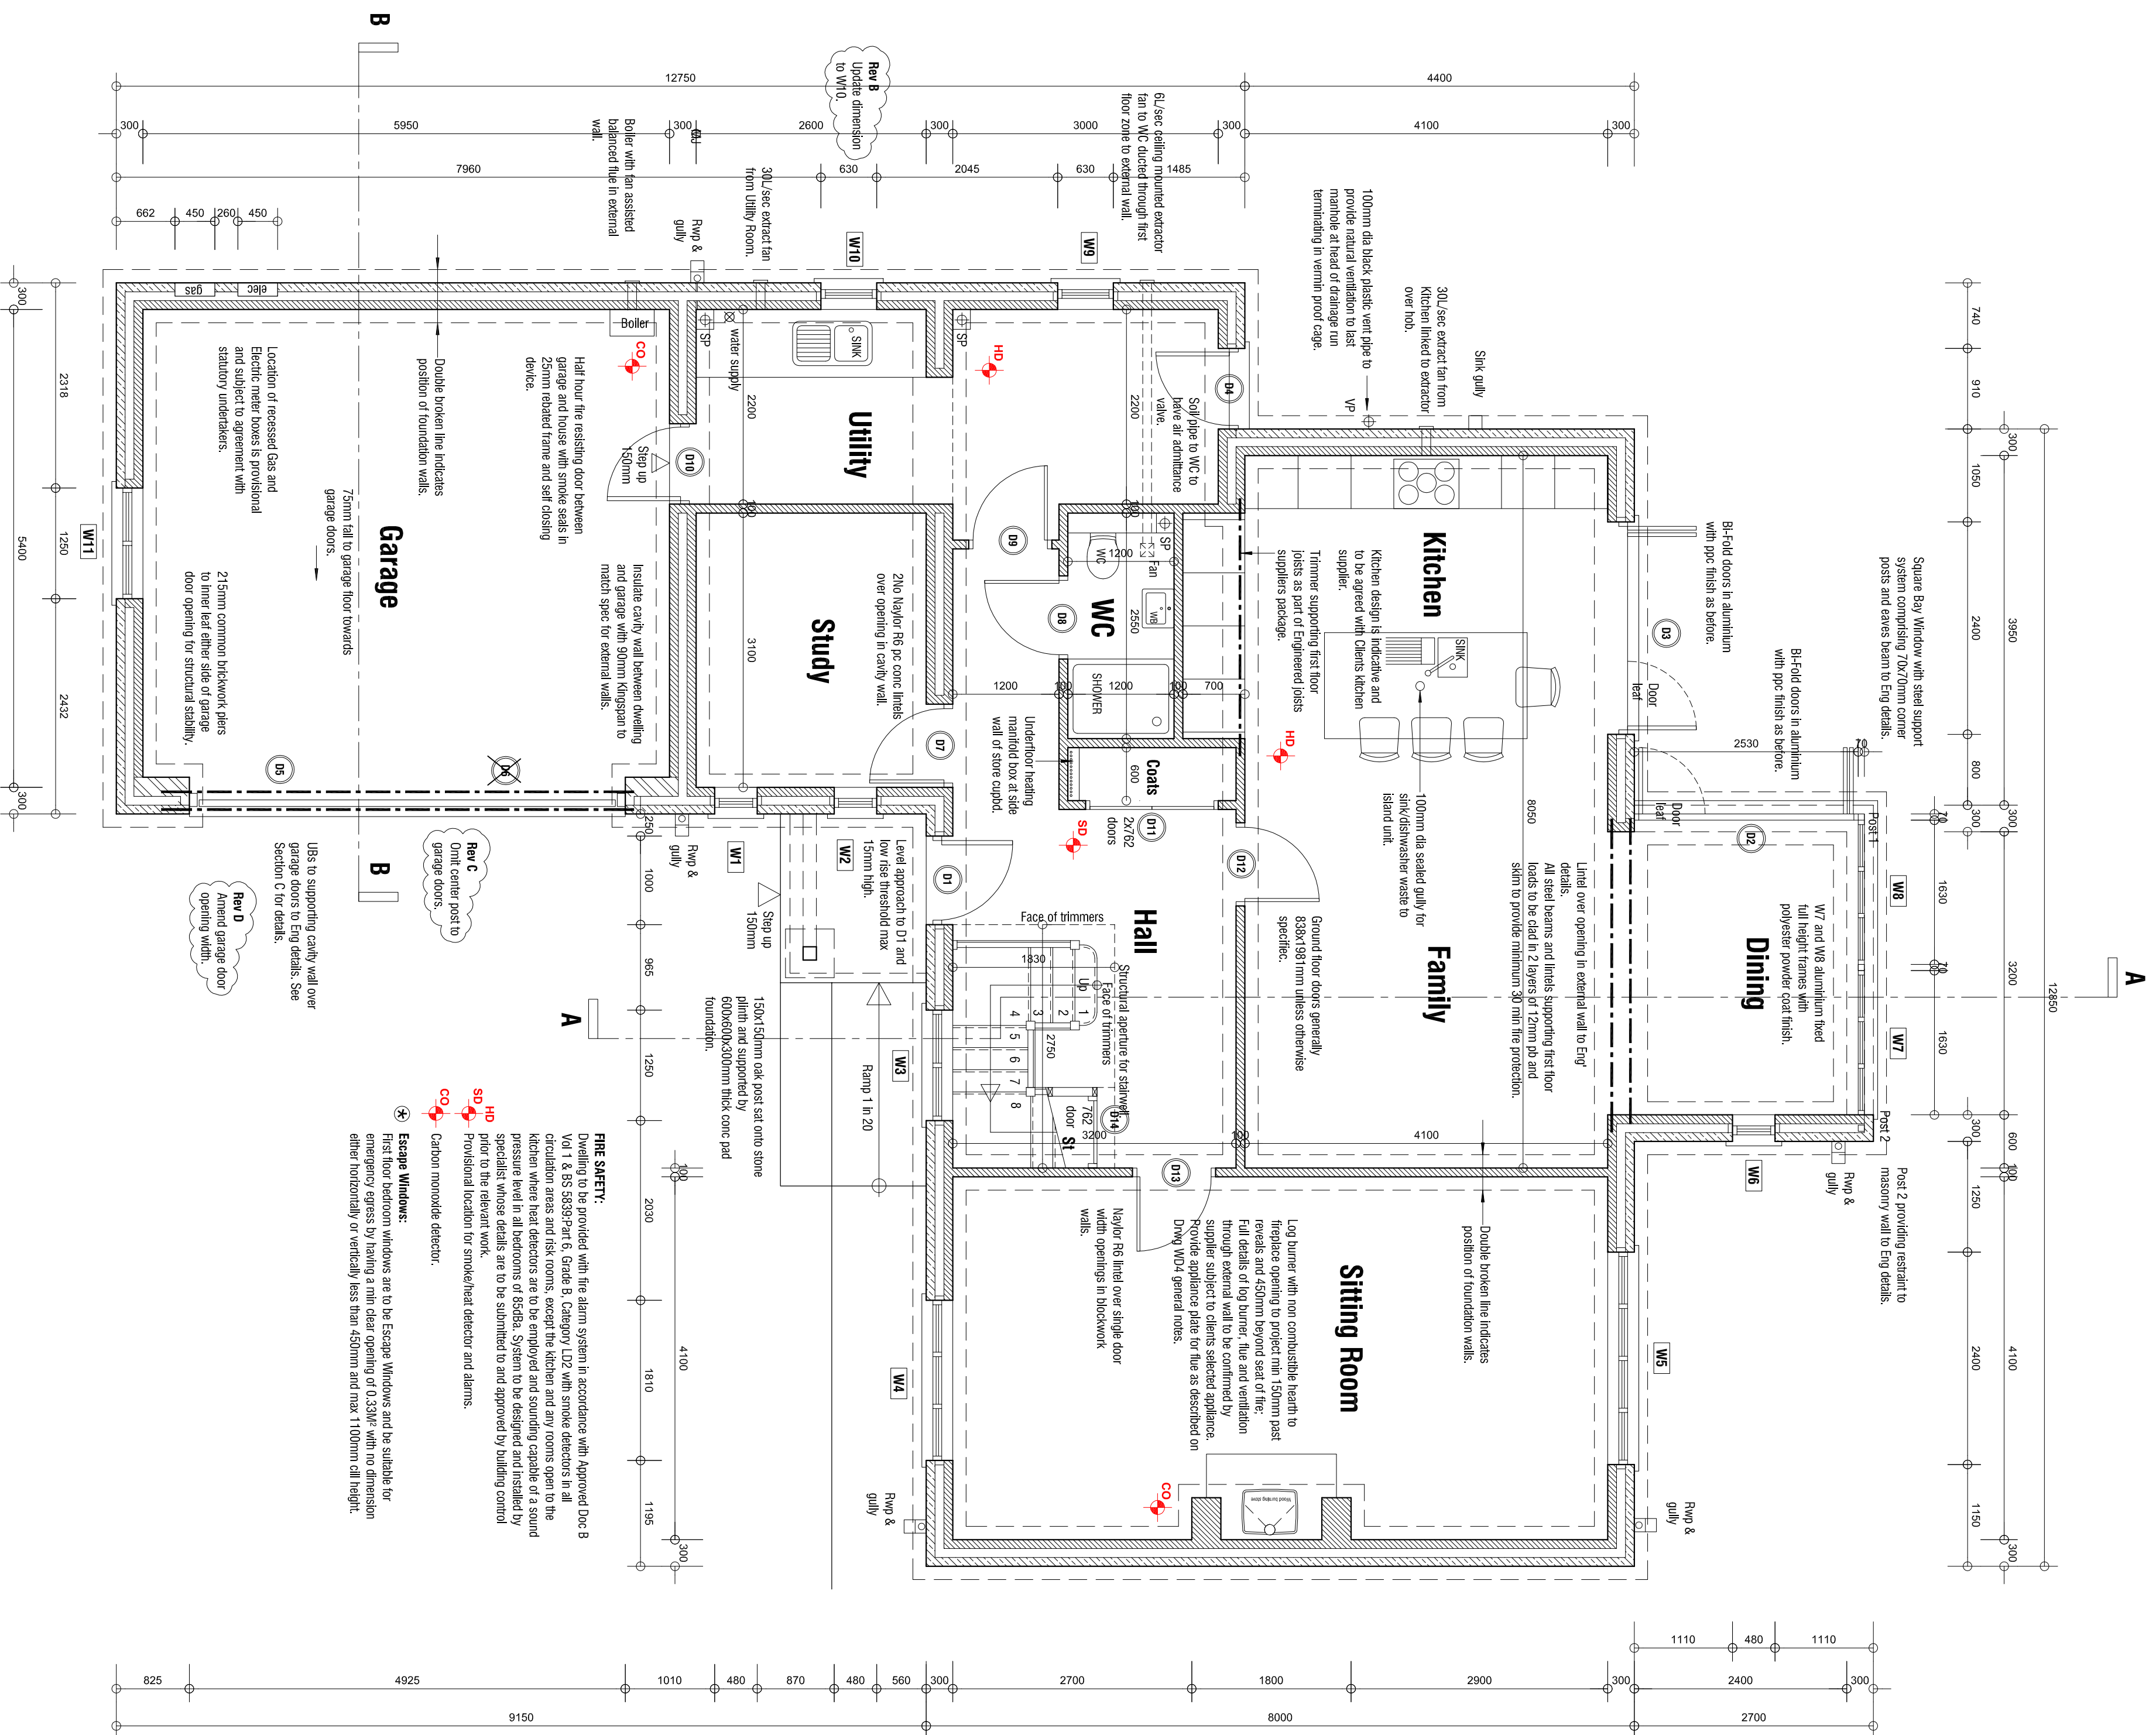

DETAILED PROPOSALS

PLANS

☐ ☐ mboothdesignr

architectural design and building consultants

Fairfield House
Bemeslai Close Bamsley

MI. 01001030000
E: mboothdesign@btconnect.com

Scale 1:50 @ A1 Drawn MJB

Date	SEPTEMBER 2016	Ref.	14.17
------	----------------	------	-------

Dwg No. **WD2** Rev. **D**

Copyright mboothdesign. All dimensions in millimeters unless otherwise stated.
Dimensions for selling out in existing buildings are to be checked and verified on site.