



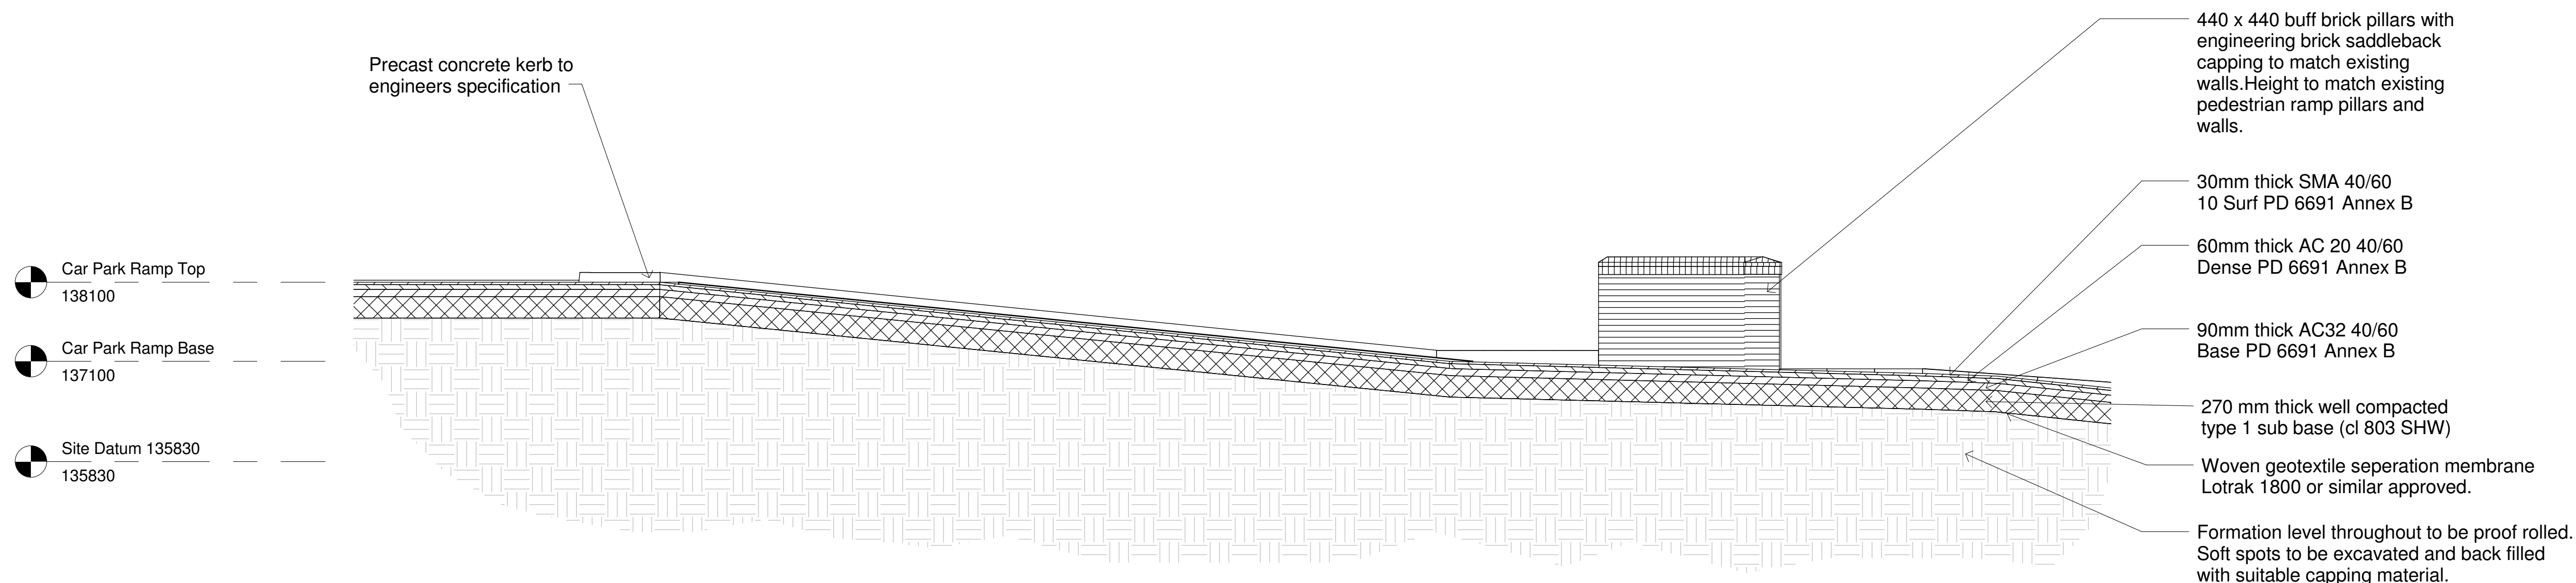

1 Section Access ramp - Detail
1 : 50

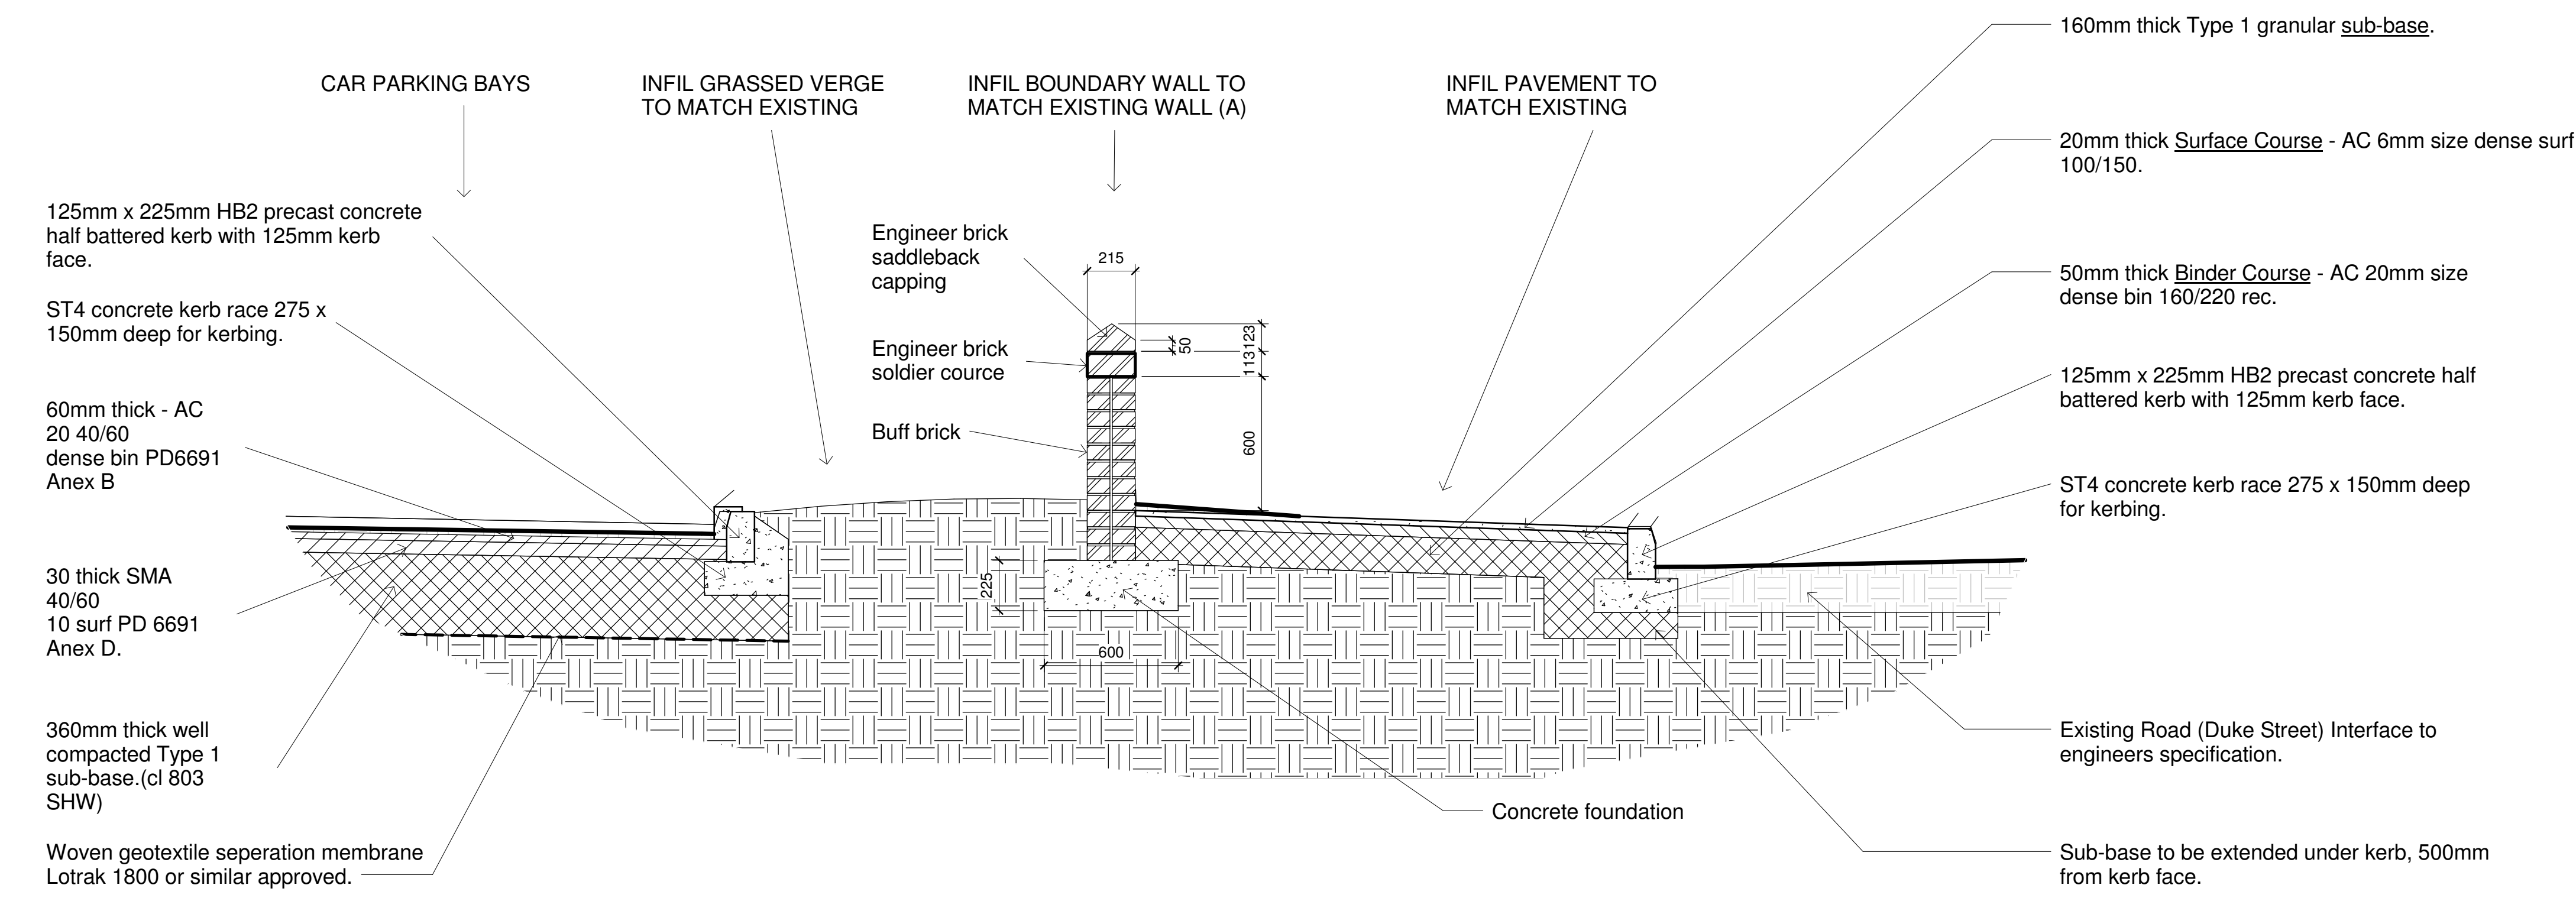

2 Section Duke Street Infil Boundary Wall - Detail
1 : 20

Rev	Date	Drawn	Description
A	27/07/15	SL	Amended Access Ramp
B	17/08/15	SL	Levels amended to SE Specification
C	18/08/15	SL	Access ramp ammended

WhiteDesign

Client:
Resilienti

Project:
Hoyland Site A, Duke Street, Hoyland

Title:
Details

Scales:	Drawn:	Date:	Checked:
As indicated	SL	08/09/2015 17:07:03	KU

Drawing no:	Rev:
0010.13.02 138	C

The White House, 24a St Andrews Road, Sheffield, S11 9AL
T: 0114 226 0255 F: 0114 226 0256
E: office@whitedg.co.uk W: www.whitedg.co.uk