


4.6t Light Van
Overall Length
Overall Width
Overall Body Height
Min Body Ground Clearance
Track Width
Lock to lock time
Kerb to Kerb Turning Radius

5.885m
2.000m
2.526m
0.299m
1.765m
4.00s
6.000m

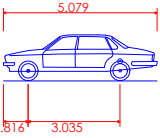

Large Car (2006)
Overall Length
Overall Width
Overall Body Height
Min Body Ground Clearance
Max Track Width
Lock to lock time
Kerb to Kerb Turning Radius

5.079m
1.872m
1.525m
0.310m
1.831m
4.00s
5.900m

06.09.26	A	Updated to include LGV Servicing		JT	JT
Date	Rev	Description		Drawn	Chkd
				TPS Transport Consultants Ltd Stonebridge Court 151-153 Wakefield Road Horbury Wakefield WF4 5HQ t: 01924 664638 e: info@tpsconsultants.co.uk www.tpsconsultants.co.uk	
Project Lundwood Social Club					
Title Swept Path Analysis					
Date 13.08.26	Designed by JT		Checked by JT		
Drawing Number P3332 - T - 1001			Scale @ A3 1:250	Revision A	