





REAR ELEVATION

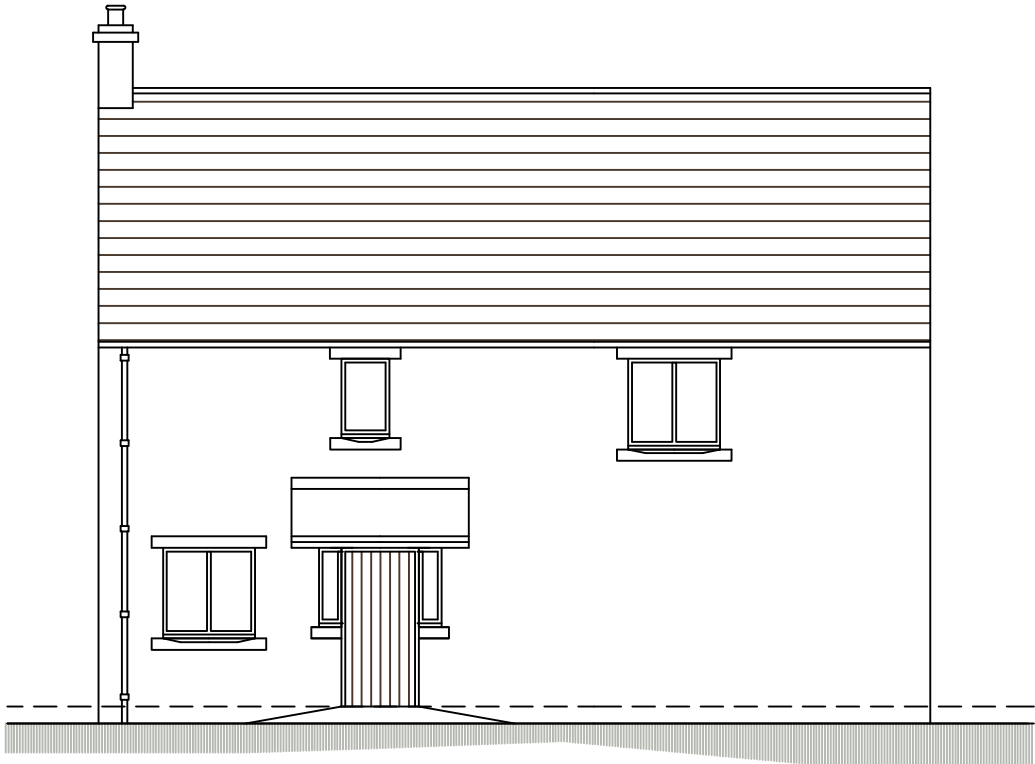


FRONT ELEVATION

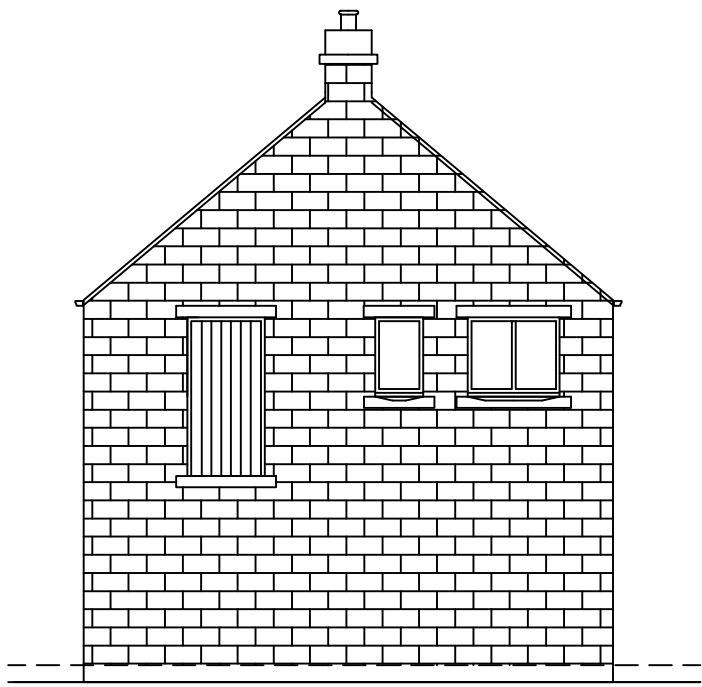


SIDE ELEVATION



SIDE ELEVATION

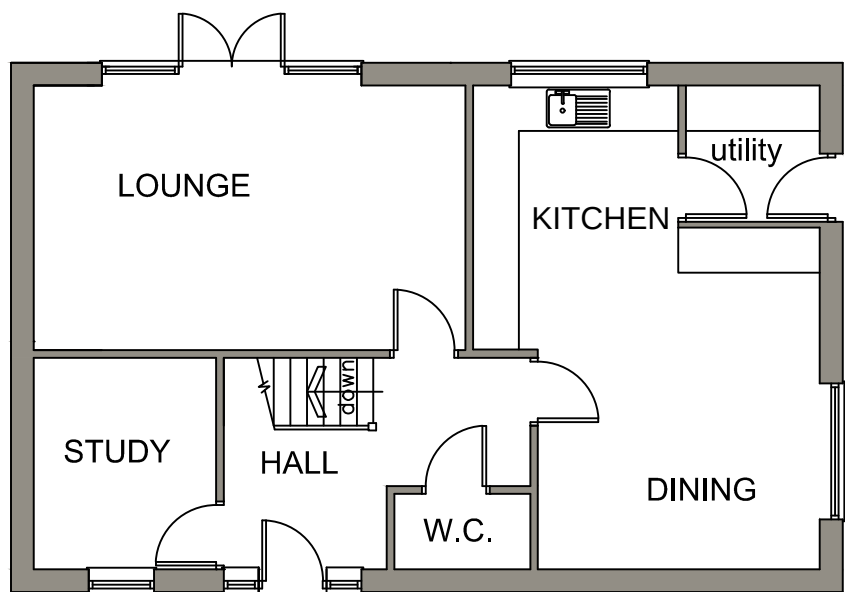

GROUND FLOOR PLAN

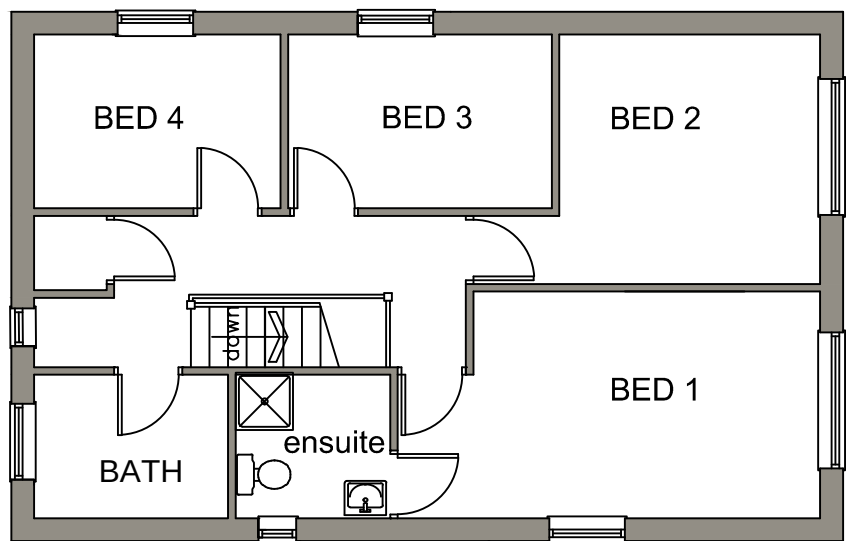

FIRST FLOOR PLAN

HOUSE TYPE C

			8 MORSTON BUSINESS PARK, WHALEY ROAD, BARUGH GREEN, BARNLEY, S75 1HQ			Phone: 01226 208482 Fax: 01226 283030 Email: info@whiteaguspartnership.co.uk Web: www.whiteaguspartnership.co.uk		
ARCHITECTURAL SERVICES AND SURVEYORS			Client.			MR N. FERGUSON		
Project.			Date.			Scale.		
RESIDENTIAL DEVELOPMENT AT STUD FARM, SPRING LANE CARLTON, BARNLEY			DEC 2015			1:100 @ A2		
Drawing Title.			Ref.			Dwg. No.		
HOUSE TYPE C			14-148			04		
Date			Suffix			Description		