



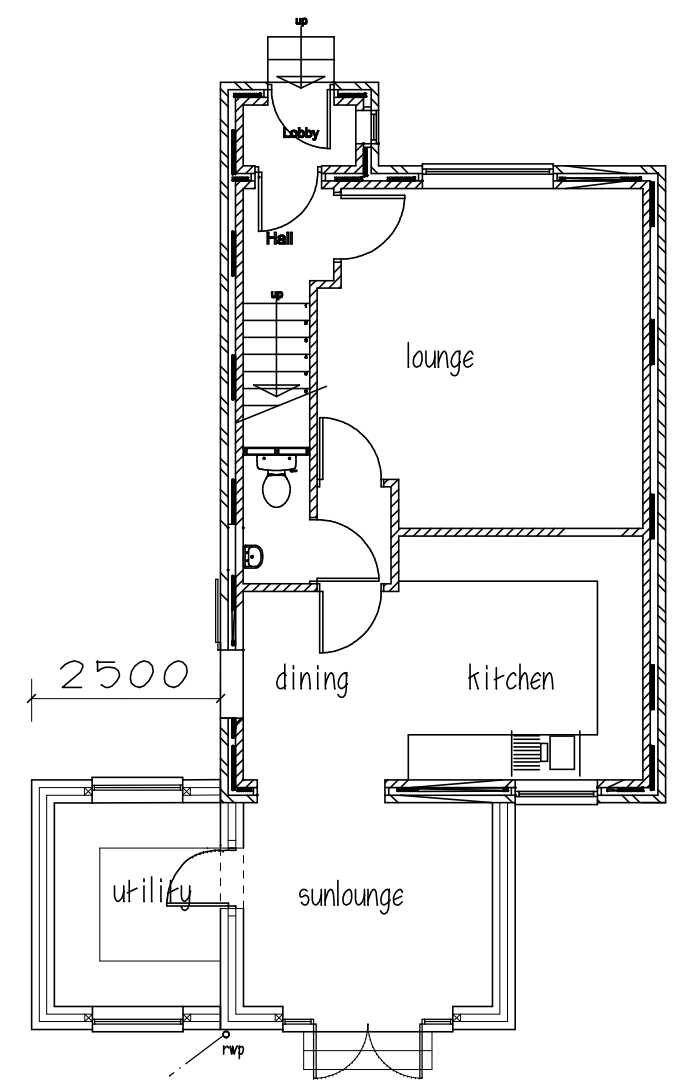

GROUND FLOOR

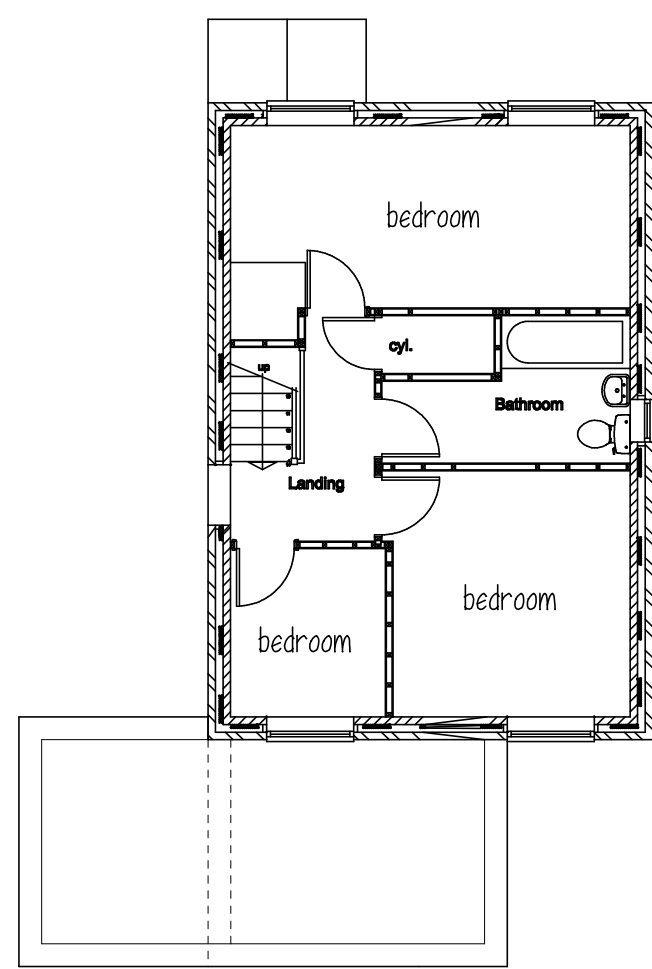


FIRST FLOOR




FRONT ELEVATION

ROOF - Marley Modern Grey
WALLS - ibstock red/black brick

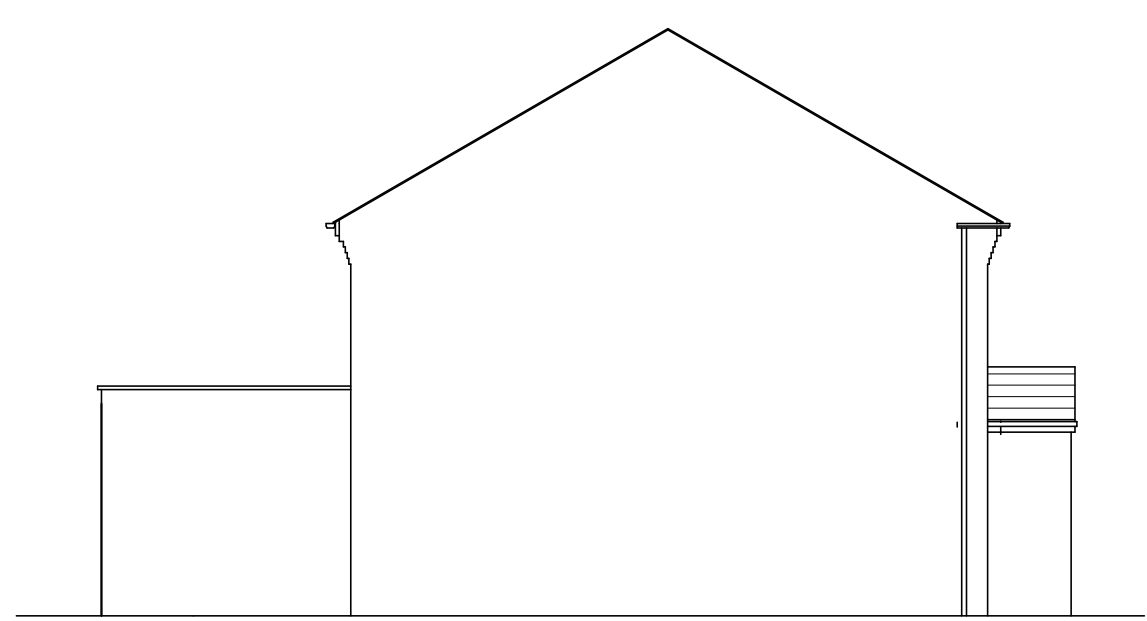

SIDE ELEVATION

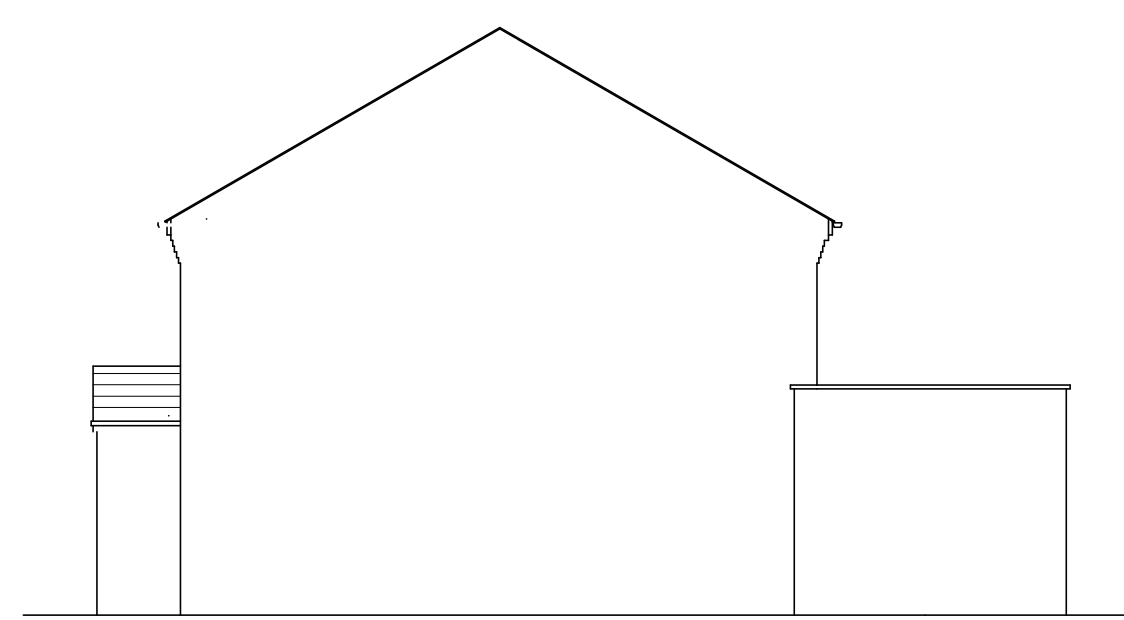

SIDE ELEVATION



REAR ELEVATION

Mr & Mrs B LINK

PROPOSED EXTENSION
19 PICKHILLS AVE
GOLDTHORPE
ROTHERHAM

PLANS & ELEVATIONS

1:100@A1 OCT 22 Rev D

Peter Thompson


"Linwood"

Barnsley Road

Dodworth

Barnsley S75 3JR

e-mail peter-thompson@hotmail.co.uk

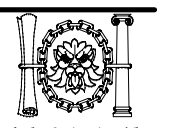

M.C.I.A.T.

Tel. 01226 201391

m. 07973251730