





Front Elevation

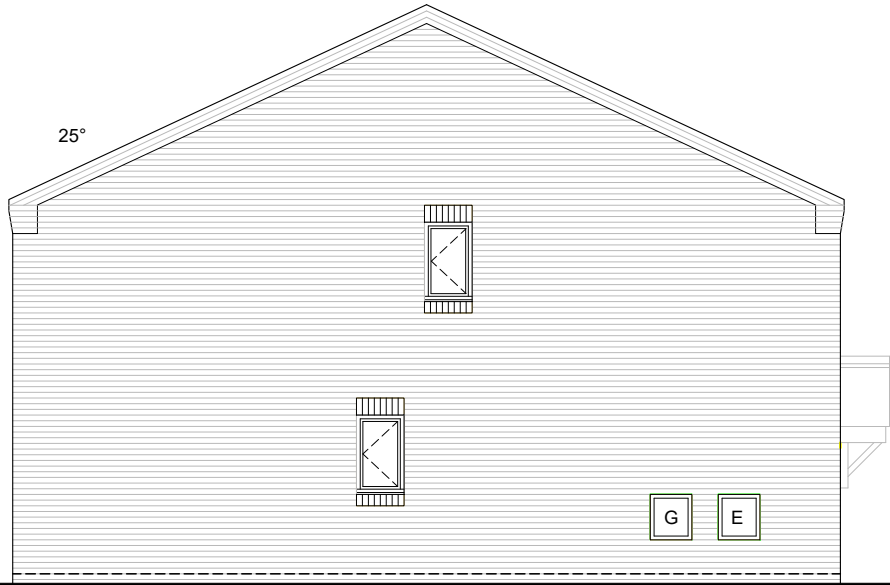


Side Elevation




Rear Elevation

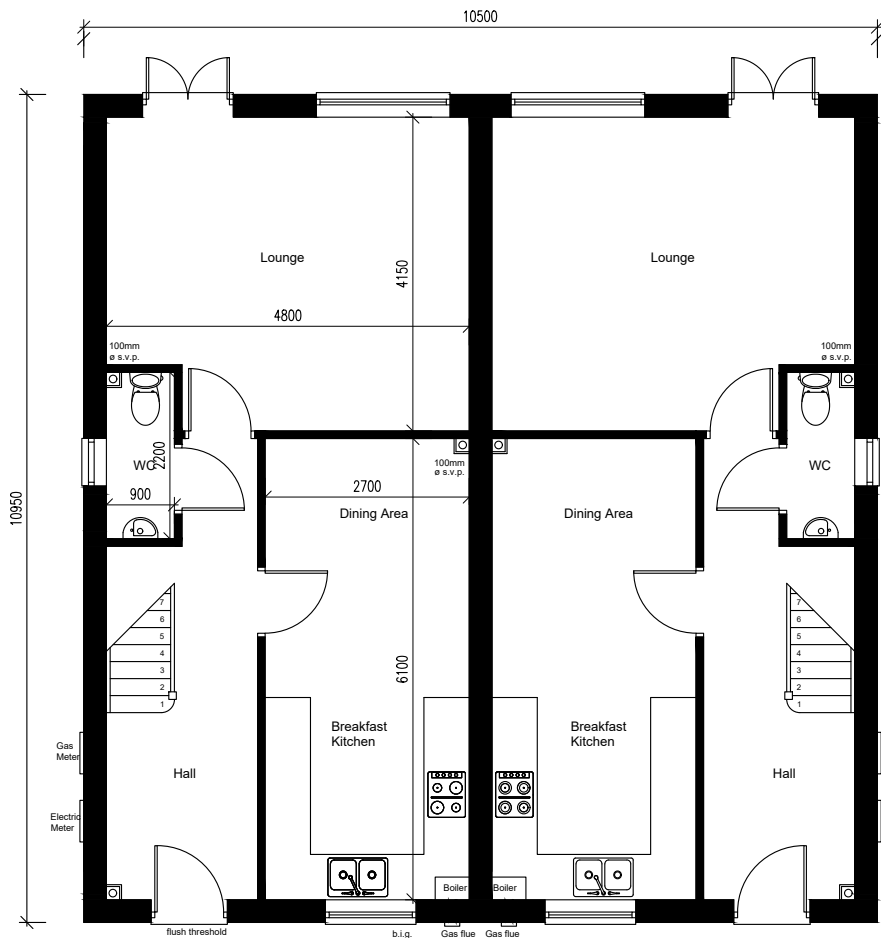

Ground Floor

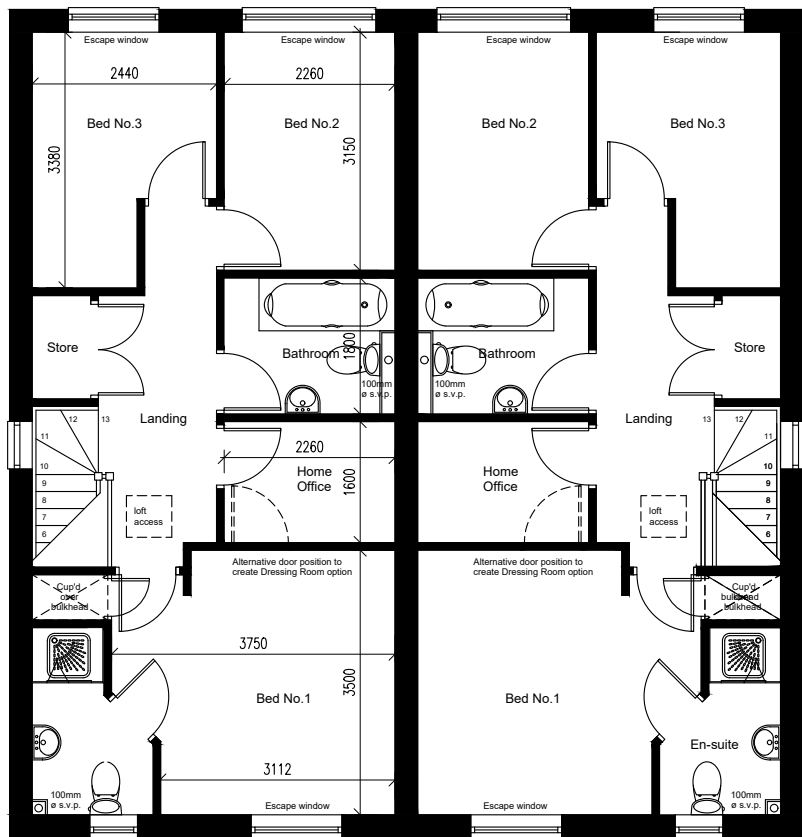

First Floor

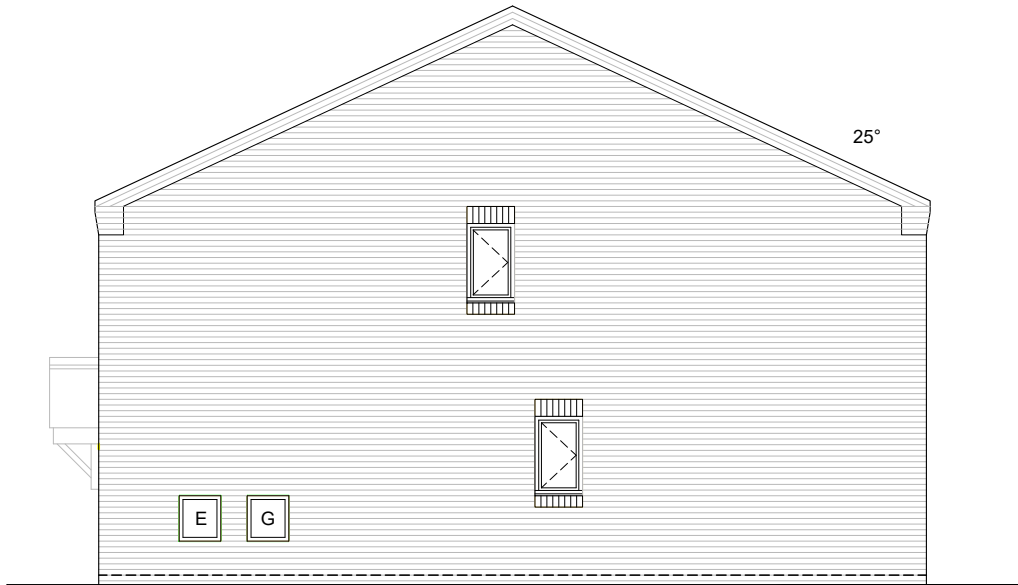

Side Elevation

C: Amended as Clients comments
B: First floor replanned as Clients instructions.
A: Bed 3 and staircase replanned.

Rev	Details	Date	By	Chk
1	DATE	16.09.2020	DRAWN	H51
2	SCALE	1:100@A3	CHK	H51

Barnsley Road, Goldtorpe

House Type HL95 - 3B/4P
Planning Drawing

Dwg No	H51-BRG-104	Rev	C
--------	-------------	-----	---

 HIVE

Digital Media Centre | County Way | St. Yorkshire | S70 2JW
Tel: +44 (0) 1226 720700 | Design@hive51.co.uk