


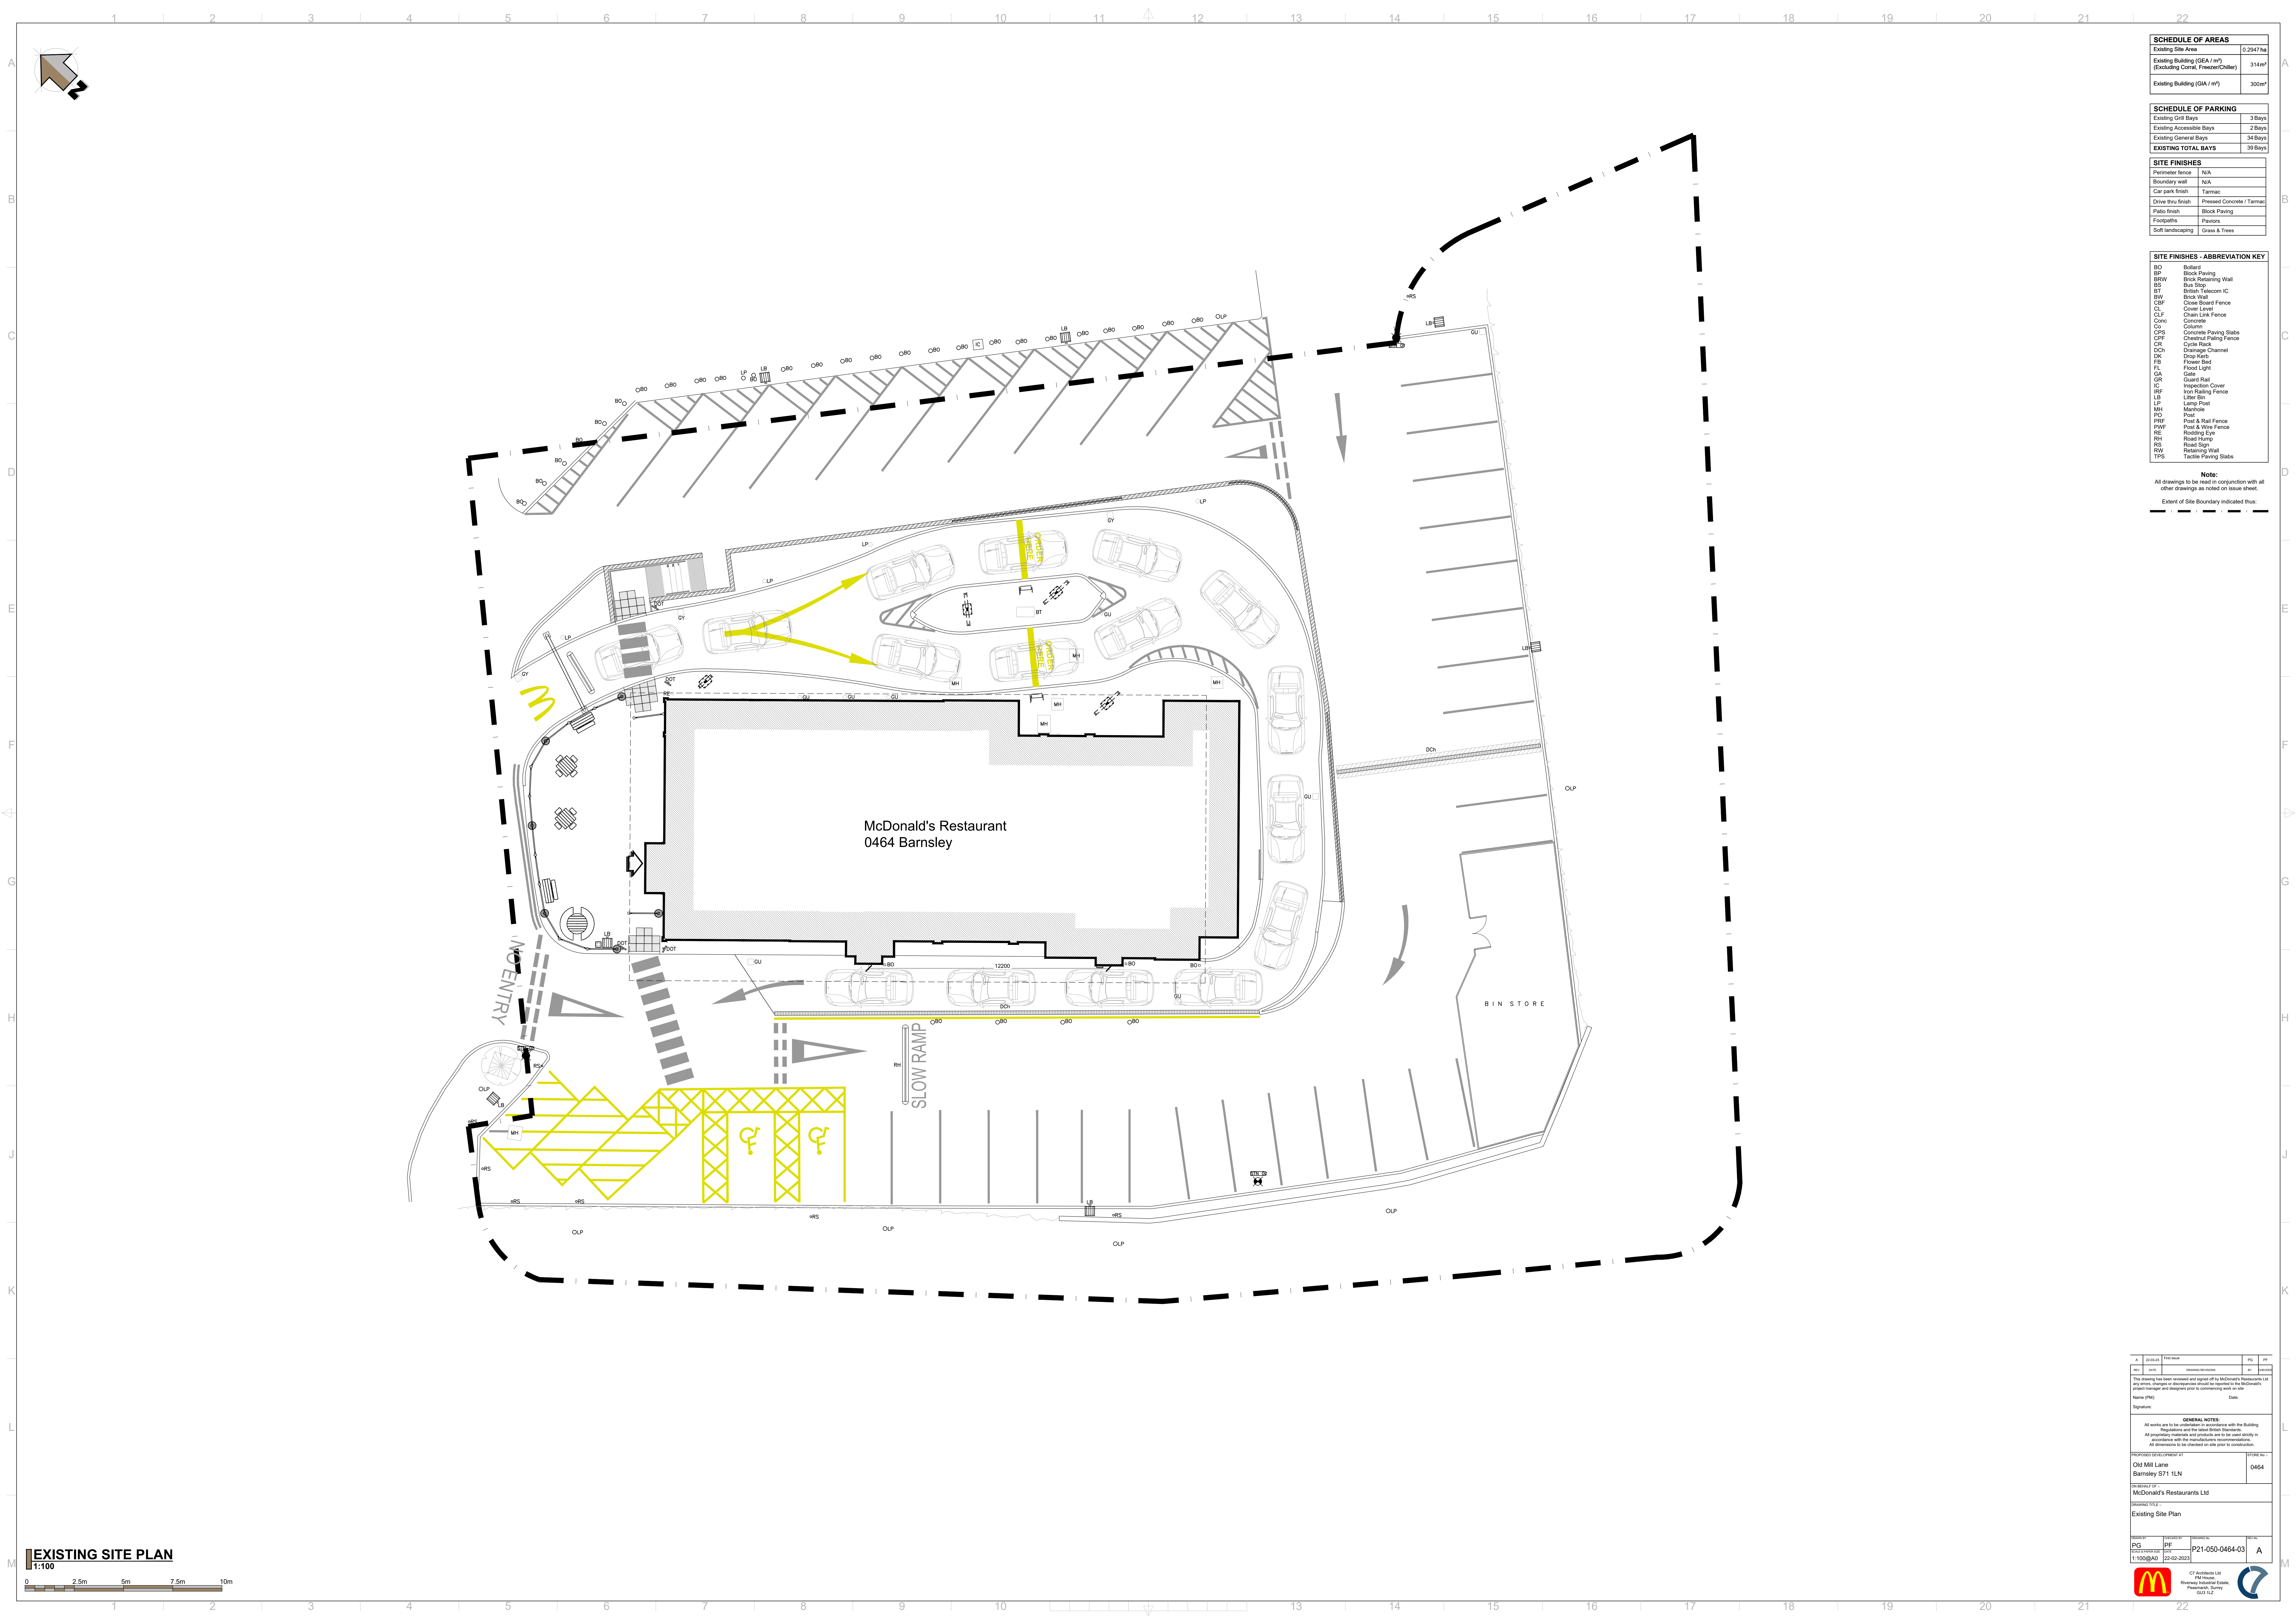

Note:
All drawings to be read in conjunction with all other drawings as noted on issue sheet.
Extent of Site Boundary indicated thus:


 CF Architects Ltd
 PM House,
 Roversway Industrial Estate,
 Peasmarsh, Surrey
 GU3 1LZ