

Rev	Date	Description
A	JAN 20	W2&3 CHANGED TO RETAIN EXISTING WINDOW WITH INTERNAL SECONDARY GLAZING
B	FEB 20	UPDATED INLINE WITH BUILDING CONTROL QUERIES
C	JUL 20	VELUXS OMITTED, CONSERVATION AREA ROOF LIGHTS ADDED

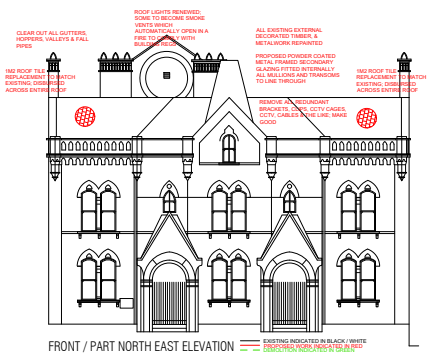


FRONT / PART NORTH EAST ELEVATION

EXISTING INDICATED IN BLACK / WHITE
PROPOSED WORK INDICATED IN RED
DEMOLITION INDICATED IN GREEN

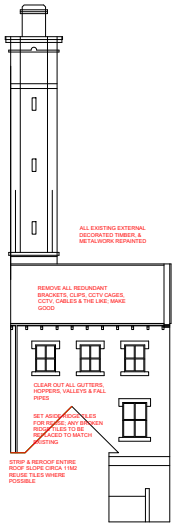


PART NORTH EAST ELEVATION

EXISTING INDICATED IN BLACK / WHITE
PROPOSED WORK INDICATED IN RED
DEMOLITION INDICATED IN GREEN

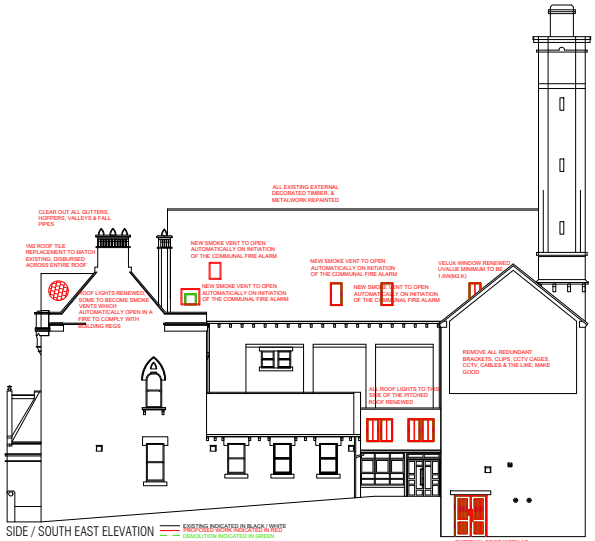


SIDE / SOUTH EAST ELEVATION

EXISTING INDICATED IN BLACK / WHITE
PROPOSED WORK INDICATED IN RED
DEMOLITION INDICATED IN GREEN

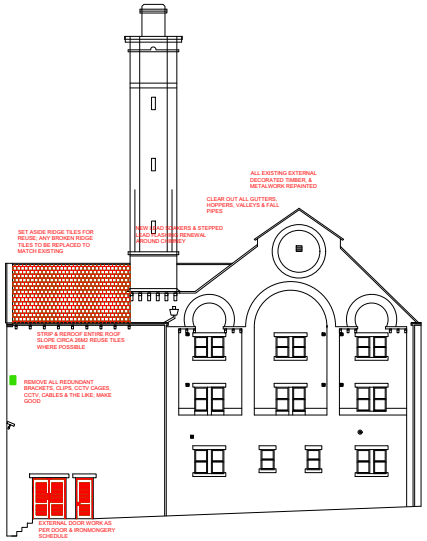

REAR / NORTH WEST ELEVATION

EXISTING INDICATED IN BLACK / WHITE
PROPOSED WORK INDICATED IN RED
DEMOLITION INDICATED IN GREEN

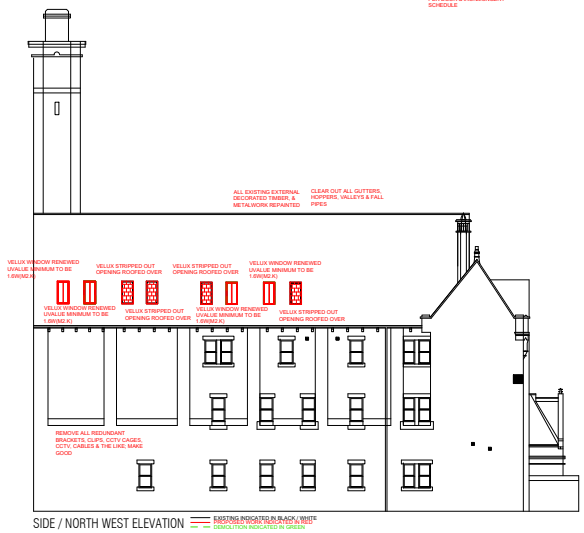

SIDE / NORTH WEST ELEVATION

EXISTING INDICATED IN BLACK / WHITE
PROPOSED WORK INDICATED IN RED
DEMOLITION INDICATED IN GREEN

ARCUS CONSULTING

Arcus Consulting LLP
Wakefield 0192 466 9000
Liverpool 0151 708 1080
info@arcus.uk.com
Manchester 0161 905 3222
Newcastle 0191 272 5781
www.arcus.uk.com
London 0208 8742 2912
Rugby 01788 297 127

Client
RIVERSIDE
-

Project
BEDSITS TO FLATS
HOLDEN HOUSE, 2 RACE STREET, BARNSLEY, S70 1BG

Title
PROPOSED ELEVATIONS

Scale: 1:100 @ A0	Date: JAN 20	Stage: WORKING DWG
Job No: 6078	Drawing No: 241	Rev: AS INDICATED
Drawn: NW	Approved: LA	

This drawing is the copyright of Arcus. Contractors must check all dimensions on site. Do not scale the drawings.Only figured dimensions are to be worked to.