


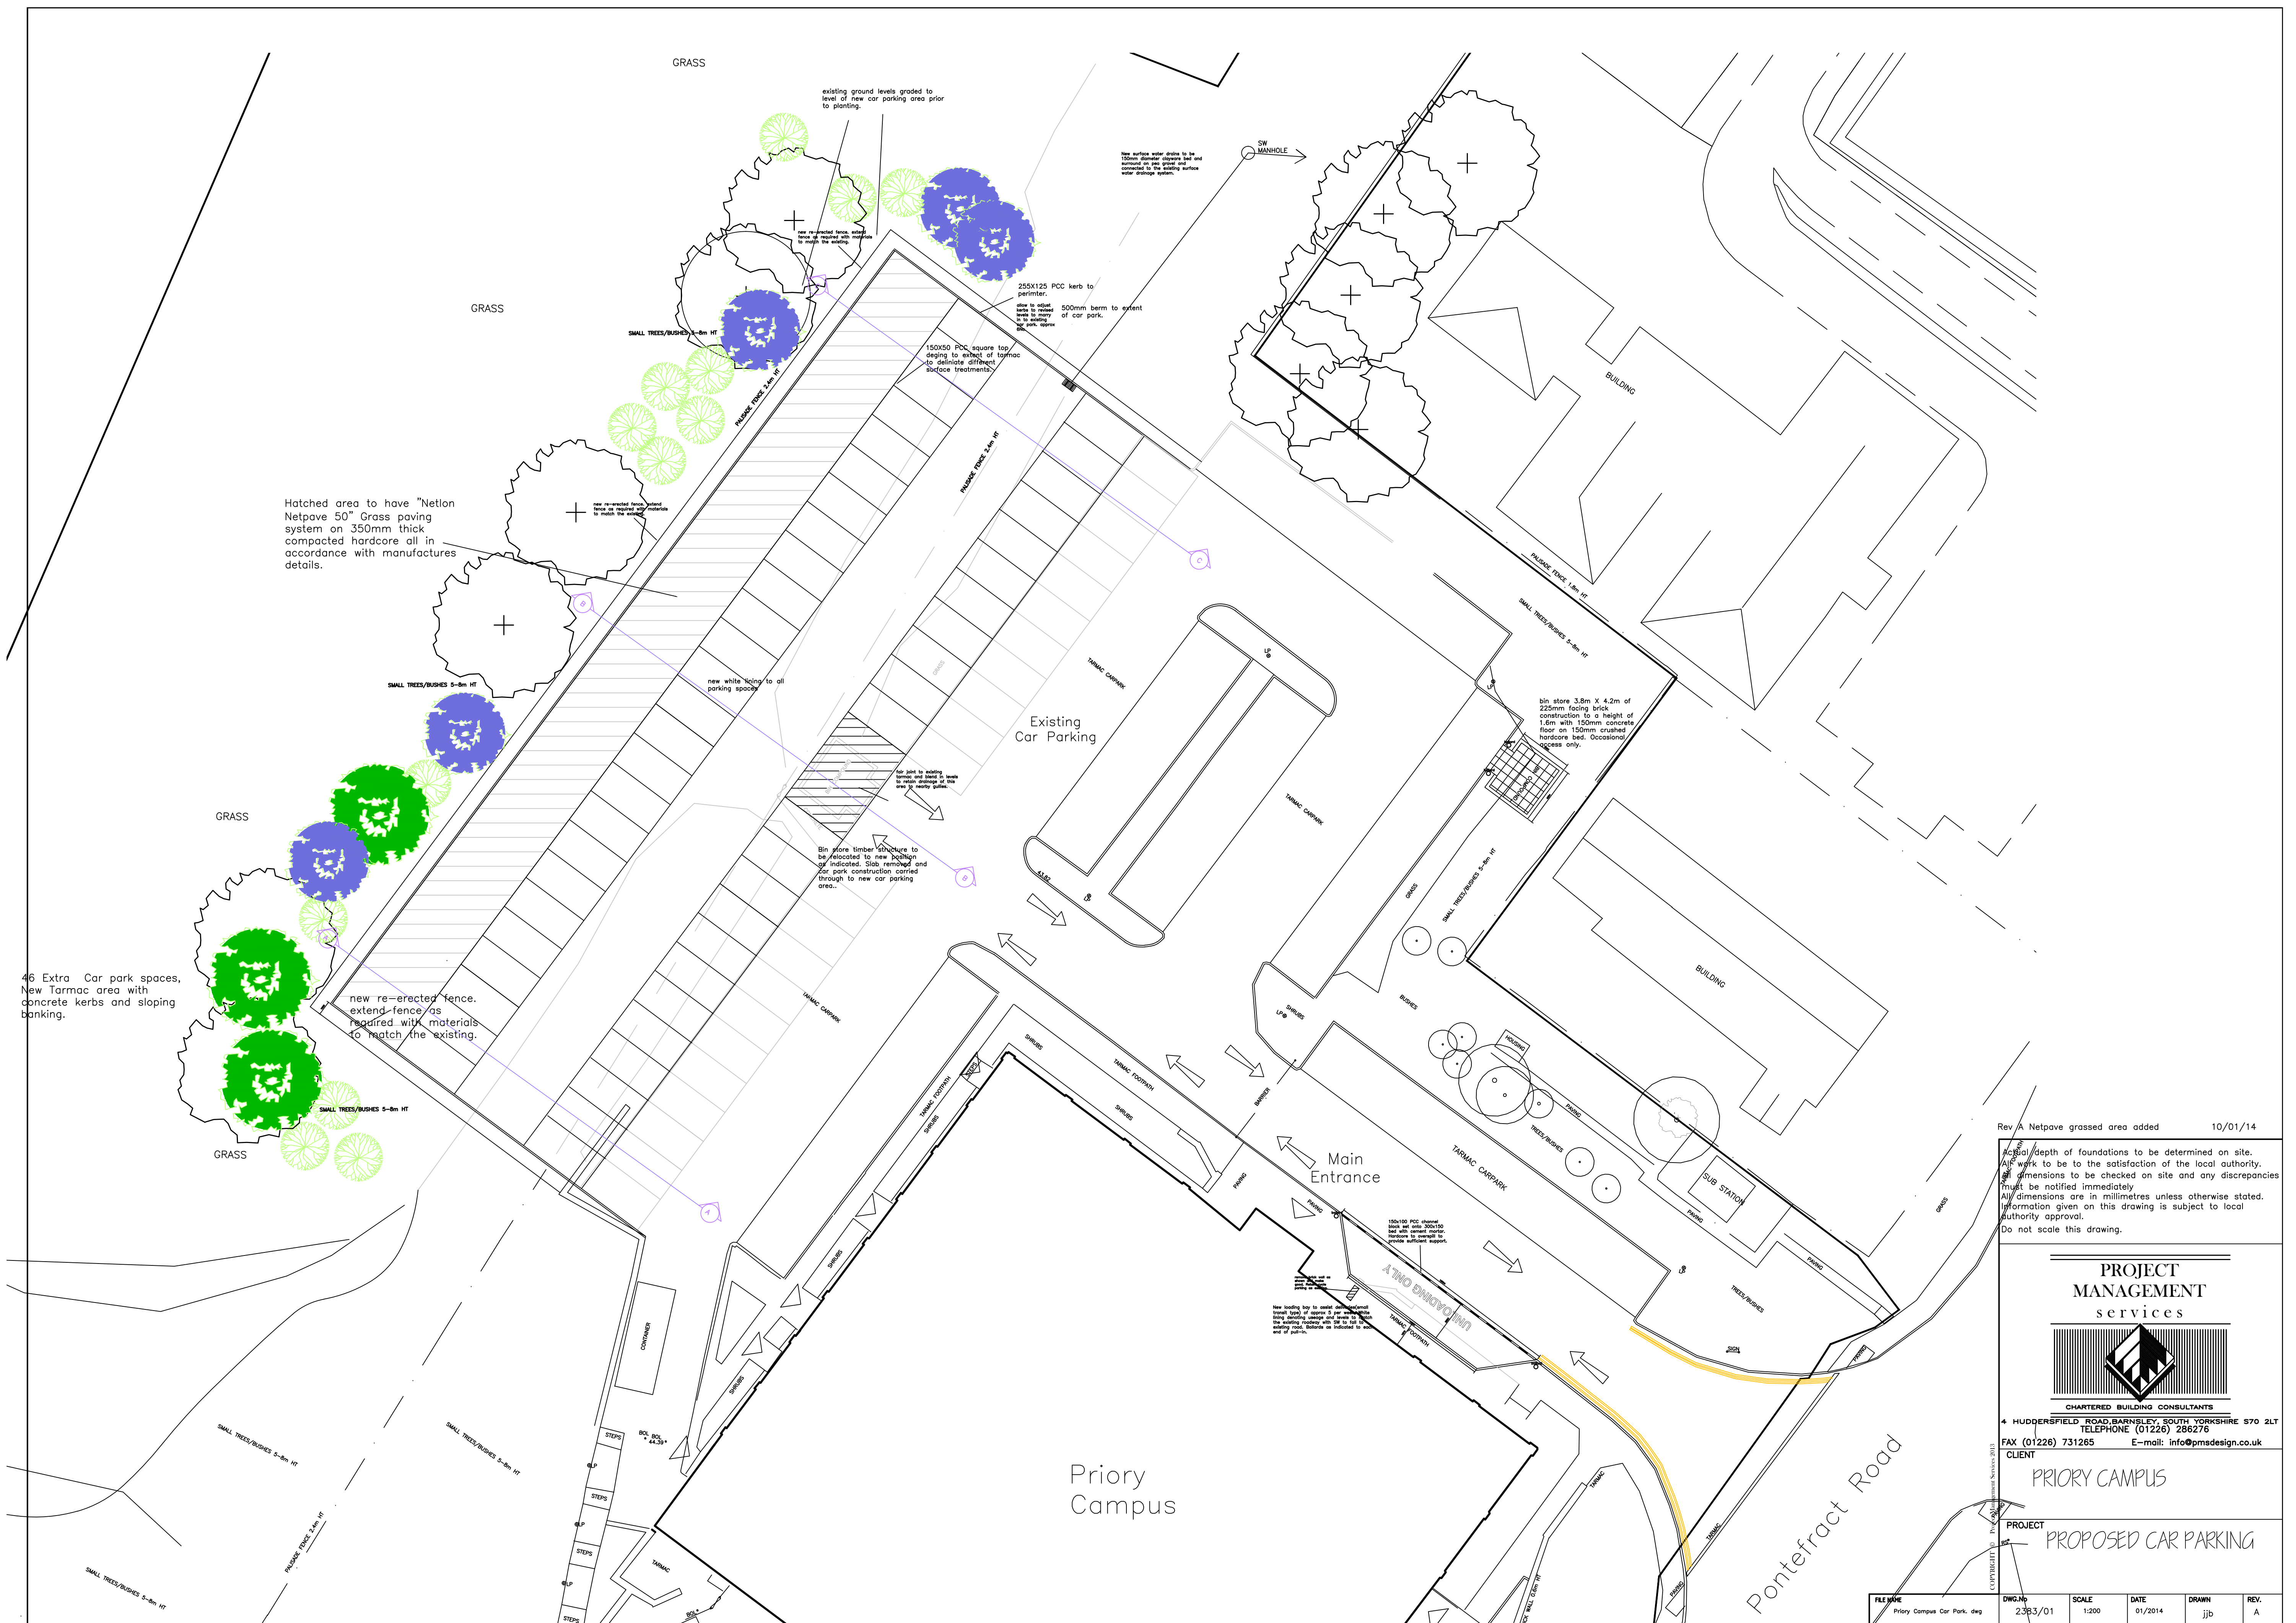


Rev/A Netpave grassed area added	10/01/14
----------------------------------	----------

Actual depth of foundations to be determined on site.
All work to be to the satisfaction of the local authority.
All dimensions to be checked on site and any discrepancies must be notified immediately.
All dimensions are in millimetres unless otherwise stated.
Information given on this drawing is subject to local authority approval.
Do not scale this drawing.

~~Do not scale this drawing.~~

PROJECT
MANAGEMENT
services

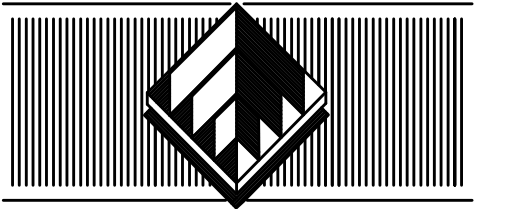

4 HUDDERSFIELD ROAD, BARNLEY, SOUTH YORKSHIRE S70 2LT
 TELEPHONE (01226) 286276
 FAX (01226) 731265 E-mail: info@pmsdesign.co.uk
 CLIENT

PRIORY CAMPUS

PROJECT PROPOSED CAR PARKING

FILE NAME
Priory Campus Car Park.dwg

DWG.No	2383/
--------	-------

SCALE
1:200

DATE	01/2014
------	---------

	DRAWN
	iiib

	REV. A
--	-----------