

© THESE DRAWINGS ARE THE COPYRIGHT OF OAKWORTH HOMES LTD. NO PART OF THESE DRAWINGS ARE TO BE COPIED OR REPRODUCED WITHOUT THE WRITTEN CONSENT OF THE DESIGNER.

OAKWORTH
HOMES
Oakworth Homes Ltd.
Sustainable Building Centre.
35 Handsworth Road, Handsworth, Sheffield. S9 4AA.
Tel: 0870 85 007 85 - Fax: 0114 243 8150

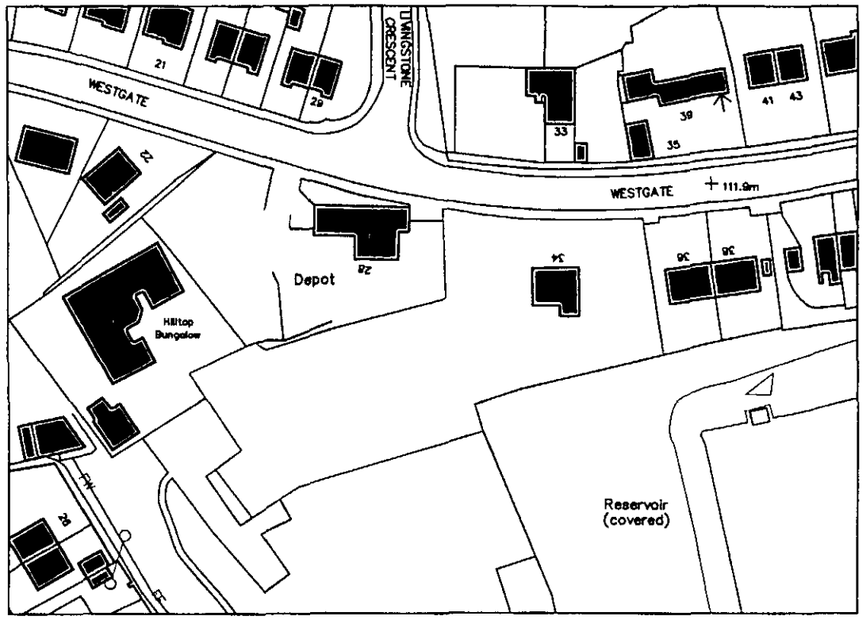

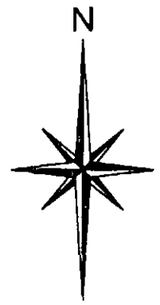

Revision:	Description:	Date:
–	–	–

Customer Reference:	6101		
Client:	Wm Property Development.		
Site Address:	Land at: 34 Westgate. MONKBRETTON. Barnsley. S71 2DJ.		
Project Name:	Proposed Residential Development.		
Drawing Title:	Location Plan.		
Scale:	1: 1250	**Drawing No:**	014
Date:	Sept 2010	**Revision:**	—
Drawn By:	EF	**Checked By:**	JC

© THESE DRAWINGS ARE THE COPYRIGHT OF OAKWORTH HOMES LTD. NO PART OF THESE DRAWINGS ARE TO BE COPIED OR REPRODUCED WITHOUT THE WRITTEN CONSENT OF THE DESIGNER.

OAKWORTH
HOMES
Oakworth Homes Ltd.
Sustainable Building Centre.
35 Handsworth Road, Handsworth, Sheffield. S9 4AA.
Tel: 0870 85 007 85 - Fax: 0114 243 8150





Revision:	Description:	Date:
-	-	-

Customer Reference:	6101		
Client:	Wm Property Development.		
Site Address:	Land at: 34 Westgate. MONKBRETTON. Barnsley. S71 2DJ.		
Project Name:	Proposed Residential Development.		
Drawing Title:	Existing Site Plan.		
Scale:	1: 500	**Drawing No:**	001
Date:	February 2010	**Revision:**	—
Drawn By:	MG	**Checked By:**	

© THESE DRAWINGS ARE THE COPYRIGHT OF OAKWORTH HOMES LTD. NO PART OF THESE DRAWINGS ARE TO BE COPIED OR REPODUCED WITHOUT THE WRITTEN CONSENT OF THE DESIGNER.

OAKWORTH
HOMES
Oakworth Homes Ltd.
Sustainable Building Centre.
35 Handsworth Road, Handsworth, Sheffield. S9 4AA.
Tel: 0870 85 007 85 - Fax: 0114 243 8150

NOTE: Access road to site is indicative only.

NOTE: All landscaping on site to be confirmed




N


Revision:	Description:		Date:
Customer Reference:	6101		
Client:	Wm Property Development.		
Site Address:	Land at: 34 Westgate. MONKBRETTON. Barnsley. S71 2DJ.		
Project Name:	Proposed Residential Development.		
Drawing Title:	Proposed Site Plan.		
Scale:	1: 500	**Drawing No:**	002
Date:	Sept 2010	**Revision:**	
Drawn By:	EF	**Checked By:**	JC

© THESE DRAWINGS ARE THE COPYRIGHT OF OAKWORTH HOMES LTD. NO PART OF THESE DRAWINGS ARE TO BE COPIED OR REPRODUCED WITHOUT THE WRITTEN CONSENT OF THE DESIGNER.


OAKWORTH
HOMES
Oakworth Homes Ltd.
Sustainable Building Centre.
Unit 35 Handsworth Road, Handsworth, Sheffield. S9 4AA.
Tel: 0870 85 007 85 - Fax: 0114 243 8150

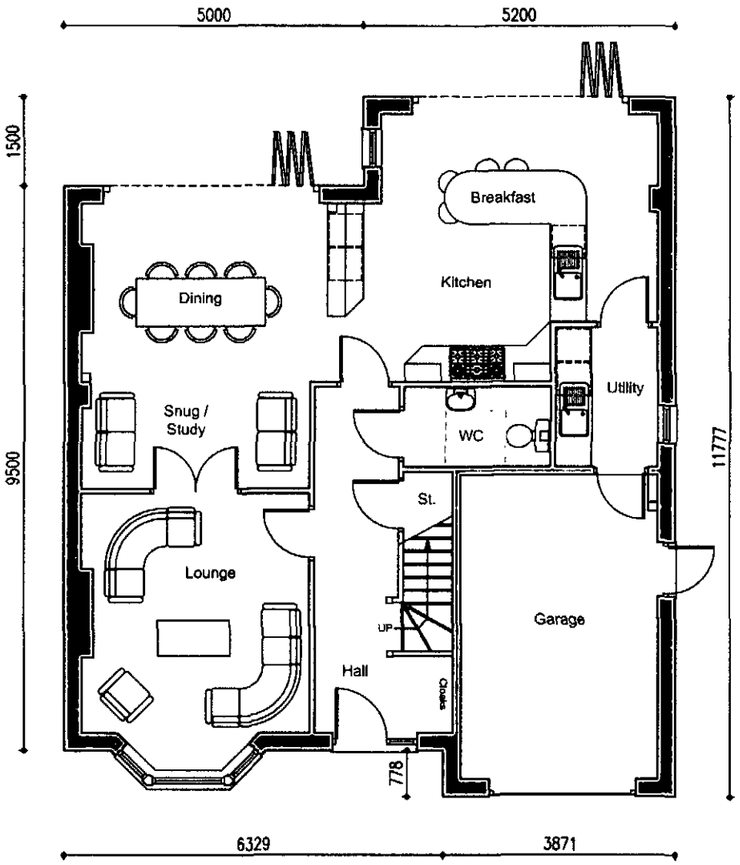

Ground Floor Plan

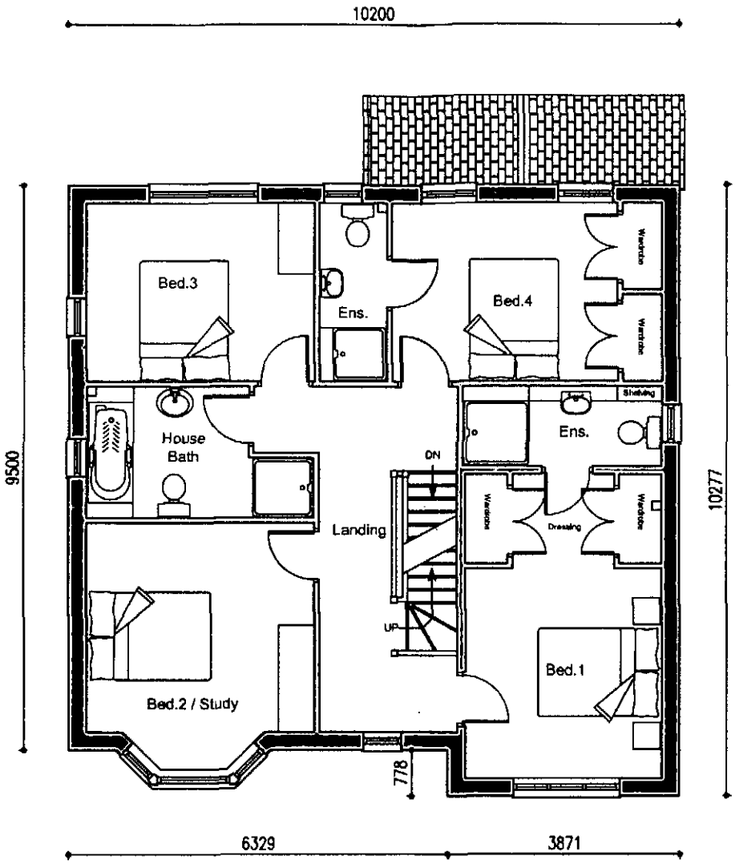

First Floor Plan

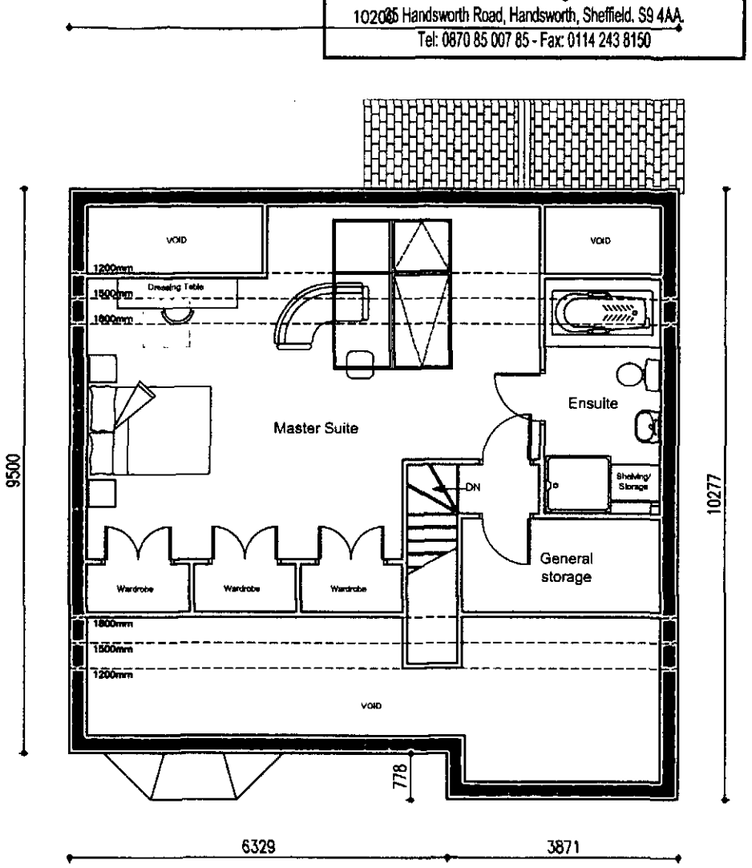

Second Floor Plan


Customer Reference:	6101		
Client:	Wm Property Development.		
Site Address:	Land at: 34 Westgate. MONKBRETTON. Barnsley. S71 2DJ.		
Project Name:	Proposed Residential Development.		
Drawing Title:	Plot 1 - Proposed Plans		
Scale:	1: 100	**Drawing No:**	003
Date:	Sept 2010	**Revision:**	
Drawn By:	EF	**Checked By:**	JC

© THESE DRAWINGS ARE THE COPYRIGHT OF OAKWORTH HOMES LTD. NO PART OF THESE DRAWINGS ARE TO BE COPIED OR REPRODUCED WITHOUT THE WRITTEN CONSENT OF THE DESIGNER.


OAKWORTH
HOMES
Oakworth Homes Ltd.
Sustainable Building Centre.
35 Handsworth Road, Handsworth, Sheffield. S9 4AA.
Tel: 0870 85 007 85 - Fax: 0114 243 8150




Front Elevation.

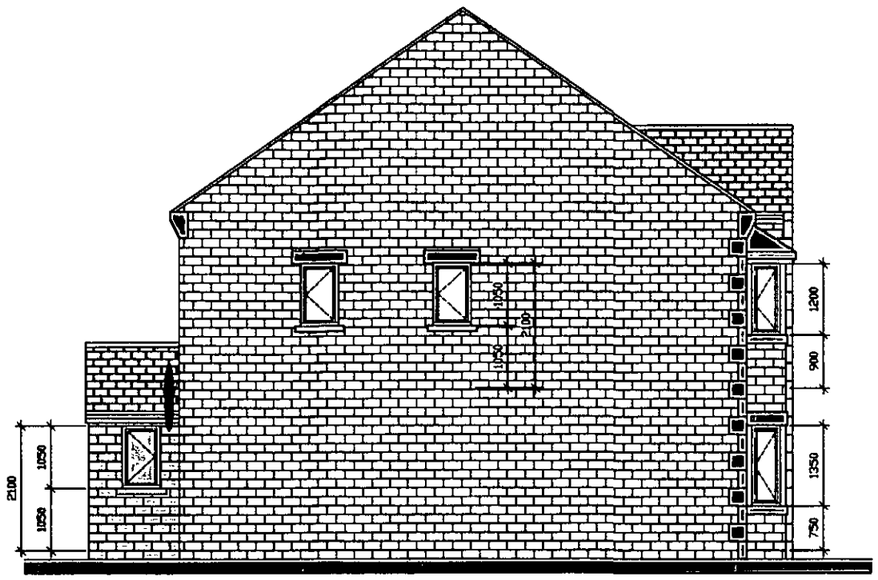

Side Elevation.

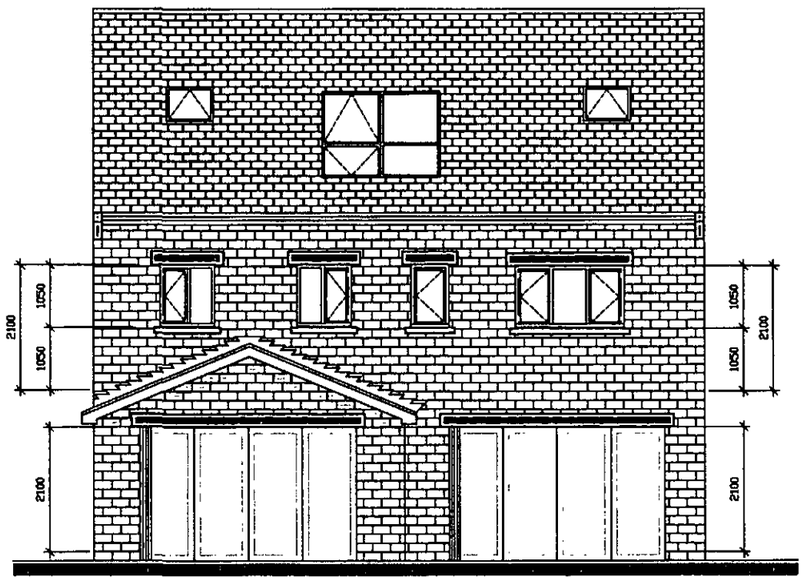

Rear Elevation.

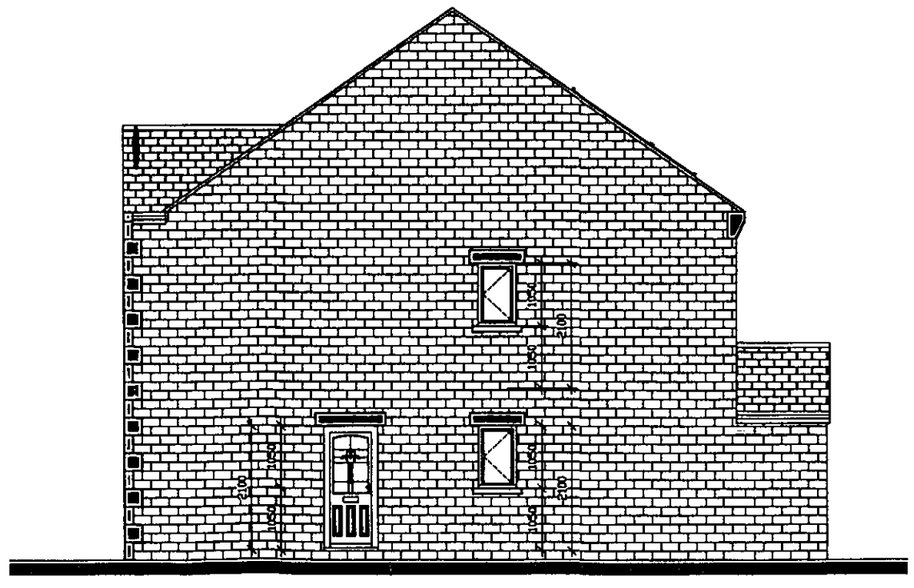


Side Elevation.

Revision:	Description:	Date:


Customer Reference:	6101		
Client:	Wm Property Development.		
Site Address:	Land at: 34 Westgate. MONKBRETTON. Barnsley. S71 2DJ.		
Project Name:	Proposed Residential Development.		
Drawing Title:	Plot 1 - Proposed Elevations		
Scale:	1: 100	**Drawing No:**	004
Date:	Sept 2010	**Revision:**	
Drawn By:	EF	**Checked By:**	JC

© THESE DRAWINGS ARE THE COPYRIGHT OF OAKWORTH HOMES LTD. NO PART OF THESE DRAWINGS ARE TO BE COPIED OR REPRODUCED WITHOUT THE WRITTEN CONSENT OF THE DESIGNER.


OAKWORTH
HOMES
Oakworth Homes Ltd.
Sustainable Building Centre.
35 Handsworth Road, Handsworth, Sheffield. S9 4AA.
Tel: 0870 85 007 85 - Fax: 0114 243 8150

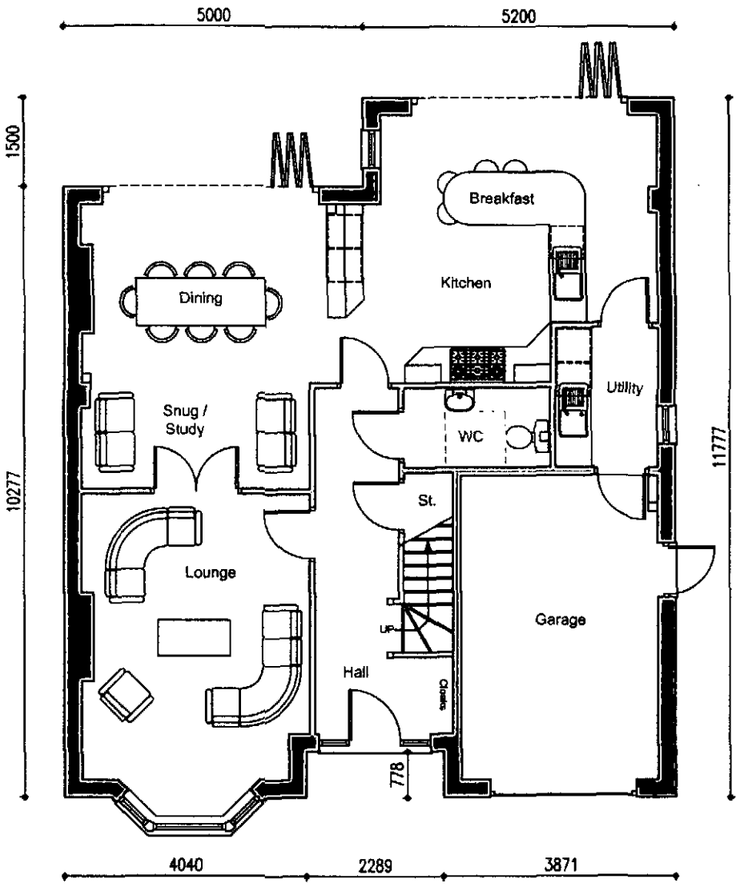

Ground Floor Plan

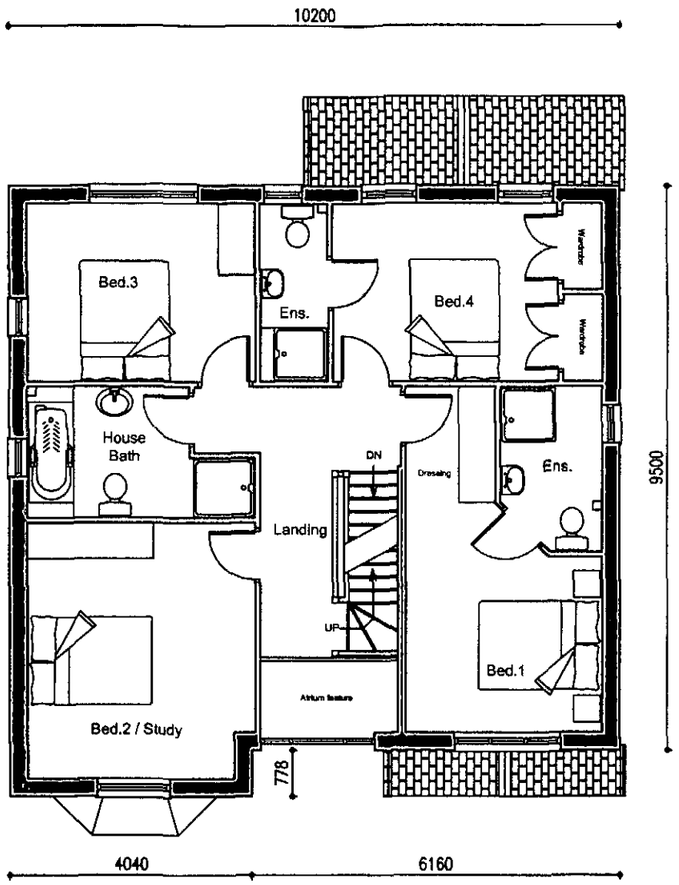

First Floor Plan

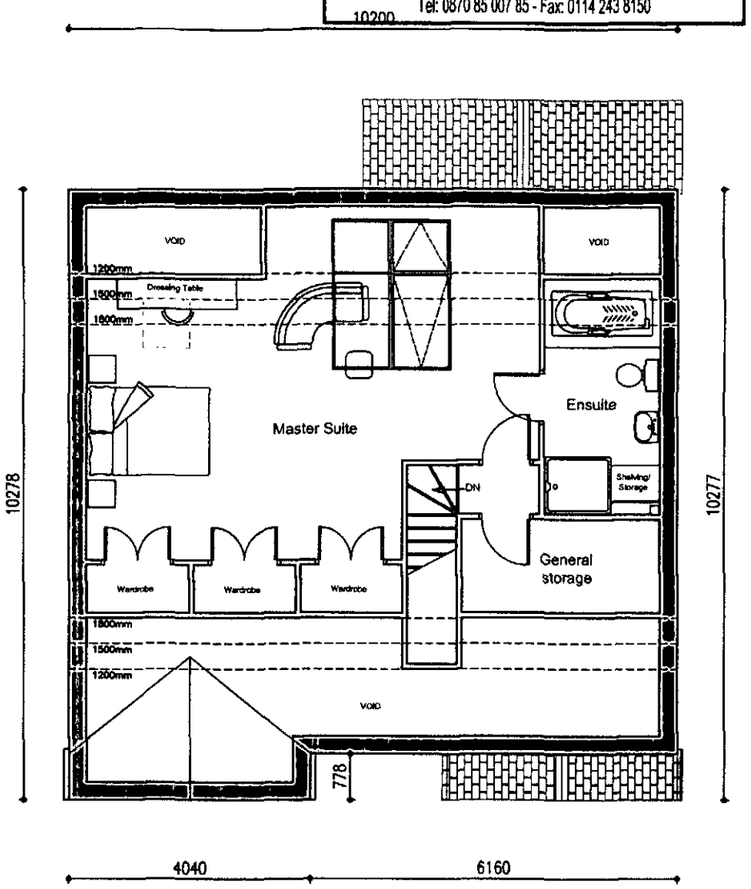

Second Floor Plan


Customer Reference:	6101		
Client:	Wm Property Development.		
Site Address:	Land at: 34 Westgate. MONKBRETTON. Barnsley. S71 2DJ.		
Project Name:	Proposed Residential Development.		
Drawing Title:	Plot 2 - Proposed Plans		
Scale:	1: 100	**Drawing No:**	005
Date:	Sept 2010	**Revision:**	
Drawn By:	EF	**Checked By:**	JC

© THESE DRAWINGS ARE THE COPYRIGHT OF OAKWORTH HOMES LTD. NO PART OF THESE DRAWINGS ARE TO BE COPIED OR REPODUCED WITHOUT THE WRITTEN CONSENT OF THE DESIGNER.


OAKWORTH
HOMES
Oakworth Homes Ltd.
Sustainable Building Centre.
35 Handsworth Road, Handsworth, Sheffield. S9 4AA.
Tel: 0870 85 007 85 - Fax: 0114 243 8150




Front Elevation.

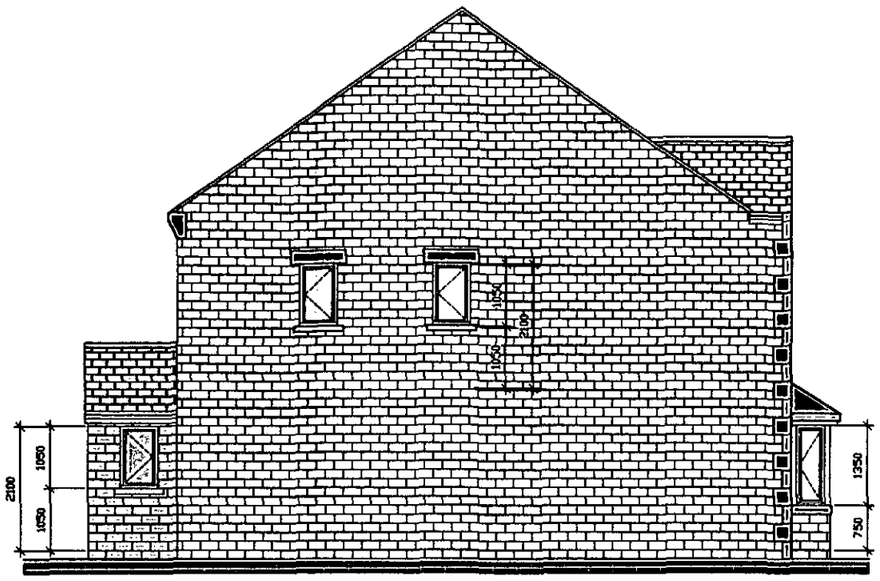

Side Elevation.

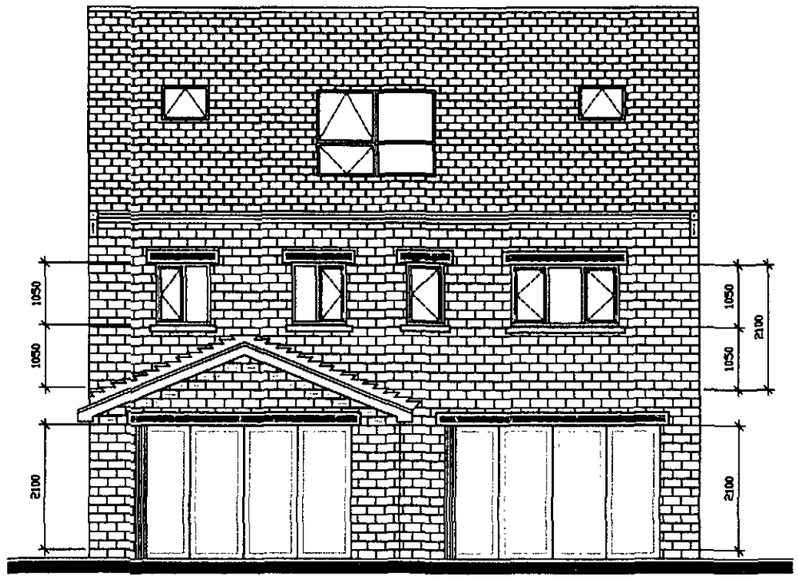

Rear Elevation.

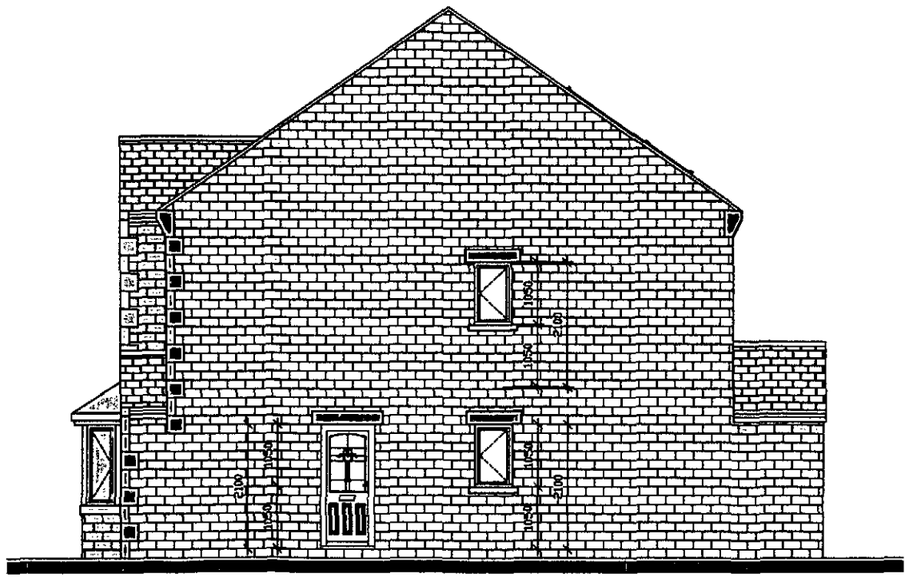


Side Elevation.


Revision:	Description:		Date:
Customer Reference:	6101		
Client:	Wm Property Development.		
Site Address:	Land at: 34 Westgate. MONKBRETTON. Barnsley. S71 2DJ.		
Project Name:	Proposed Residential Development.		
Drawing Title:	Plot 2 - Proposed Elevations		
Scale:	1: 100	**Drawing No:**	006
Date:	Sept 2010	**Revision:**	
Drawn By:	EF	**Checked By:**	JC

© THESE DRAWINGS ARE THE COPYRIGHT OF OAKWORTH HOMES LTD. NO PART OF THESE DRAWINGS ARE TO BE COPIED OR REPRODUCED WITHOUT THE WRITTEN CONSENT OF THE DESIGNER.


OAKWORTH
HOMES
Oakworth Homes Ltd.
Sustainable Building Centre.
35 Handsworth Road, Handsworth, Sheffield. S9 4AA.
10200 Tel: 0870 85 007 85 - Fax: 0114 243 8150

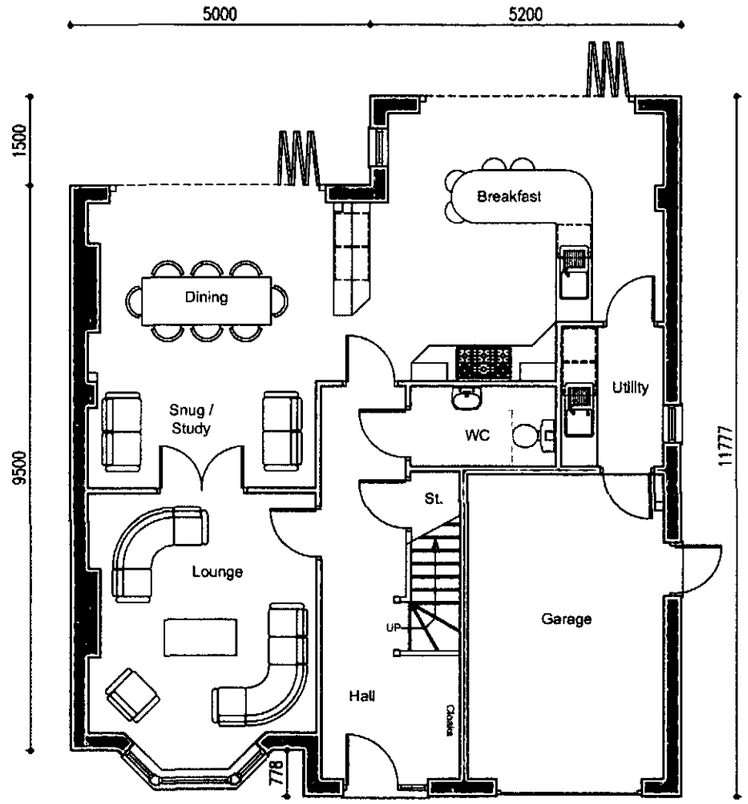

Ground Floor Plan

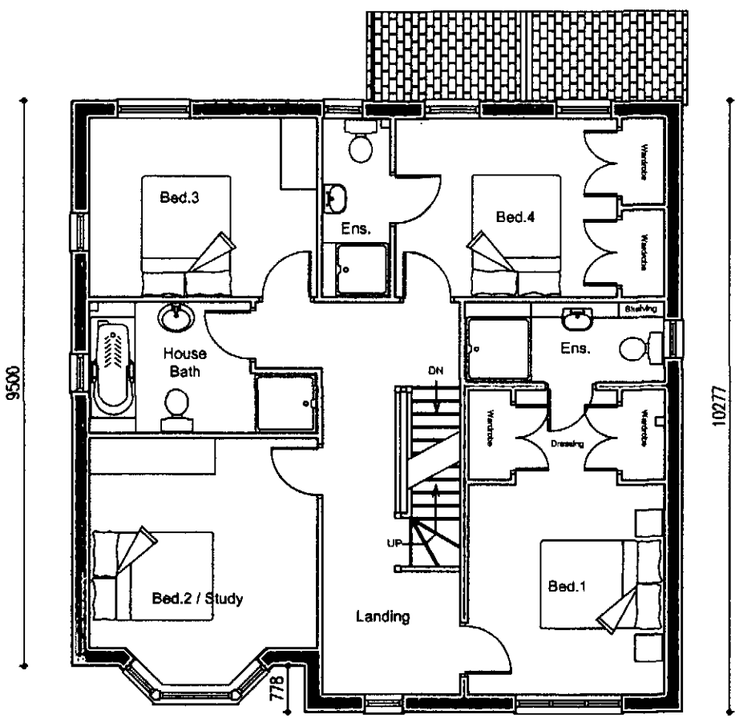

First Floor Plan

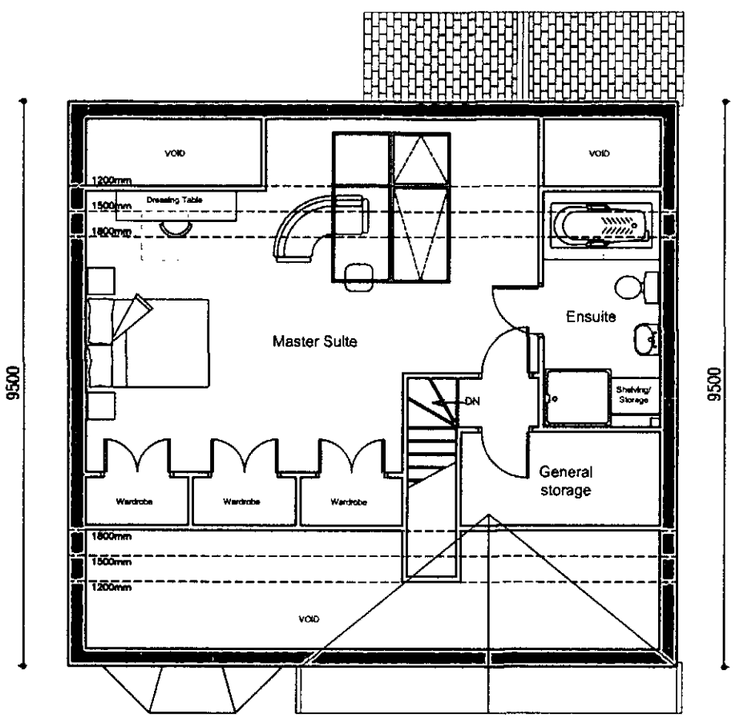

Second Floor Plan


Customer Reference:	6101		
Client:	Wm Property Development.		
Site Address:	Land at: 34 Westgate. MONKBRETTON. Barnsley. S71 2DJ.		
Project Name:	Proposed Residential Development.		
Drawing Title:	Plot 3 - Proposed Plans		
Scale:	1: 100	**Drawing No:**	007
Date:	Sept 2010	**Revision:**	
Drawn By:	EF	**Checked By:**	JC

© THESE DRAWINGS ARE THE COPYRIGHT OF OAKWORTH HOMES LTD. NO PART OF THESE DRAWINGS ARE TO BE COPIED OR REPODUCED WITHOUT THE WRITTEN CONSENT OF THE DESIGNER.


OAKWORTH
HOMES
Oakworth Homes Ltd.
Sustainable Building Centre.
35 Handsworth Road, Handsworth, Sheffield. S9 4AA.
Tel: 0870 85 007 85 - Fax: 0114 243 8150




Front Elevation.

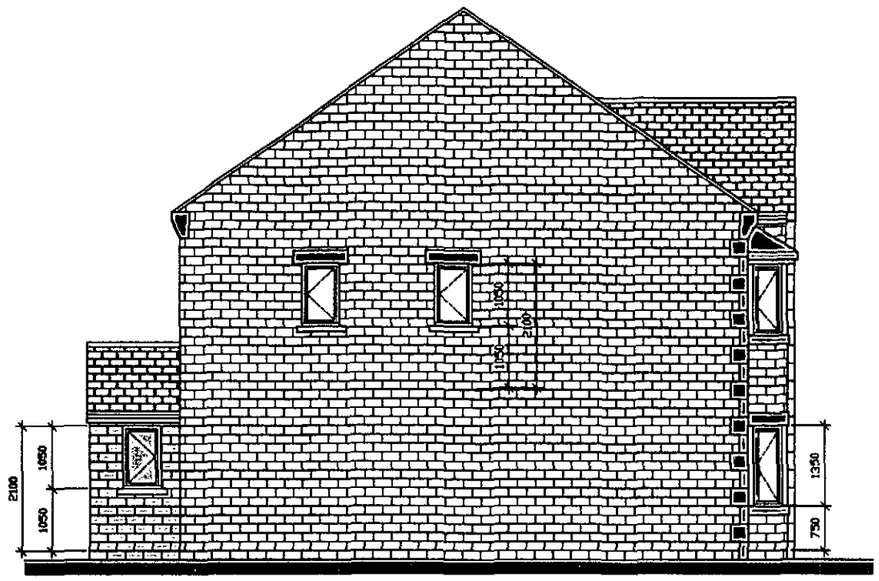

Side Elevation.

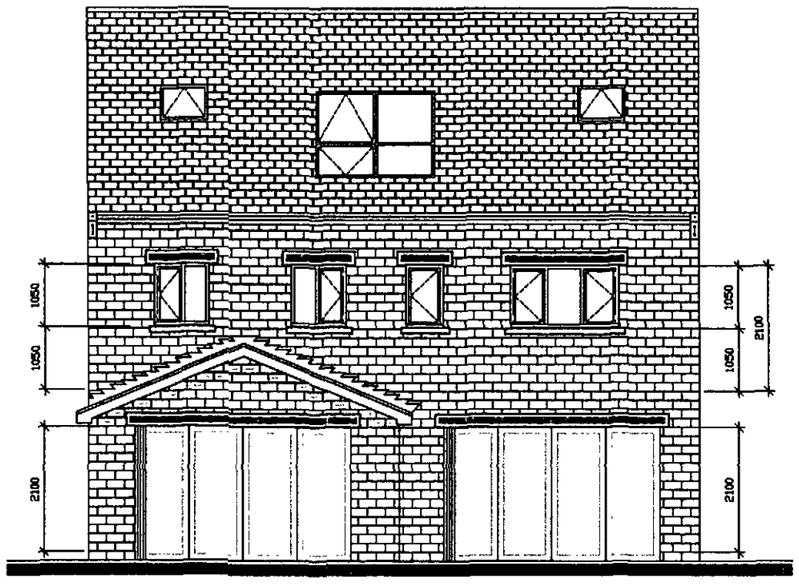

Rear Elevation.

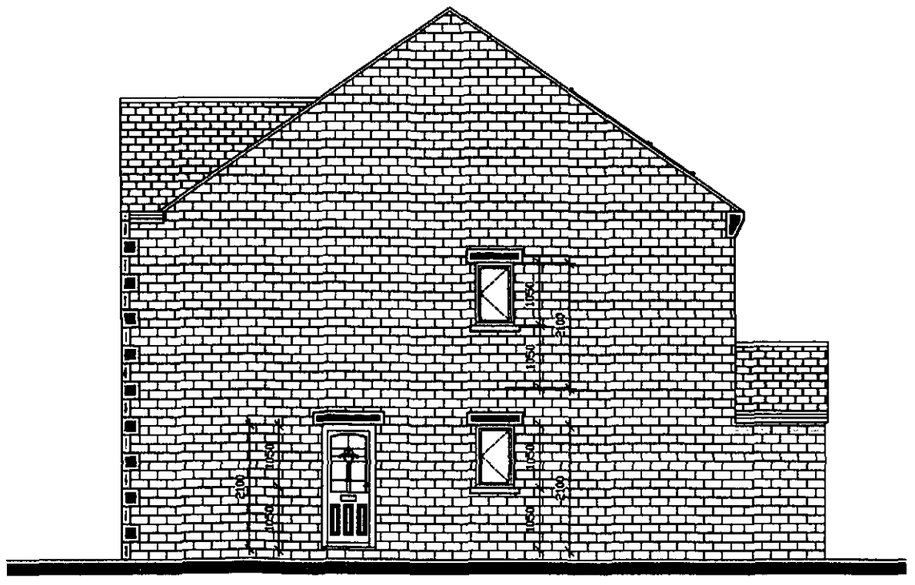


Side Elevation.


Revision:	Description:		Date:
Customer Reference:	6101		
Client:	Wm Property Development.		
Site Address:	Land at: 34 Westgate. MONKBRETTON. Barnsley. S71 2DJ.		
Project Name:	Proposed Residential Development.		
Drawing Title:	Plot 3 - Proposed Elevations		
Scale:	1: 100	**Drawing No:**	006
Date:	Sept 2010	**Revision:**	
Drawn By:	EF	**Checked By:**	JC

© THESE DRAWINGS ARE THE COPYRIGHT OF OAKWORTH HOMES LTD. NO PART OF THESE DRAWINGS ARE TO BE COPIED OR REPRODUCED WITHOUT THE WRITTEN CONSENT OF THE DESIGNER.

OAKWORTH
HOMES
Oakworth Homes Ltd.
Sustainable Building Centre.
35 Handsworth Road, Handsworth, Sheffield. S9 4AA.
Tel: 0870 85 007 85 - Fax: 0114 243 8150

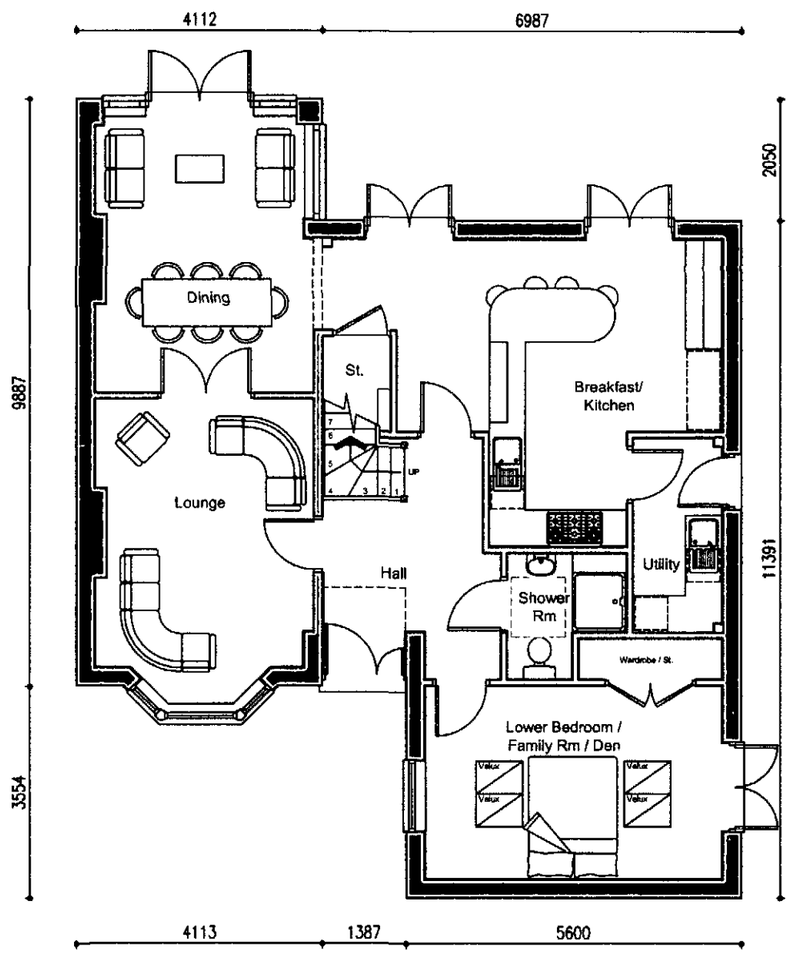

Ground Floor Plan

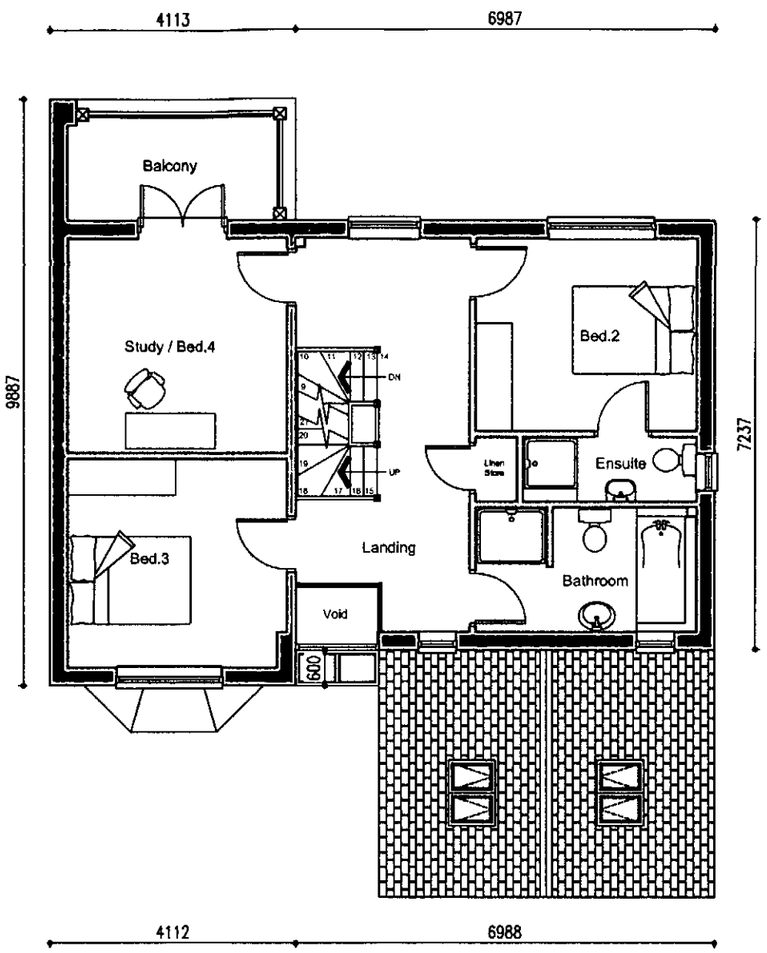


First Floor Plan

Revision:	Description:	Date:

Customer Reference:	6101		
Client:	Wm Property Development.		
Site Address:	Land at: 34 Westgate. MONKBRETTON. Barnsley. S71 2DJ.		
Project Name:	Proposed Residential Development.		
Drawing Title:	Plot 4 - Proposed Plans. (Ground and first floors)		
Scale:	1: 100	**Drawing No:**	009
Date:	Sept 2010	**Revision:**	
Drawn By:	EF	**Checked By:**	JC

© THESE DRAWINGS ARE THE COPYRIGHT OF OAKWORTH HOMES LTD. NO PART OF THESE DRAWINGS ARE TO BE COPIED OR REPODUCED WITHOUT THE WRITTEN CONSENT OF THE DESIGNER.

OAKWORTH
HOMES
Oakworth Homes Ltd.
Sustainable Building Centre.
35 Handsworth Road, Handsworth, Sheffield. S9 4AA.
Tel: 0870 85 007 85 - Fax: 0114 243 8150

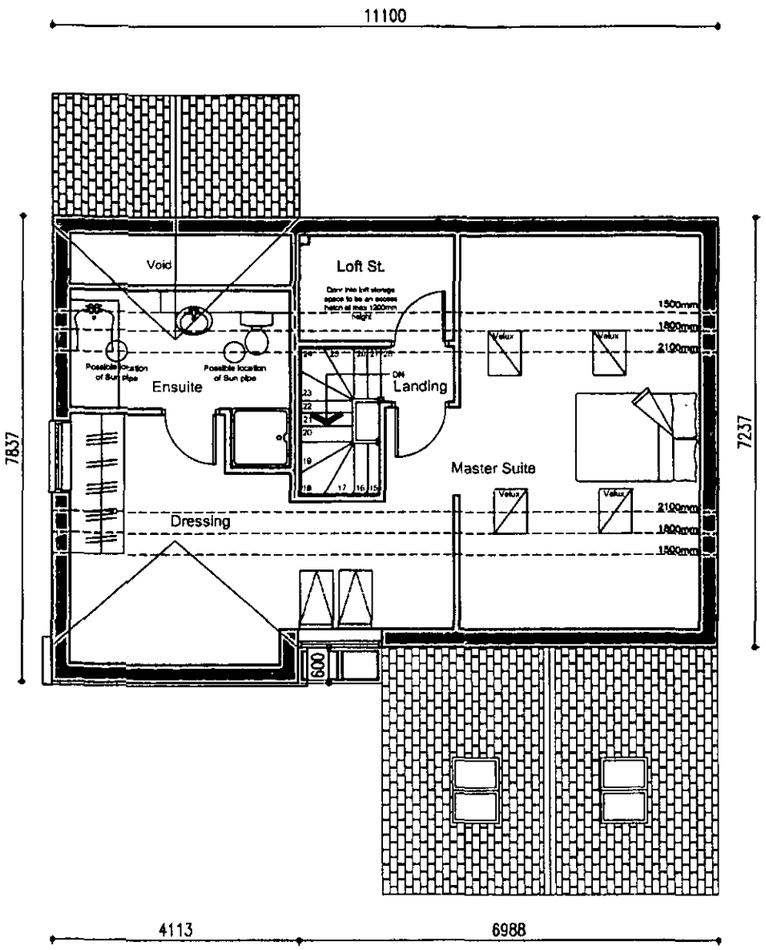

Second Floor Plan

Revision:	Description:	Date:


Customer Reference:	6101		
Client:	Wm Property Development.		
Site Address:	Land at: 34 Westgate. MONKBRETTON. Barnsley. S71 2DJ.		
Project Name:	Proposed Residential Development.		
Drawing Title:	Plot 4 - Proposed Plans. (Second floor)		
Scale:	1: 100	**Drawing No:**	010
Date:	Sept 2010	**Revision:**	
Drawn By:	EF	**Checked By:**	JC

© THESE DRAWINGS ARE THE COPYRIGHT OF OAKWORTH HOMES LTD. NO PART OF THESE DRAWINGS ARE TO BE COPIED OR REPODUCED WITHOUT THE WRITTEN CONSENT OF THE DESIGNER.

OAKWORTH
HOMES
Oakworth Homes Ltd.
Sustainable Building Centre.
35 Handsworth Road, Handsworth, Sheffield. S9 4AA.
Tel: 0870 85 007 85 - Fax: 0114 243 8150



Front Elevation.

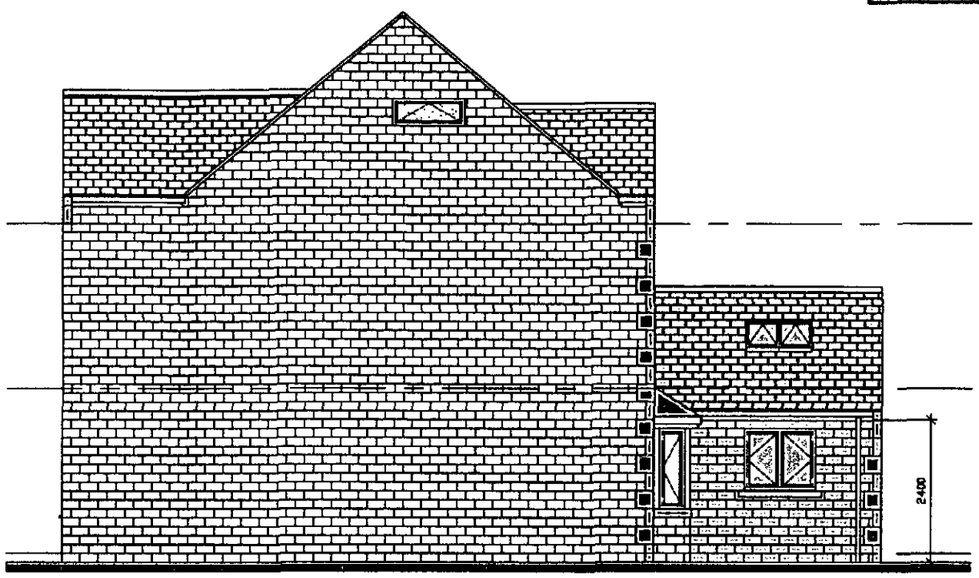


Side Elevation.

Revision:	Description:	Date:

Customer Reference:	6101		
Client:	Wm Property Development.		
Site Address:	Land at: 34 Westgate. MONKBRETTON. Barnsley. S71 2DJ.		
Project Name:	Proposed Residential Development.		
Drawing Title:	Plot 4 - Proposed Elevations. (Front & side)		
Scale:	1: 100	**Drawing No:**	011
Date:	Sept 2010	**Revision:**	
Drawn By:	EF	**Checked By:**	JC

© THESE DRAWINGS ARE THE COPYRIGHT OF OAKWORTH HOMES LTD. NO PART OF THESE DRAWINGS ARE TO BE COPIED OR REPRODUCED WITHOUT THE WRITTEN CONSENT OF THE DESIGNER.

OAKWORTH
HOMES
Oakworth Homes Ltd.
Sustainable Building Centre.
35 Handsworth Road, Handsworth, Sheffield. S9 4AA.
Tel: 0870 85 007 85 - Fax: 0114 243 8150

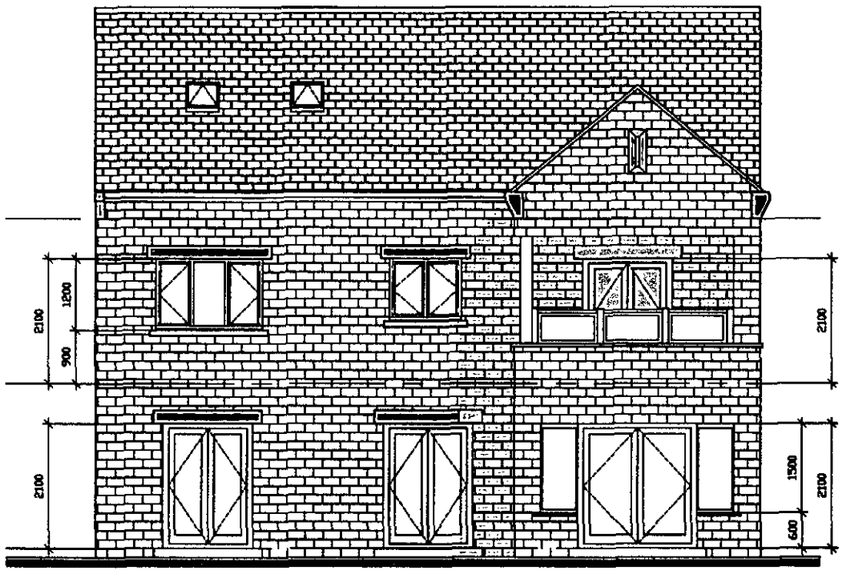

Rear Elevation.




Side Elevation.

Revision:	Description:	Date:


Customer Reference:	6101		
Client:	Wm Property Development.		
Site Address:	Land at: 34 Westgate. MONKBRETTON. Barnsley. S71 2DJ.		
Project Name:	Proposed Residential Development.		
Drawing Title:	Plot 4 - Proposed Elevations. (Rear & side)		
Scale:	1:100	**Drawing No:**	012
Date:	Sept 2010	**Revision:**	
Drawn By:	EF	**Checked By:**	JC

© THESE DRAWINGS ARE THE COPYRIGHT OF OAKWORTH HOMES LTD. NO PART OF THESE DRAWINGS ARE TO BE COPIED OR REPODUCED WITHOUT THE WRITTEN CONSENT OF THE DESIGNER.

OAKWORTH
HOMES
Oakworth Homes Ltd.
Sustainable Building Centre.
35 Handsworth Road, Handsworth, Sheffield. S9 4AA.
Tel: 0870 85 007 85 - Fax: 0114 243 8150

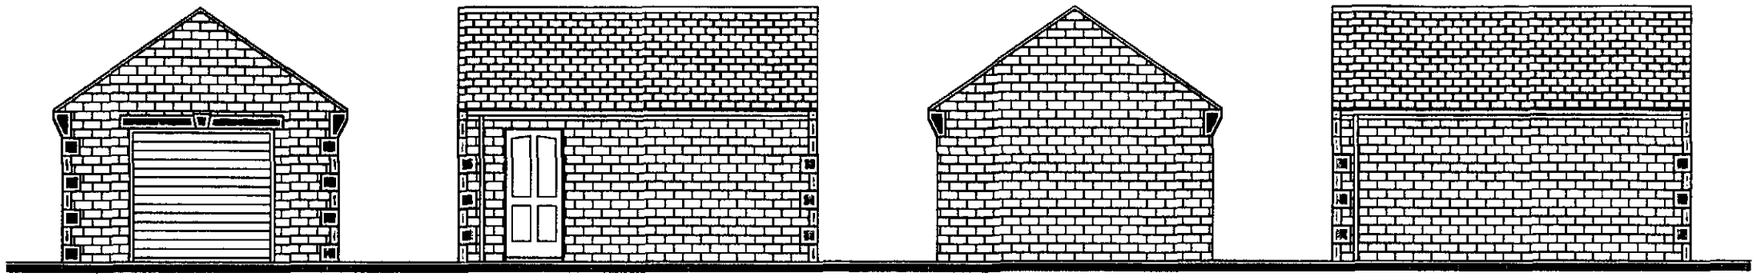

Front Elevation. Side Elevation. Rear Elevation. Side Elevation.

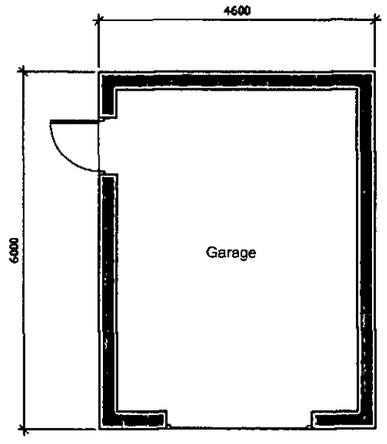

Revision:	Description:	Date:

Customer Reference:	6101		
Client:	Wm Property Development.		
Site Address:	Land at: 34 Westgate. MONKBRETTON. Barnsley. S71 2DJ.		
Project Name:	Proposed Residential Development.		
Drawing Title:	Plot 4 - Proposed Garage Plans & Elevations		
Scale:	1: 100	**Drawing No:**	013
Date:	Sept 2010	**Revision:**	
Drawn By:	EF	**Checked By:**	