


Dimension to be checked
on site by gate supplier
before manufacture
b.u.l. 1e: 012/3 4/5500.
Bolted to top of new gate with Fence Top/Fascia Bracket
to manufacturers recommendations.

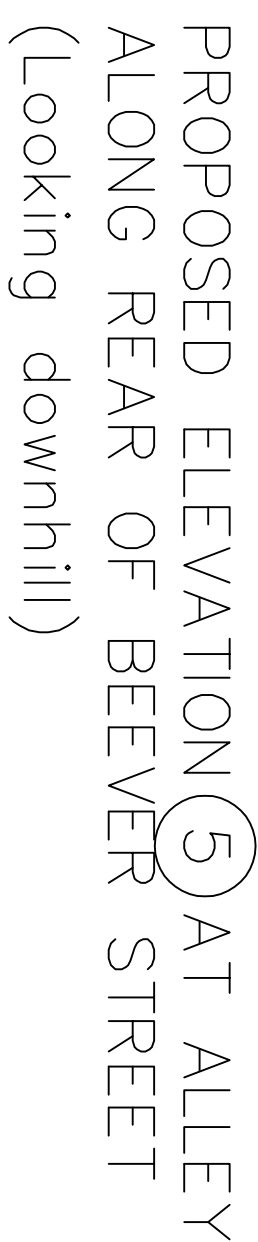

Care to be taken that, on completion, the gates open and close freely and all weld joints are sealed, leaving no pockets for water to collect.


Clearance between bottom rail of gates and the ground level should be no more than 100mm.

Hinges and locking/latch mechanism to manufacturers recommendations.



Street. SINGLE MASTER KEY REQUIRED FOR ALL NEW GATES ON EAST STREET/HAMILTON ROAD/BEEVOR STREET. STRATEGIC HOUSING TO CONFIRM NUMBERS REQUIRED. THESE ARE FOR EMERGENCY SERVICES ACCESS.

- * To BS 1722-12 type GP24 height 2400mm. Top of poles to be figure 1 type 1 rounded and notched.
- * Treatment to be Black powder coated
- * Fastenings to be galvanised and touched up on site with zinc rich paint and finished to match. . All bolts to be buried over to prevent removal.
- * Maximum centres of post to be 2750mm.
- * Set posts in holes not less than 300mm square in plan, depth not less than 800mm completely filled to 50 mm below ground level with concrete.
- * Reinstate surface finishes , whatever type of material.
- * Additional 3rd rail at bottom.

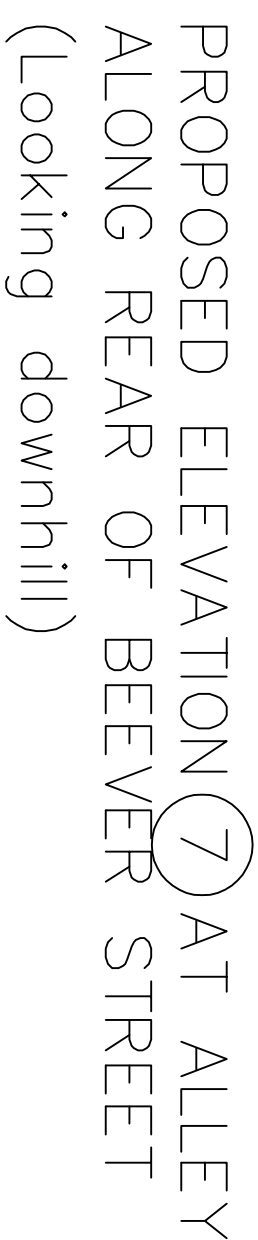

© NPS This drawing may not be reproduced in any form without prior written agreement