




Light output measurements obtained from the PID before delivery to site.

Light output in Candelas / m2.

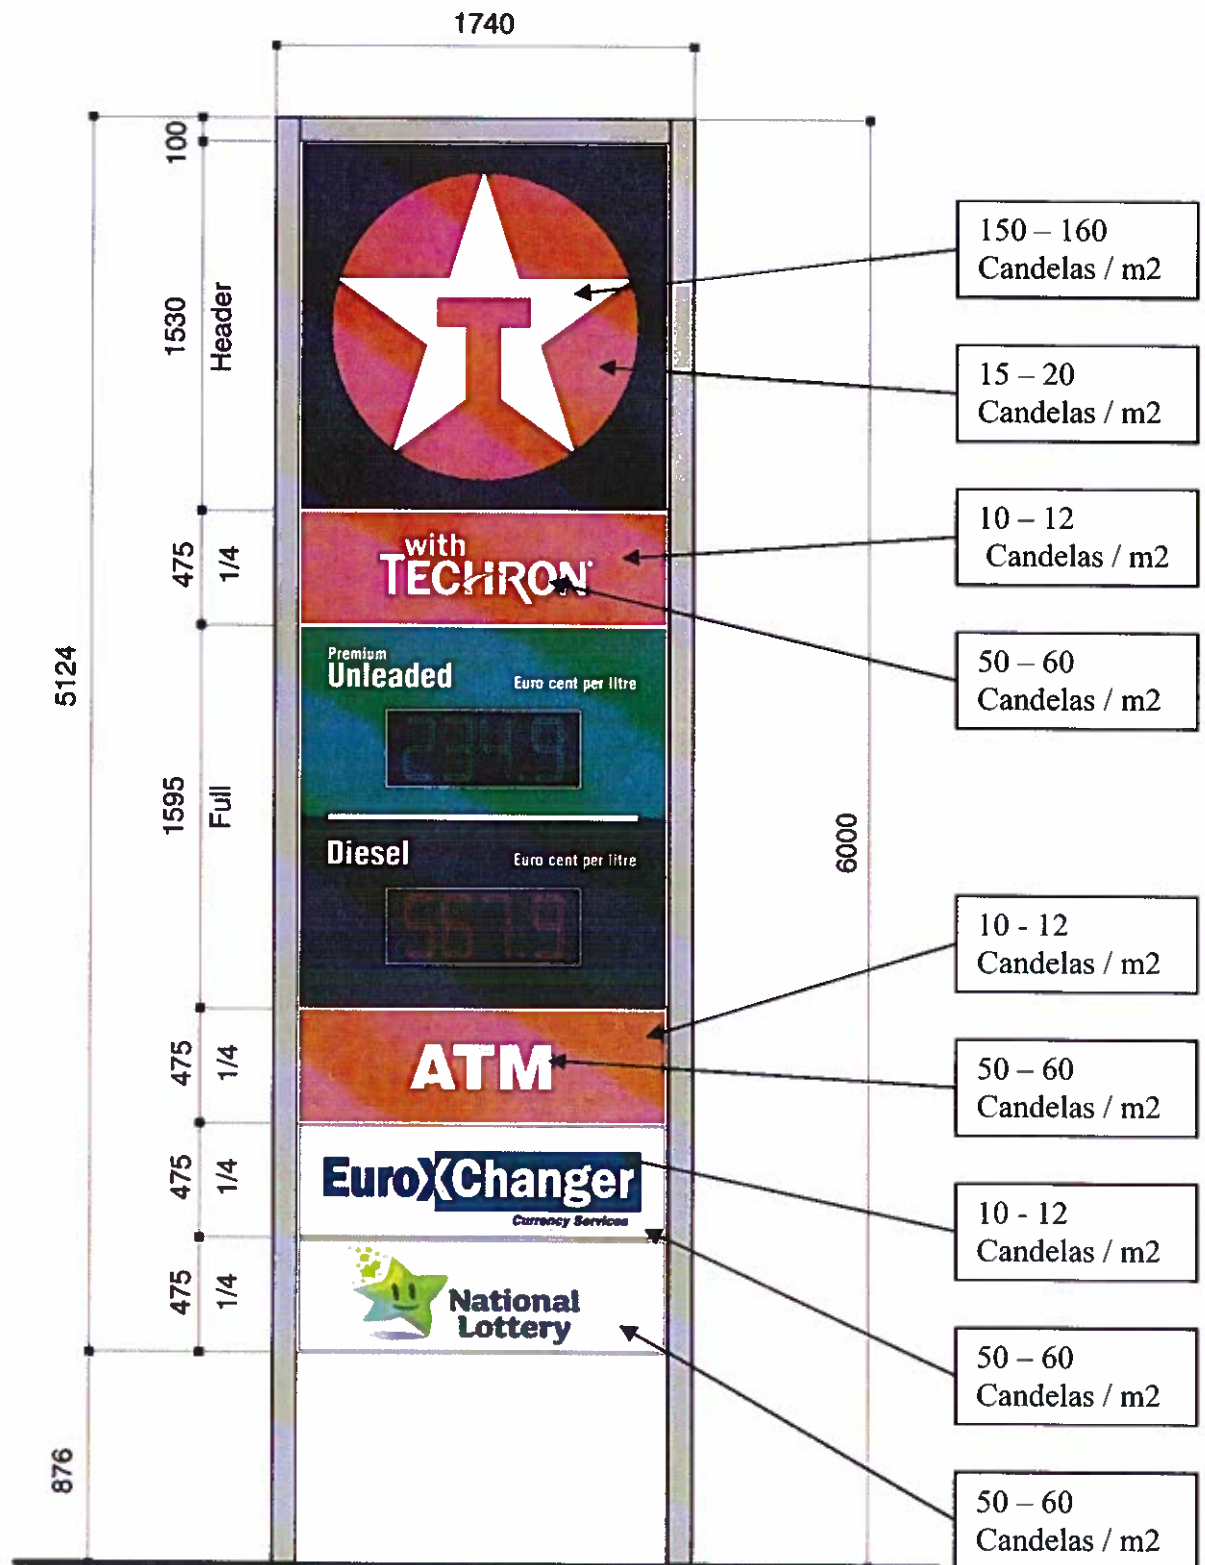

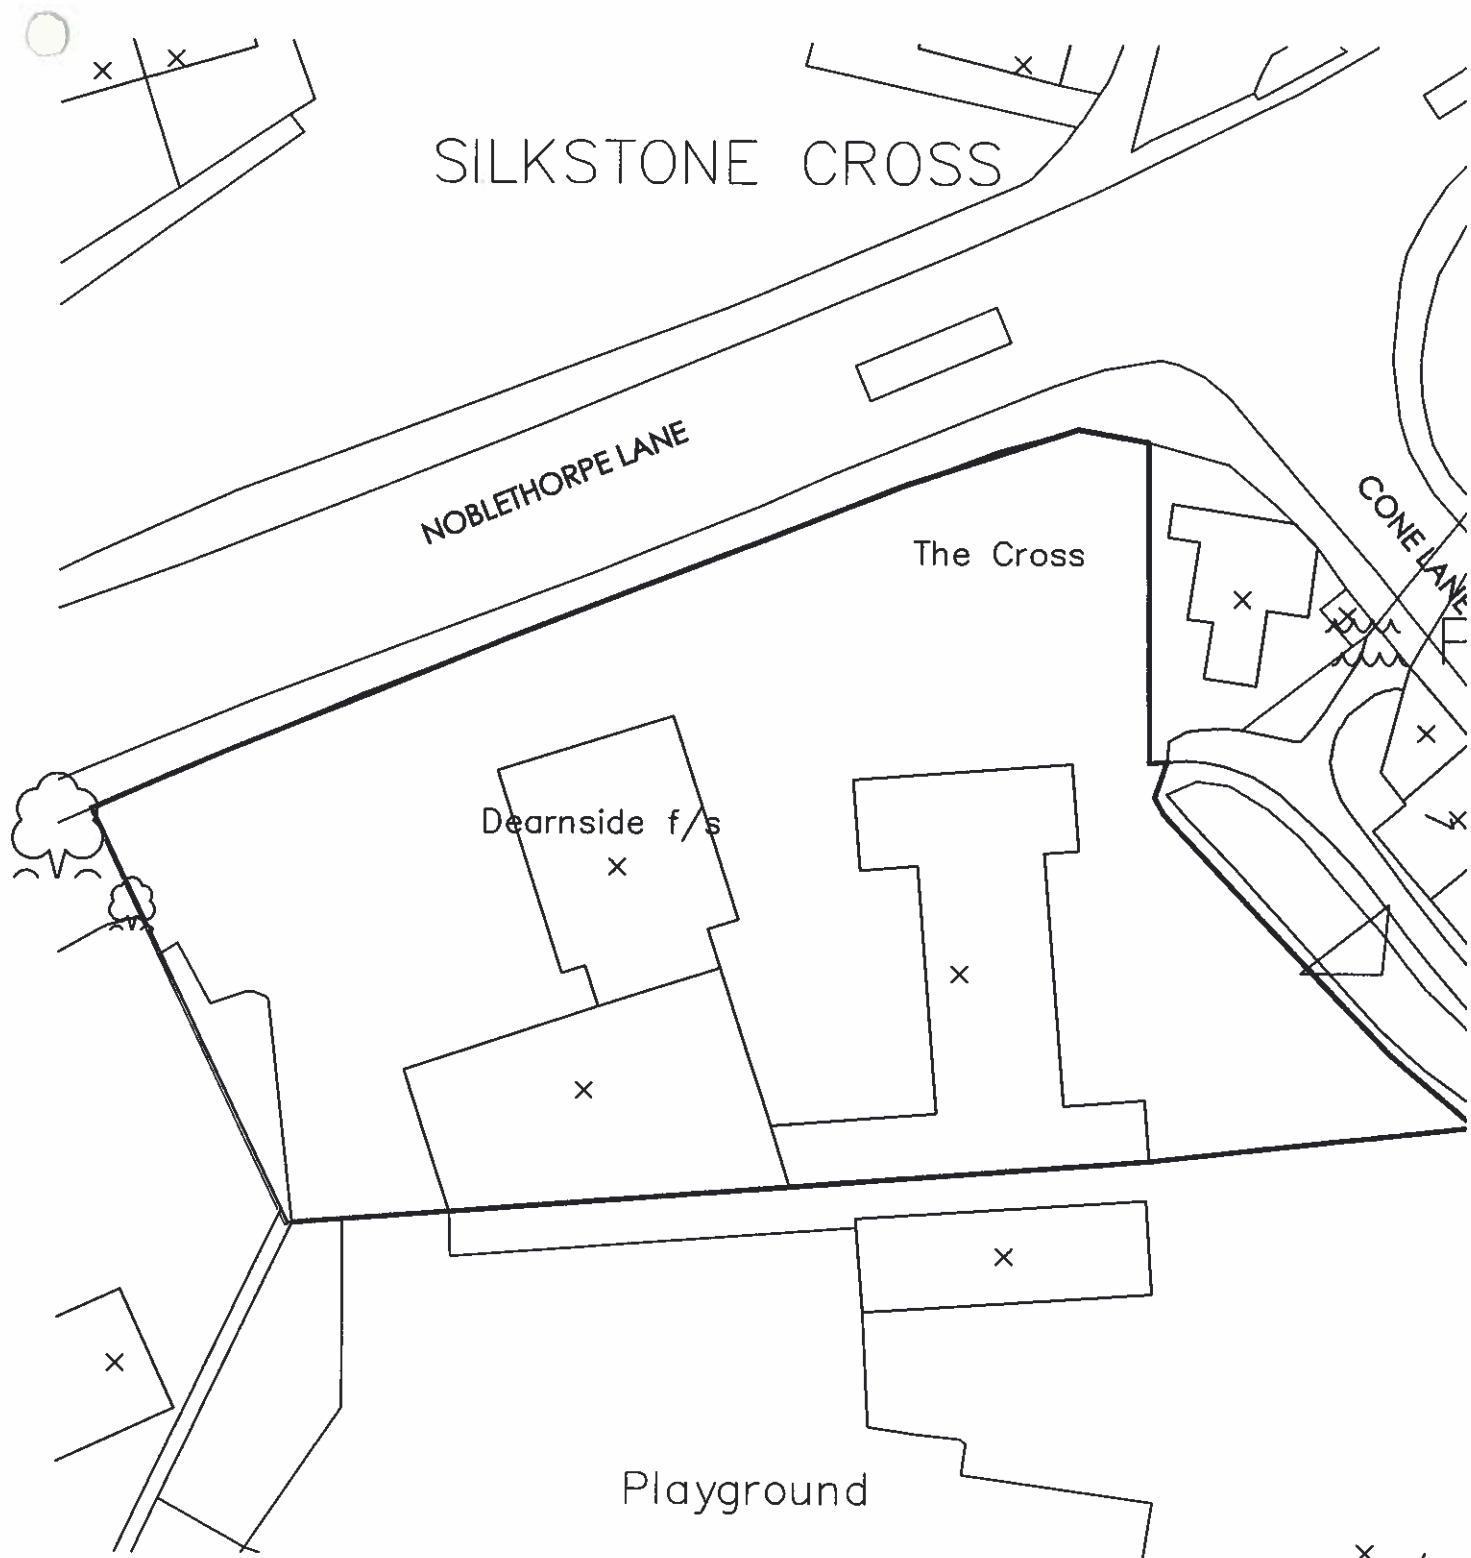

1:500 @A4

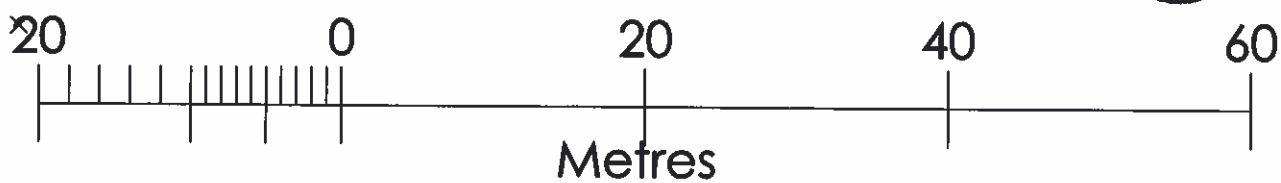

BLOCK PLAN
DEARNSIDE F/S NOBLETHORPE LANE, SILKSTONE
BARNSELY, S75 4LX

DEARNSIDE – EXISTING PHOTOGRAPHS














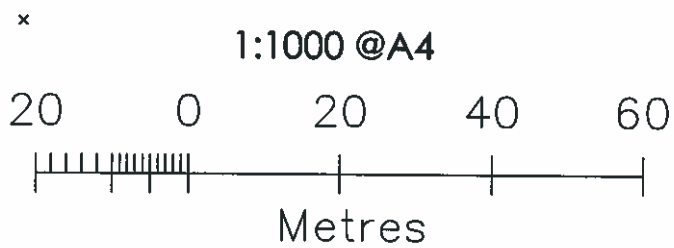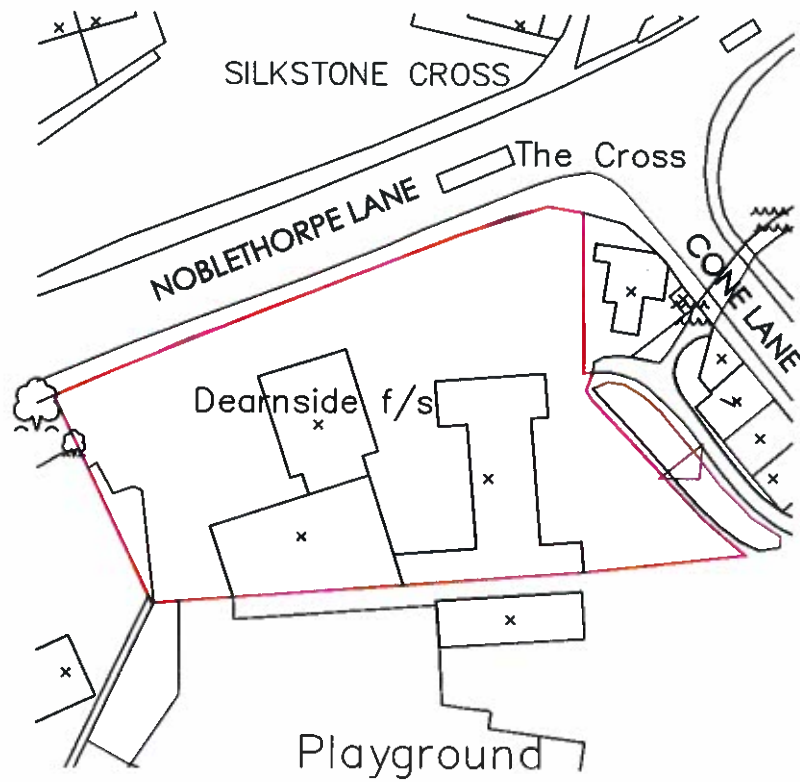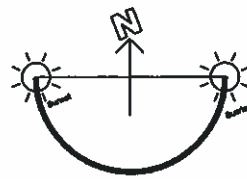

LOCATION PLAN
DEARNSIDE F/S
NOBLETHORPE LANE
SILKSTONE
BARNSELY
S75 4LX


PHOTOS OF TEXACO SIGNAGE – AS INSTALLED




3 HOOD ILLUMINATED FACE & 3D ACCENT ILLUMINATED FACE
(side)



3D ACCENT FACE ILLUMINATED AND ILLUMINATED SPREADERS

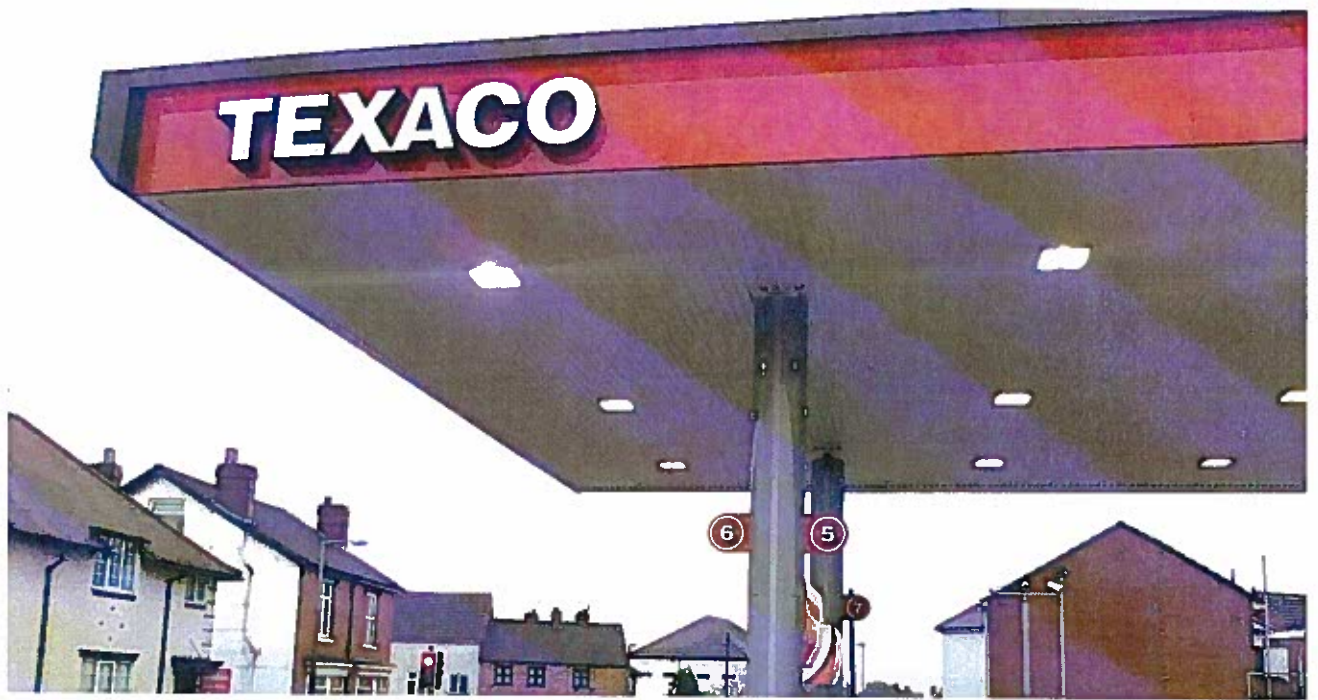

3D HOOD FACE ILLUMINATED AND PUMP NUMBERS

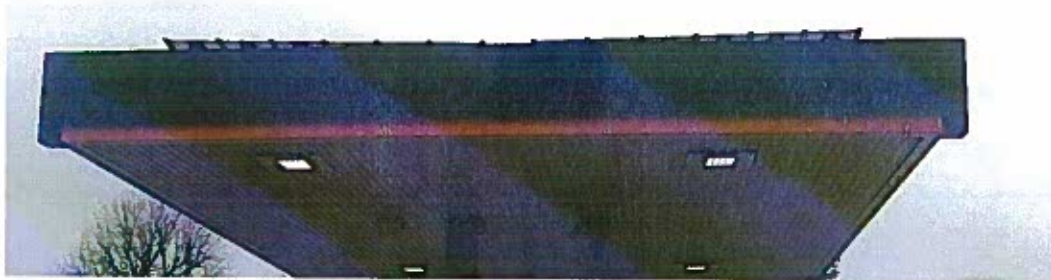

2D ACCENT FACE – NON ILLUMINATED



OVERALL VIEW OF NEW IMAGE



ILLUMINATED SPREADER & CLADDING (where applicable)



POP UNIT



6m HIGH PID



TRASH/VALET UNIT

A = illuminated
B = non illuminated

Service Centre facies

A = illuminated
B = non illuminated
















3D Accent faces - illuminated

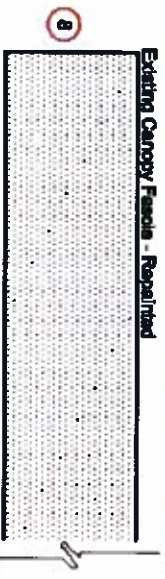








2D Texaco Word Mark vinyl - non illuminated

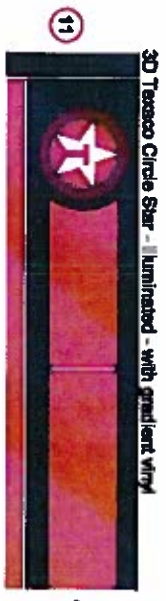

3D Texaco Circle Star - illuminated - with gradient vinyl






AA
ORILL
PLOT SIZE









Date		Drawn by	
28.01.10			
CSC file name		Drawing title	
Image Brochure Document		BROCHURE - RAW	

Location		Description	
File	date	by	

Drawing	
CHEVRON SHINING STAR	
GENERIC BROCHURE - IMAGE DETAILS	

	



1. 2. 

Pole sign light output -
see separate file

Light output at hood - 70 cd/sqm

Light output from Texaco word & Star - 400 cd/sqm

Light output from Spreaders - 350 cd/m2

Light output at mid point of fascia - 25 cd/sqm



