


Terrain Profile: Location 6 to Site

Summary

Profile Distance: 2.61 km

Total Ascent: 17 m Total Descent: 48 m

Elevation Profile

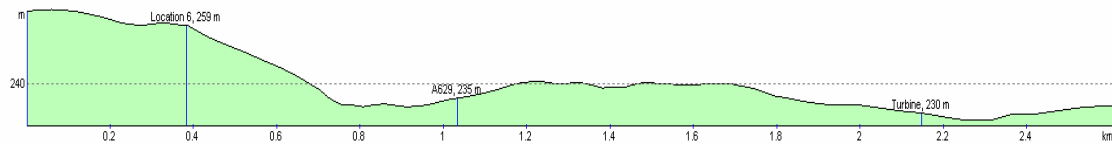

Waypoints

Leg	Name / Position / Elevation	Bearing	Distance	Ascent	Descent	Comments
0	WP3101 SE 26054 04192 264 m					
1	Location 6 SE 25704 04349 259 m	294°T	384 m	1 m	6 m	Location 6. Distance to site = 1767m (1.76km). Cross section running northwest.
2	A629 SE 25085 04542 235 m	287°T	649 m	3 m	27 m	A629
3	Turbine SE 24010 04836 230 m	285°T	1.11 km	7 m	12 m	
4	WP3105 SE 23560 04927 233 m	281°T	460 m	5 m	2 m	
Totals:			2.61 km	17 m	48 m	