


Site Plan

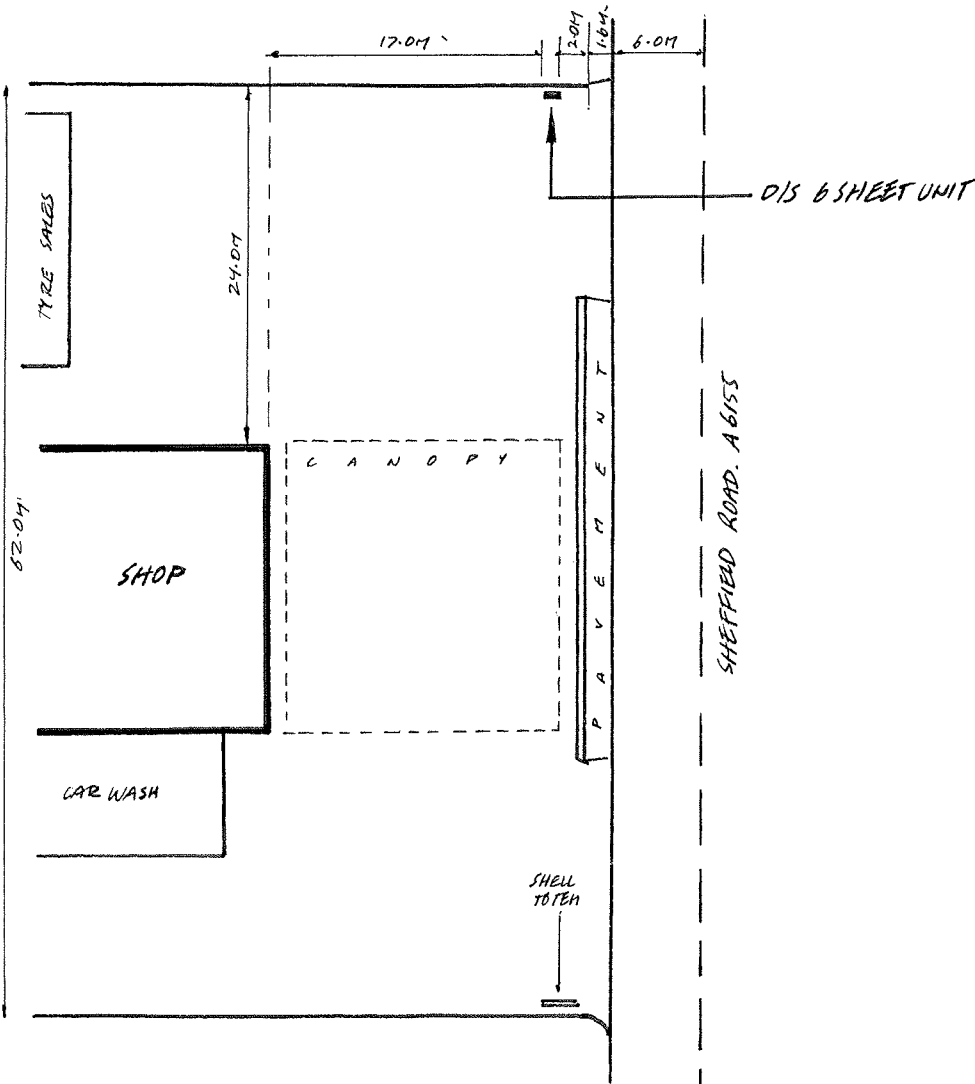

Notes	Address	Scale
	SHELL GARAGE. SHEFFIELD ROAD, BARNESLEY, STK ODP.	1:500
	Site No.	Y D O 4 0 1 0 4 7 0 0 3