




IMPERMEABLE/PERMEABLE AREAS
(EXISTING)
SCALE 1:200

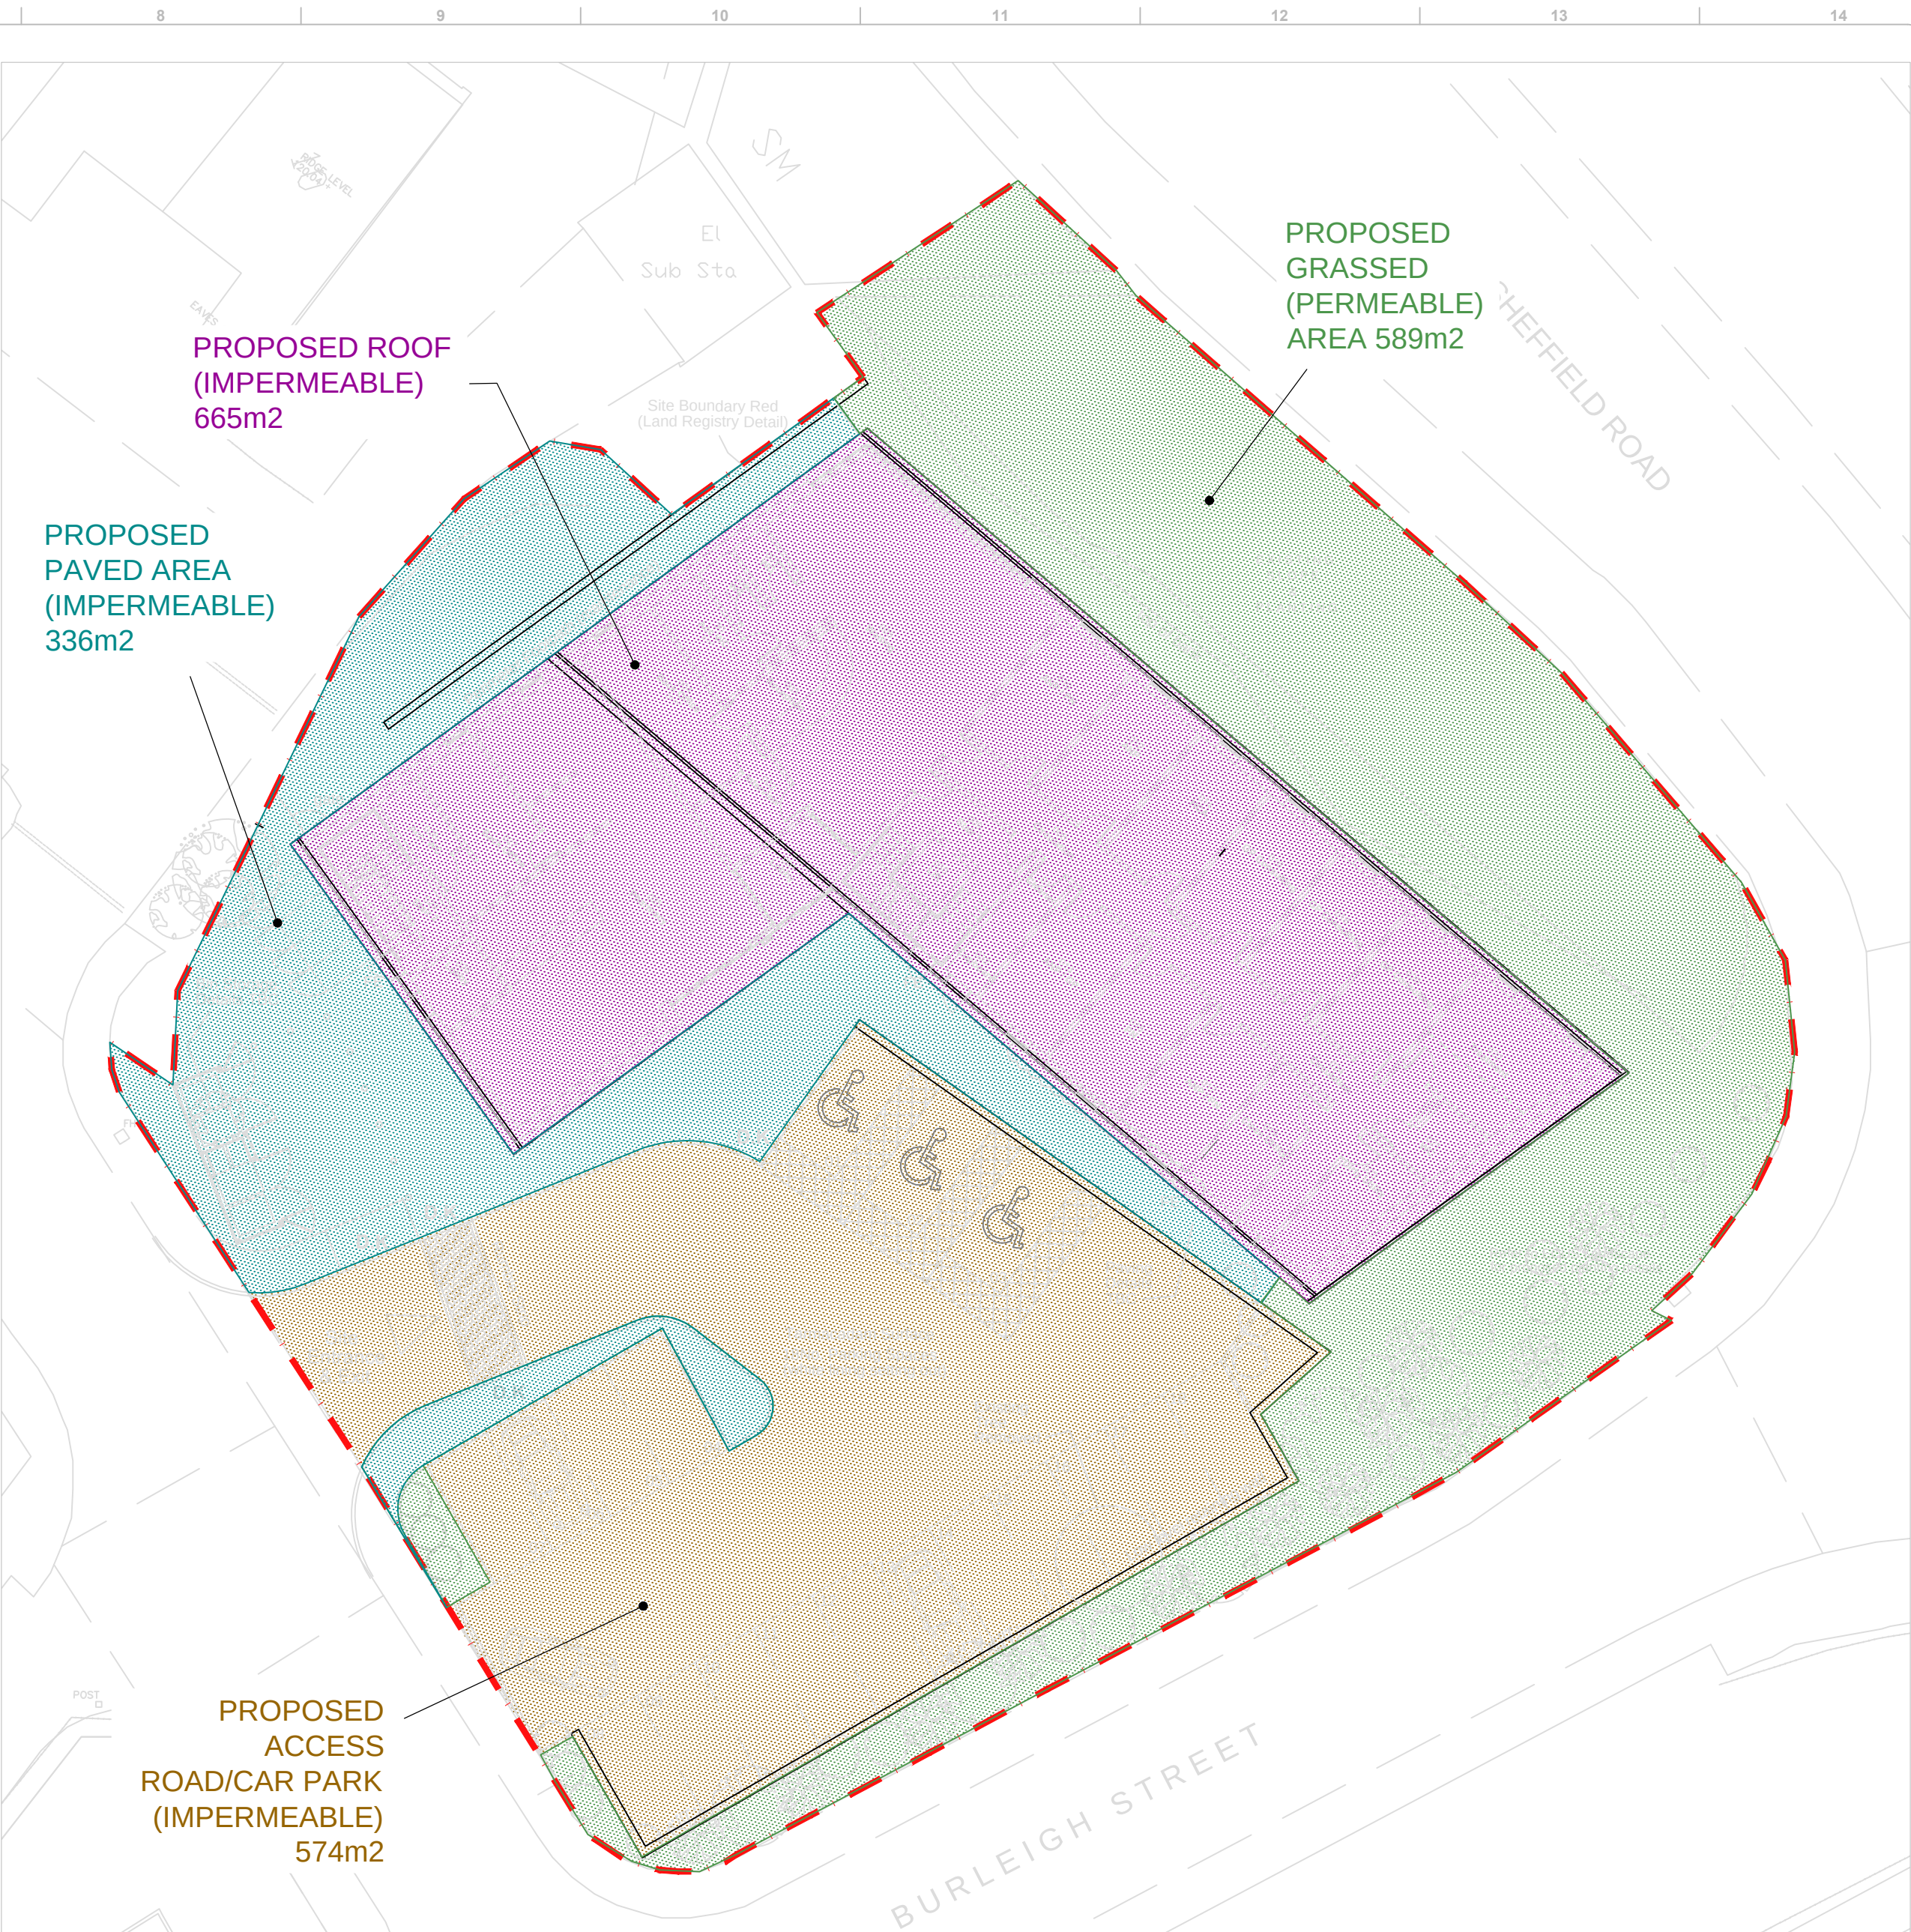

IMPERMEABLE/PERMEABLE AREAS
(PROPOSED)
SCALE 1:200
TOTAL PROPOSED IMPERMEABLE AREA = 1575 m2
TOTAL PROPOSED PERMEABLE AREA = 589 m2
2164 m2

GENERAL NOTES

1. DO NOT SCALE
2. ALL WORK TO BE CARRIED OUT IN ACCORDANCE WITH THE CONTRACT SPECIFICATION

LEGEND:

	EXISTING PERMEABLE	= (2164m2)
	PROPOSED PERMEABLE (GRASSED AREA)	= (589m2)
	PROPOSED IMPERMEABLE (ROOF AREA)	= (665m2)
	PROPOSED IMPERMEABLE (ROAD/CAR PARK AREA)	= (574m2)
	PROPOSED IMPERMEABLE (PAVING AREA)	= (336m2)
	SITE BOUNDARY	

0	PRELIMINARY ISSUE	RH	RLN	16/05/16
Rev.	Description	By	Chkd.	Date

© COPYRIGHT OF BRIDGES POUND LIMITED. THIS DRAWING MUST NOT BE COPIED, TRANSMITTED OR PASSED TO A THIRD PARTY, WITHOUT PRIOR WRITTEN CONSENT.

ISO 9001
REGISTERED FIRM

BRIDGES POUND
CONSULTING ENGINEERS

701 The Chandlery 50 Westminster Bridge Road London SE1 7QY Tel: 020 7953 7561 Fax: 020 7953 7571	Bridge House 141 Albany Road Coventry CV5 6ND Tel: 02477 719 547	Wira House West Park Leeds LS16 6EB Tel: 0113 274 0721 Fax: 0113 274 9486
---	--	---

Email: general@bridgespound.co.uk

Client:	PARK GROVE BURLEIGH		
Project:	PARK GROVE SURGERY BARNSELY		
Title:	DRAINAGE AREAS		
Drawing Status:	PRELIMINARY		
Date: MAY 2016	Drawing No.	Rev.	
Scale: 1:200	Y379/00/02	0	
Drawn: RH			
Chkd: RLN			